


PROJECT		13 Vernon Street, Single Storey Ext		TITLE		Sections		CLIENT		Lee & Jordan	
DRAWN BY		CHECKED BY		DATE		Author		Checker		PROJECT NUMBER	
03/03/22										1 : 50	
SCALE (@ A1)		DRAWING NUMBER		REV		2022-1-003					

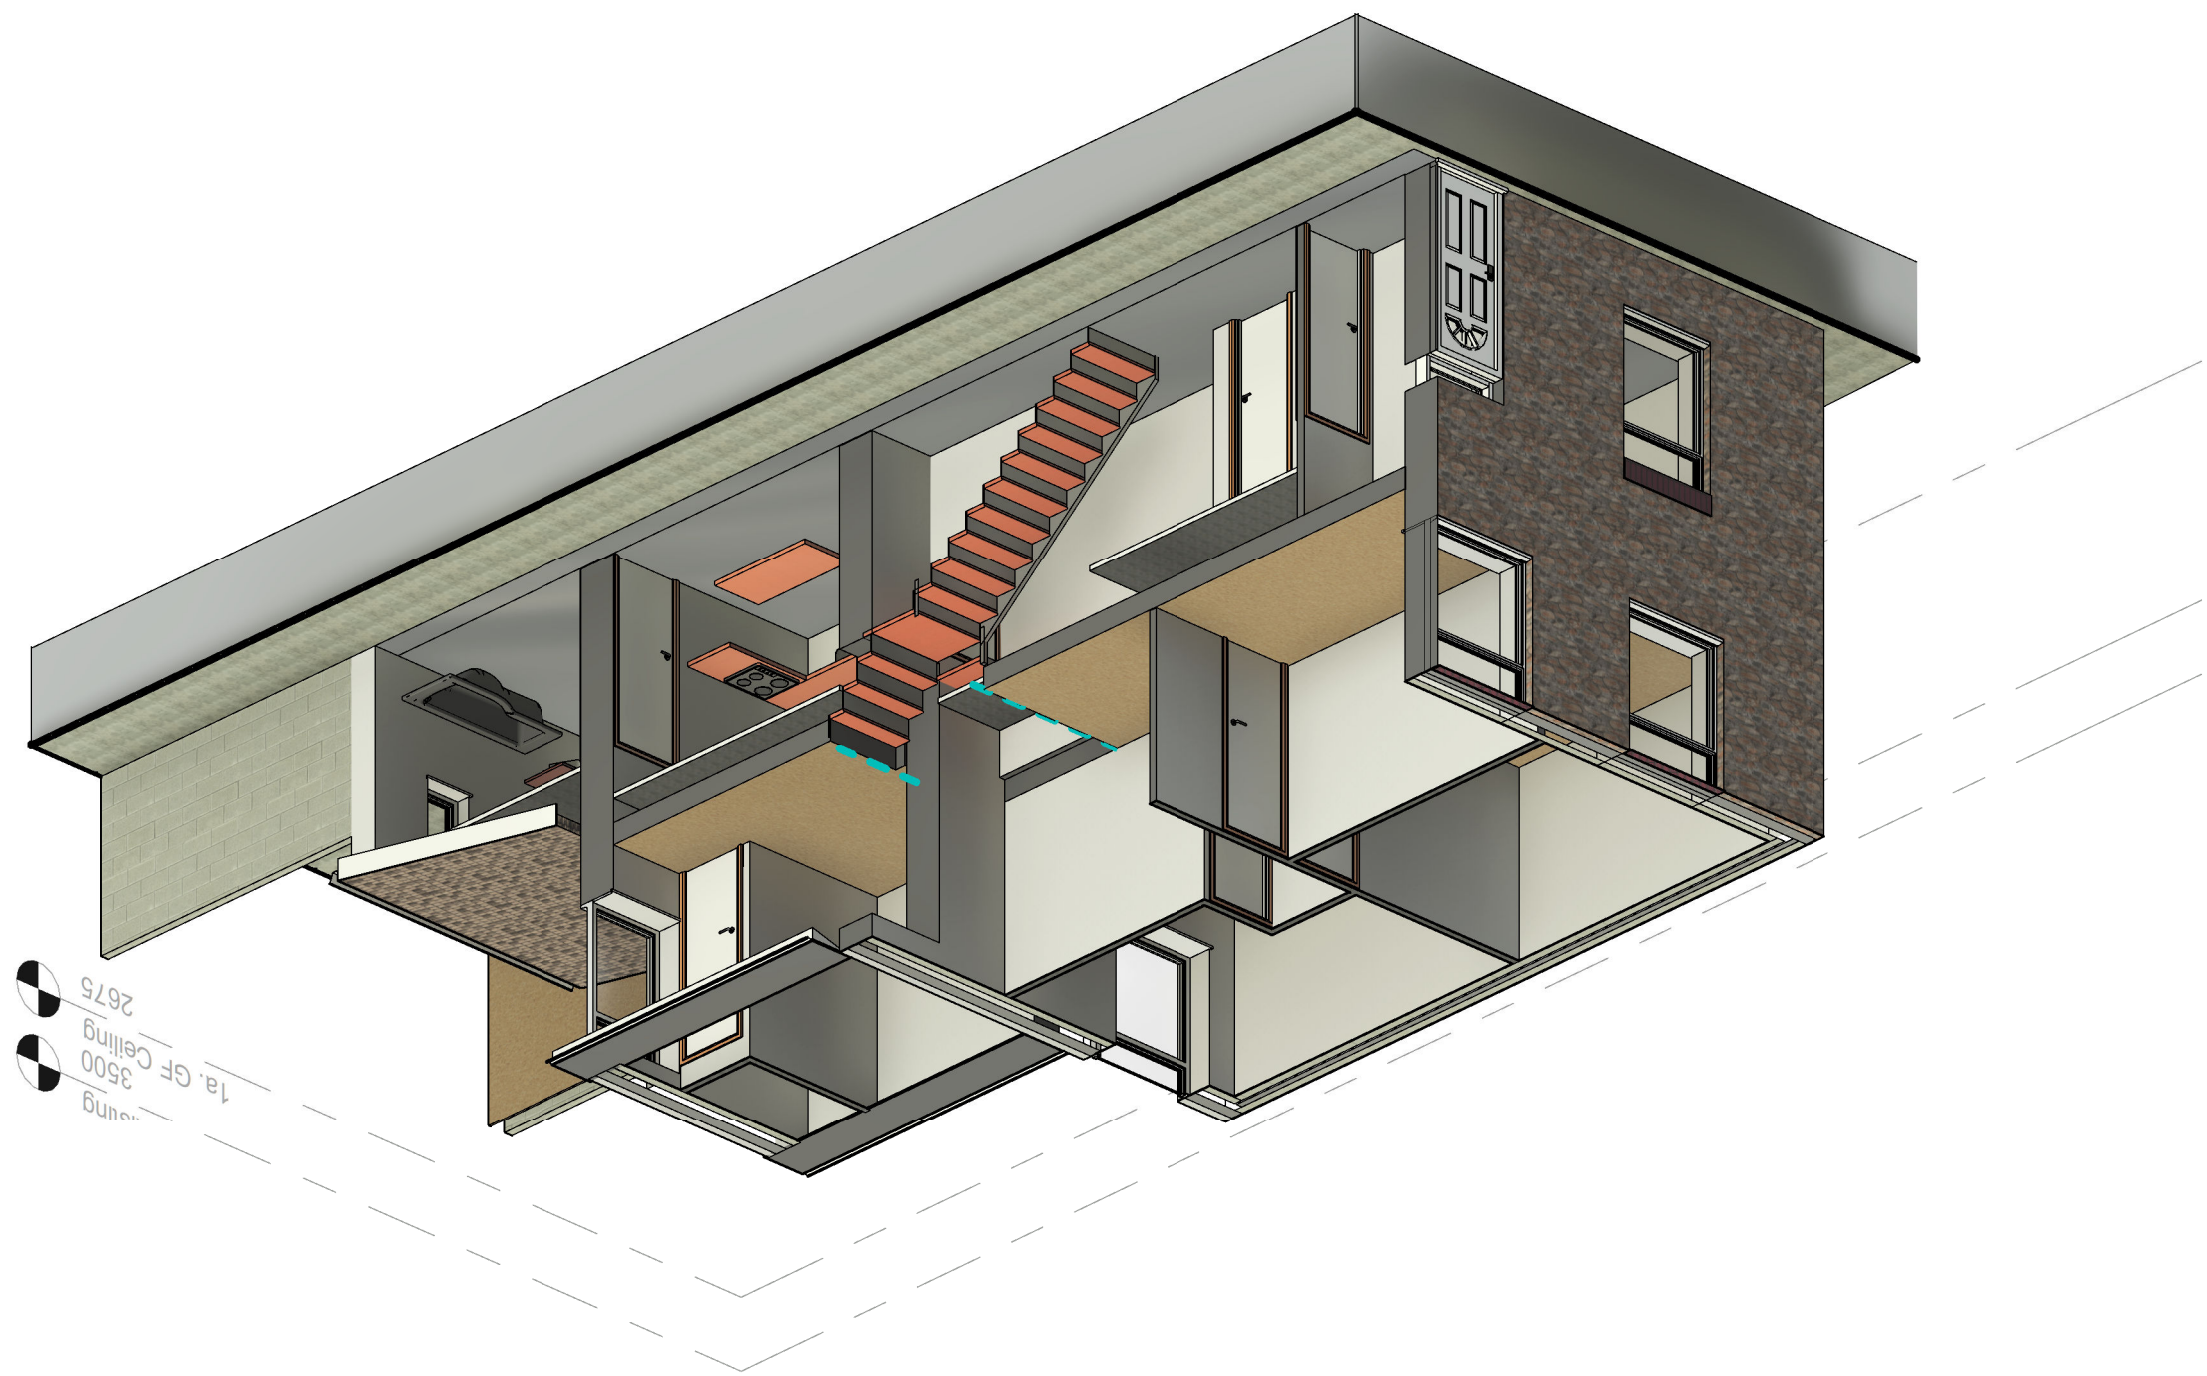

3D Section

