


Superseded

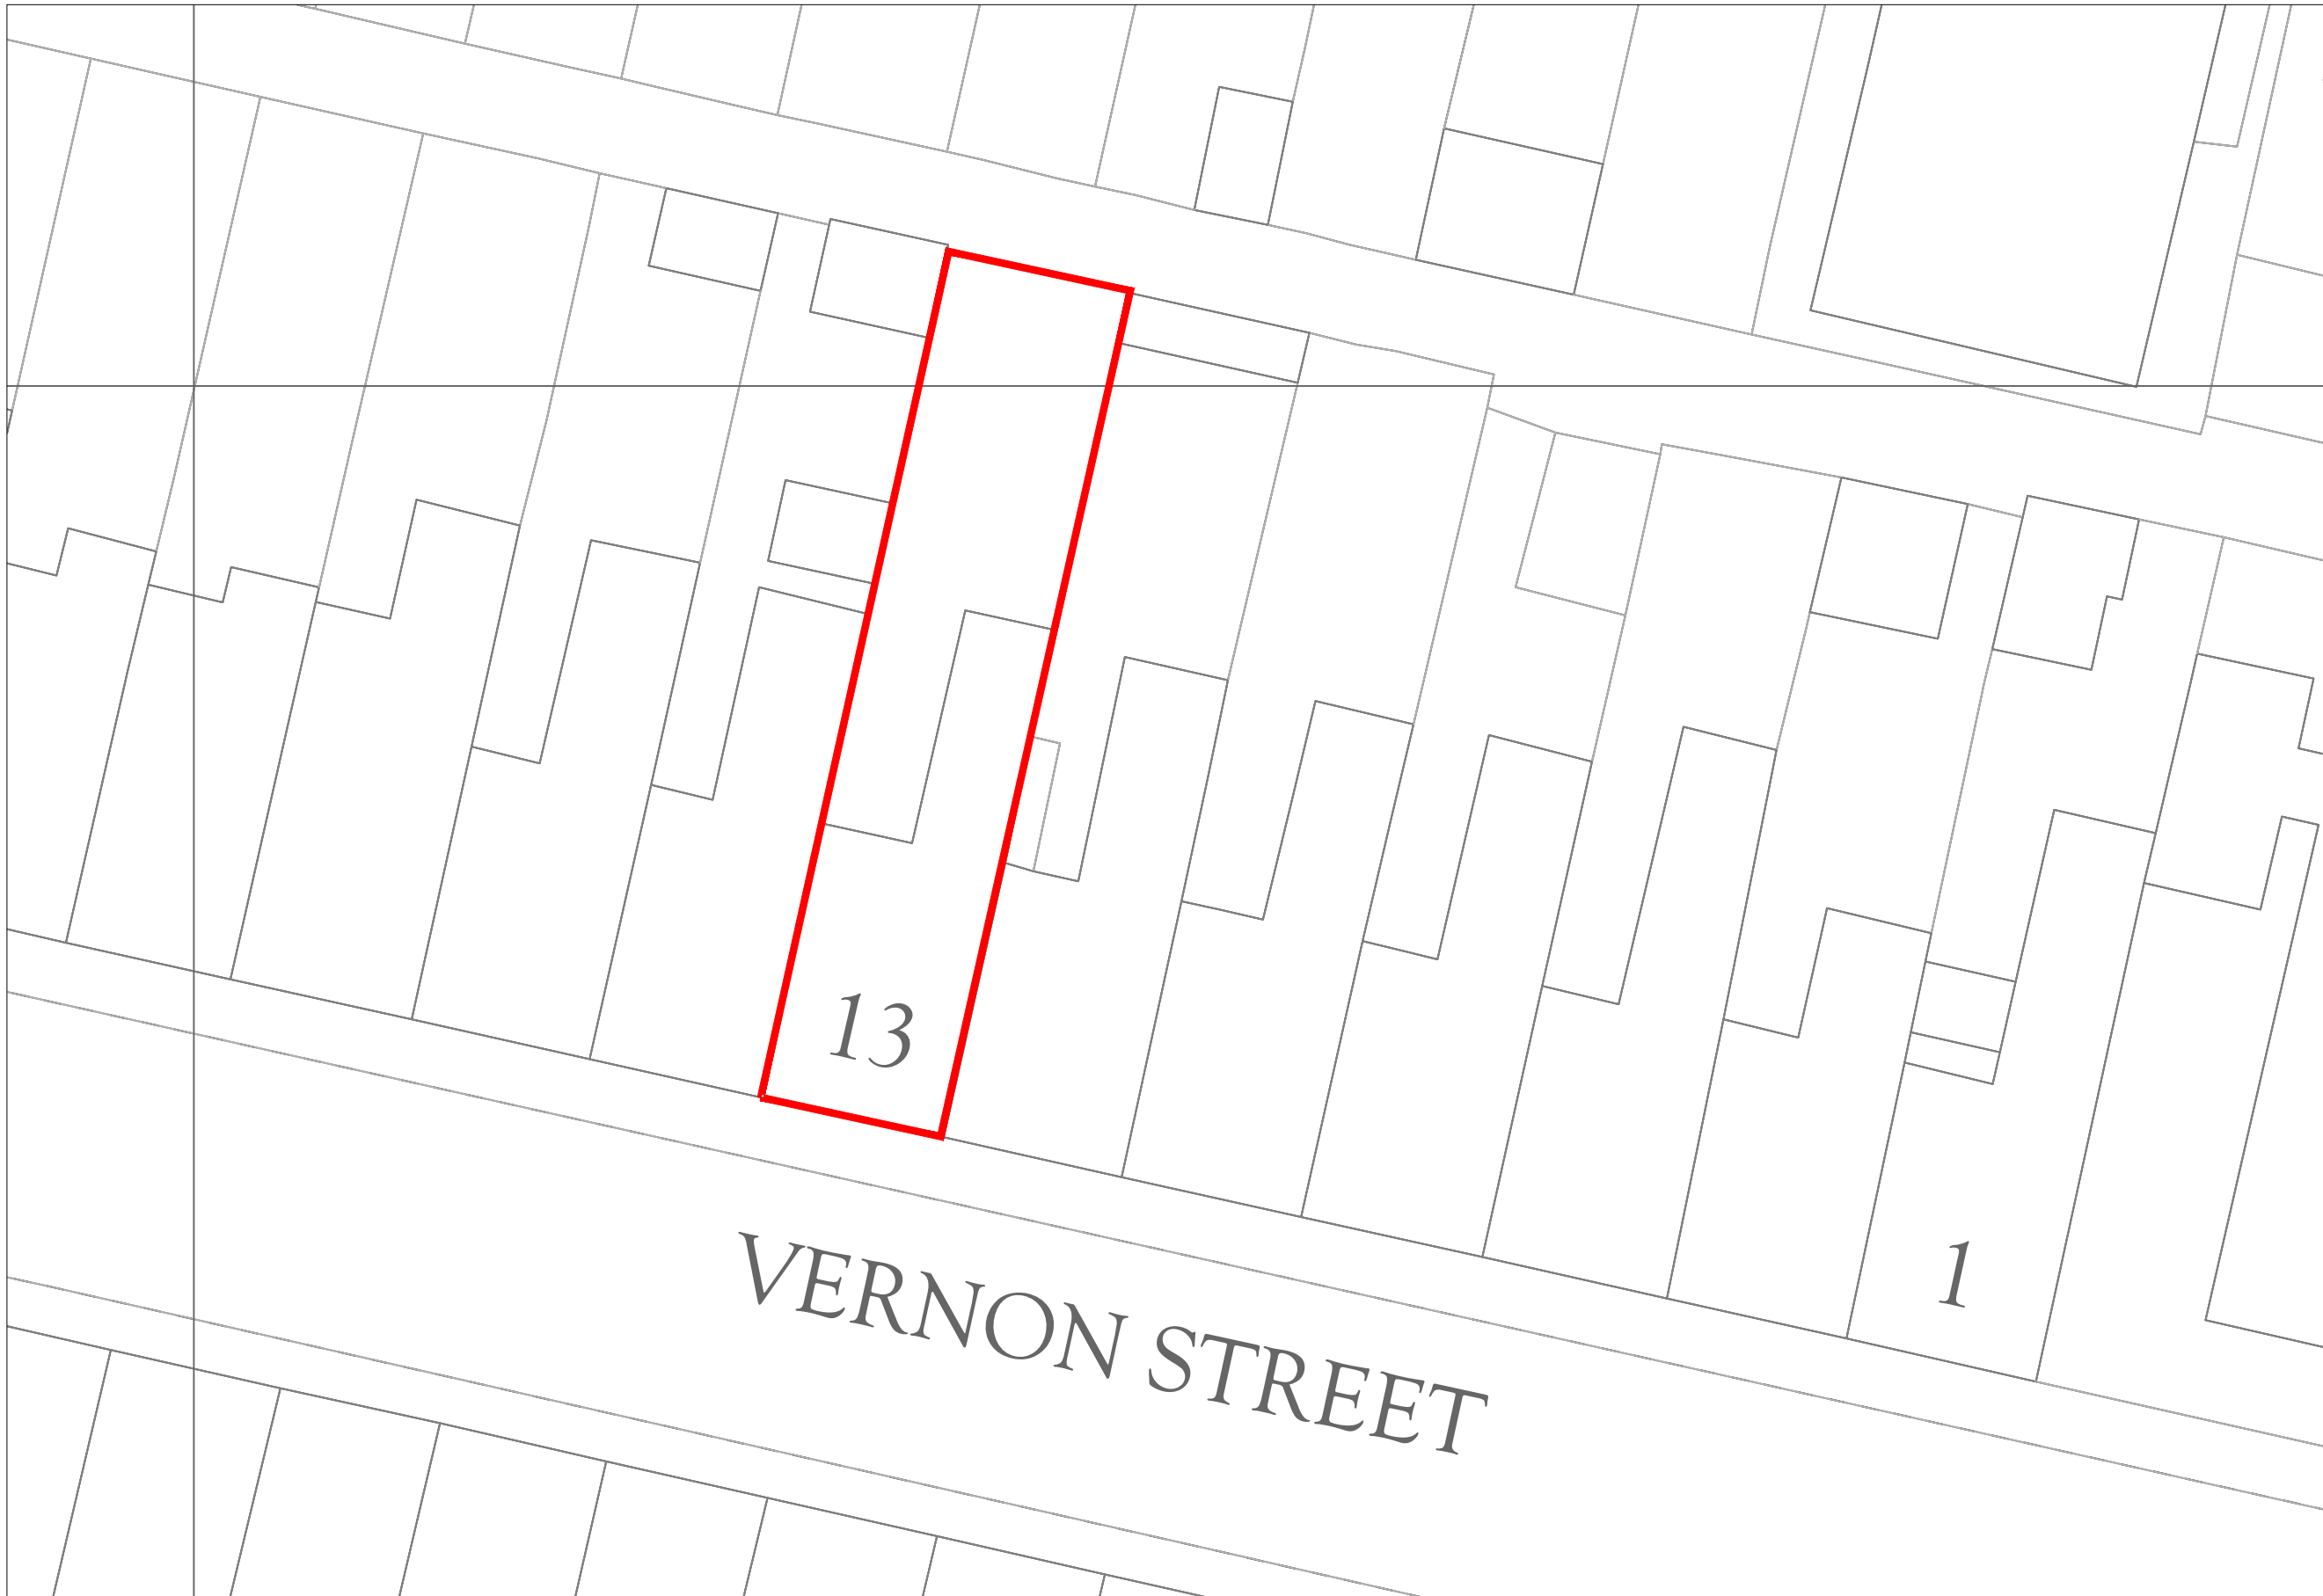

Block Plan
Scale - 1:200 @ A2



Location Plan
Scale - 1:1250 @ A2

[illegible]