



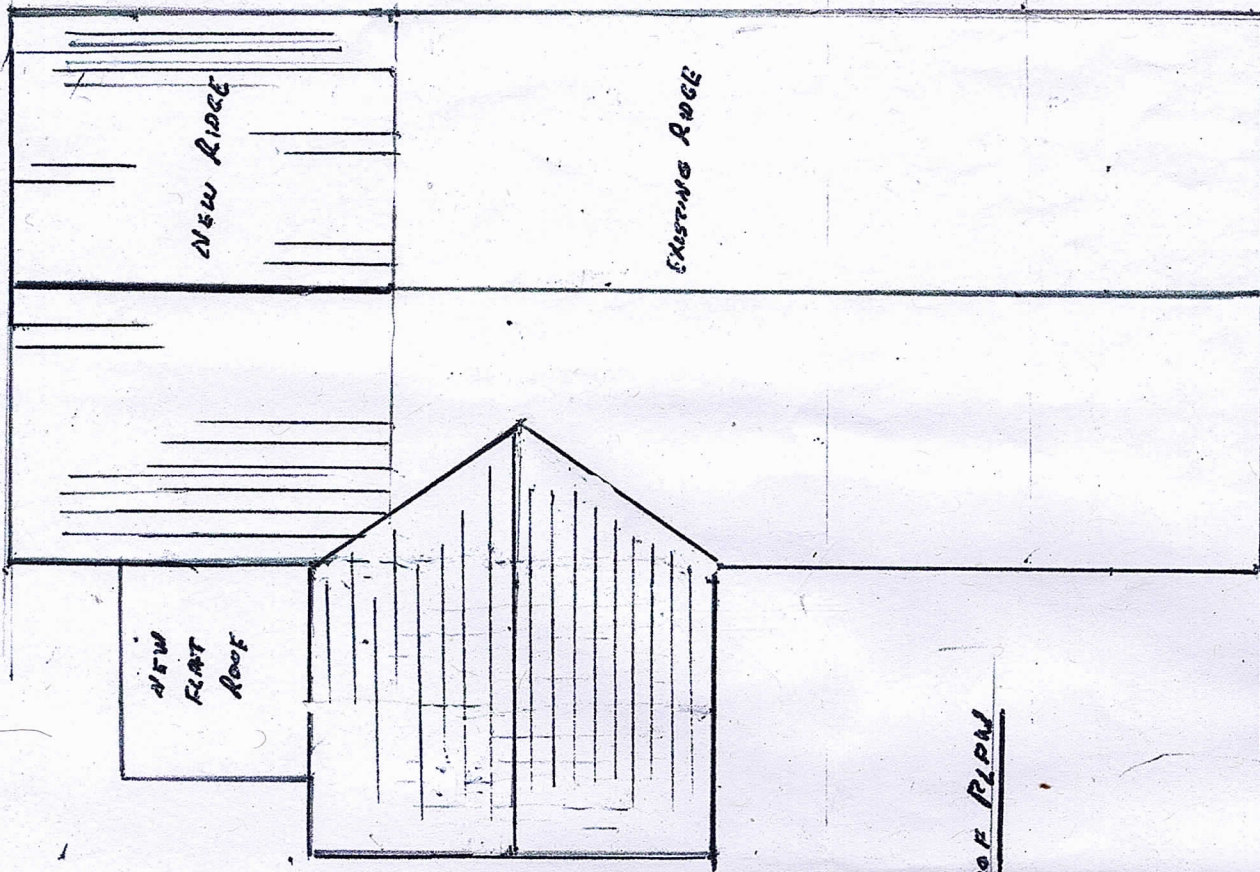


ROOF PLAN

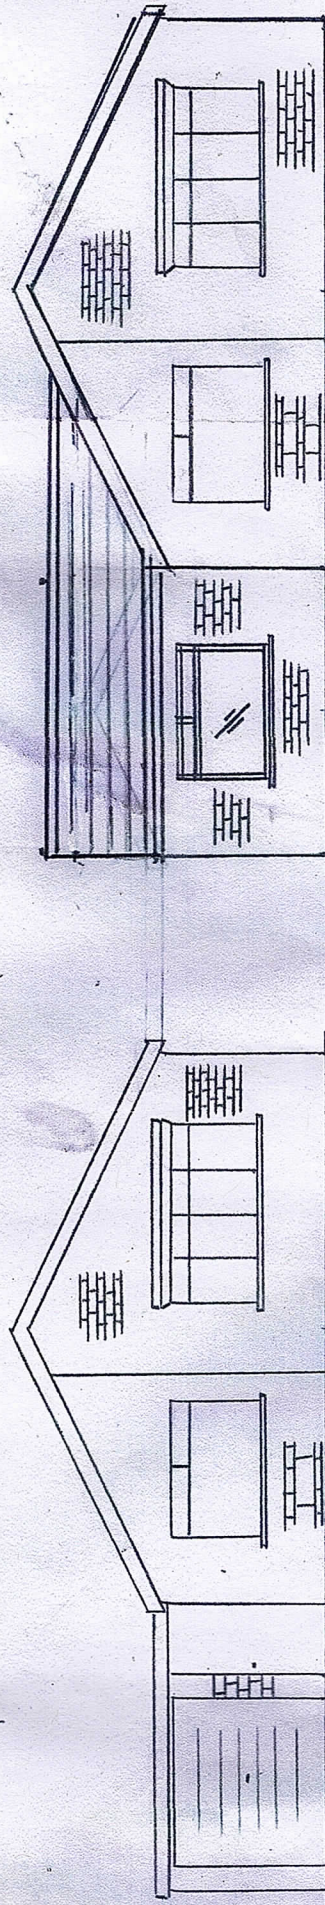

Front Elevation Proposed

Front Elevation Existing

ALL SEALS 1:100

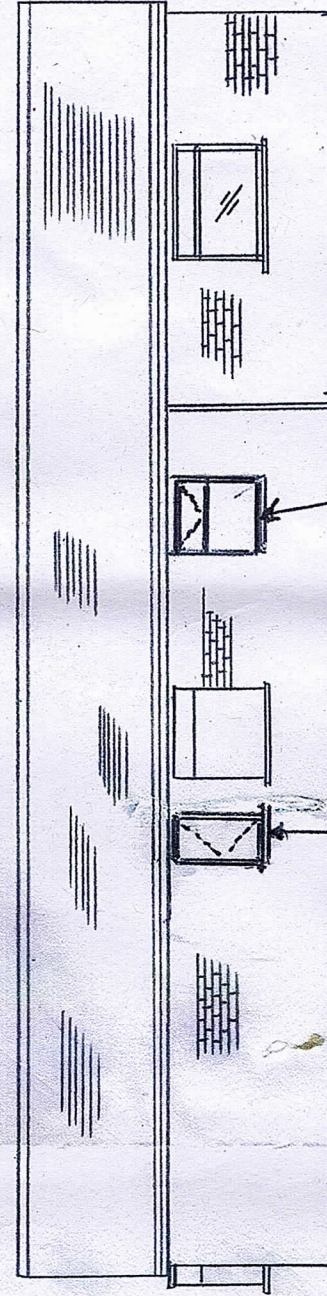

NEW WINDOW IN
ORIGINAL KITCHEN

NEW WINDOW IN NEW GARAGE
Right hand side Elevation Proposed

Right hand side Elevation Existing