




SITE LOCATION PLAN

SCALE 1:1250 @ A1

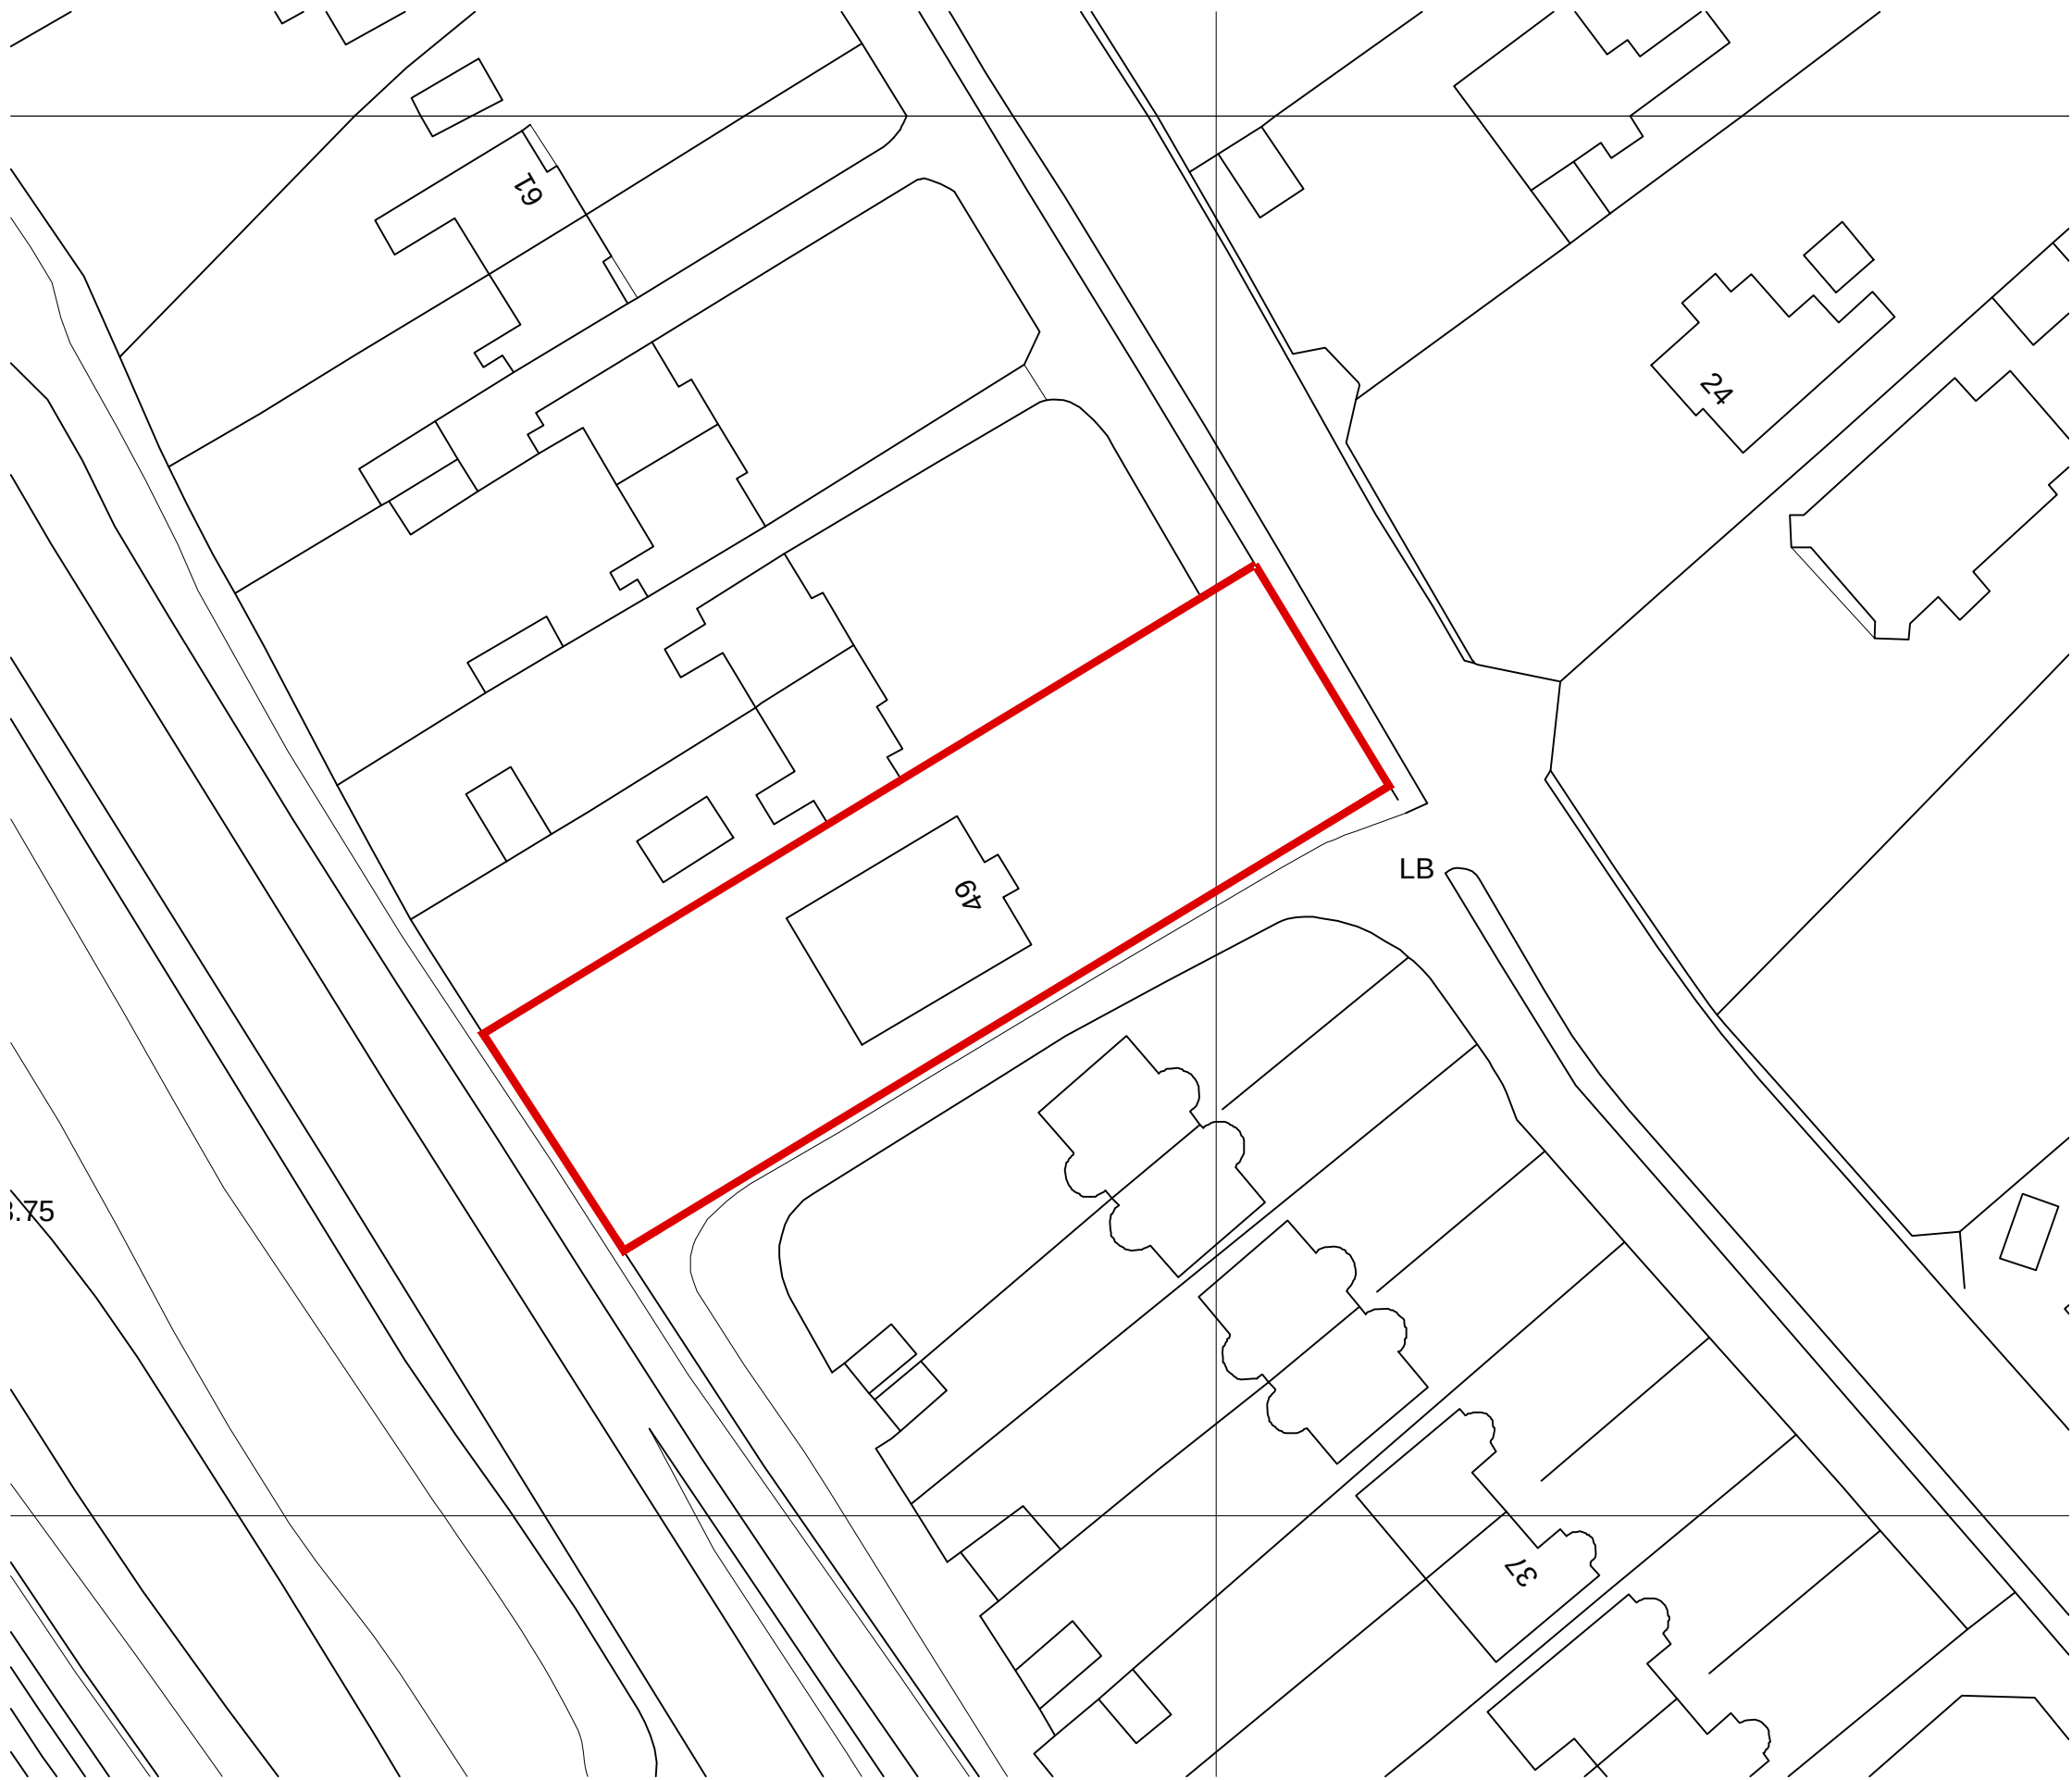

BLOCK PLAN

SCALE 1:500 @ A1

— AREA OF WORKS
SITE AREA - 1210 SQM
- 0.121 HECTARE

CONVERSION OF EXISTING
BUNGALOW & PROPOSED NEW
GARAGE , 49 DINAS BAGLAN
ROAD PORT TALBOT,
SA12 8DT
SITE LOCATION AND
BLOCK PLAN