


PROPOSED ALTERATIONS AT
No.1 GELLI HOUSES, CYMMER,
PORT TALBOT, NEATH PORT TALBOT,
SA13 3NP.

(Miss. SARAH JONES)

APPLICATION FOR LISTED BUILDING CONSENT



P 18 / 0868

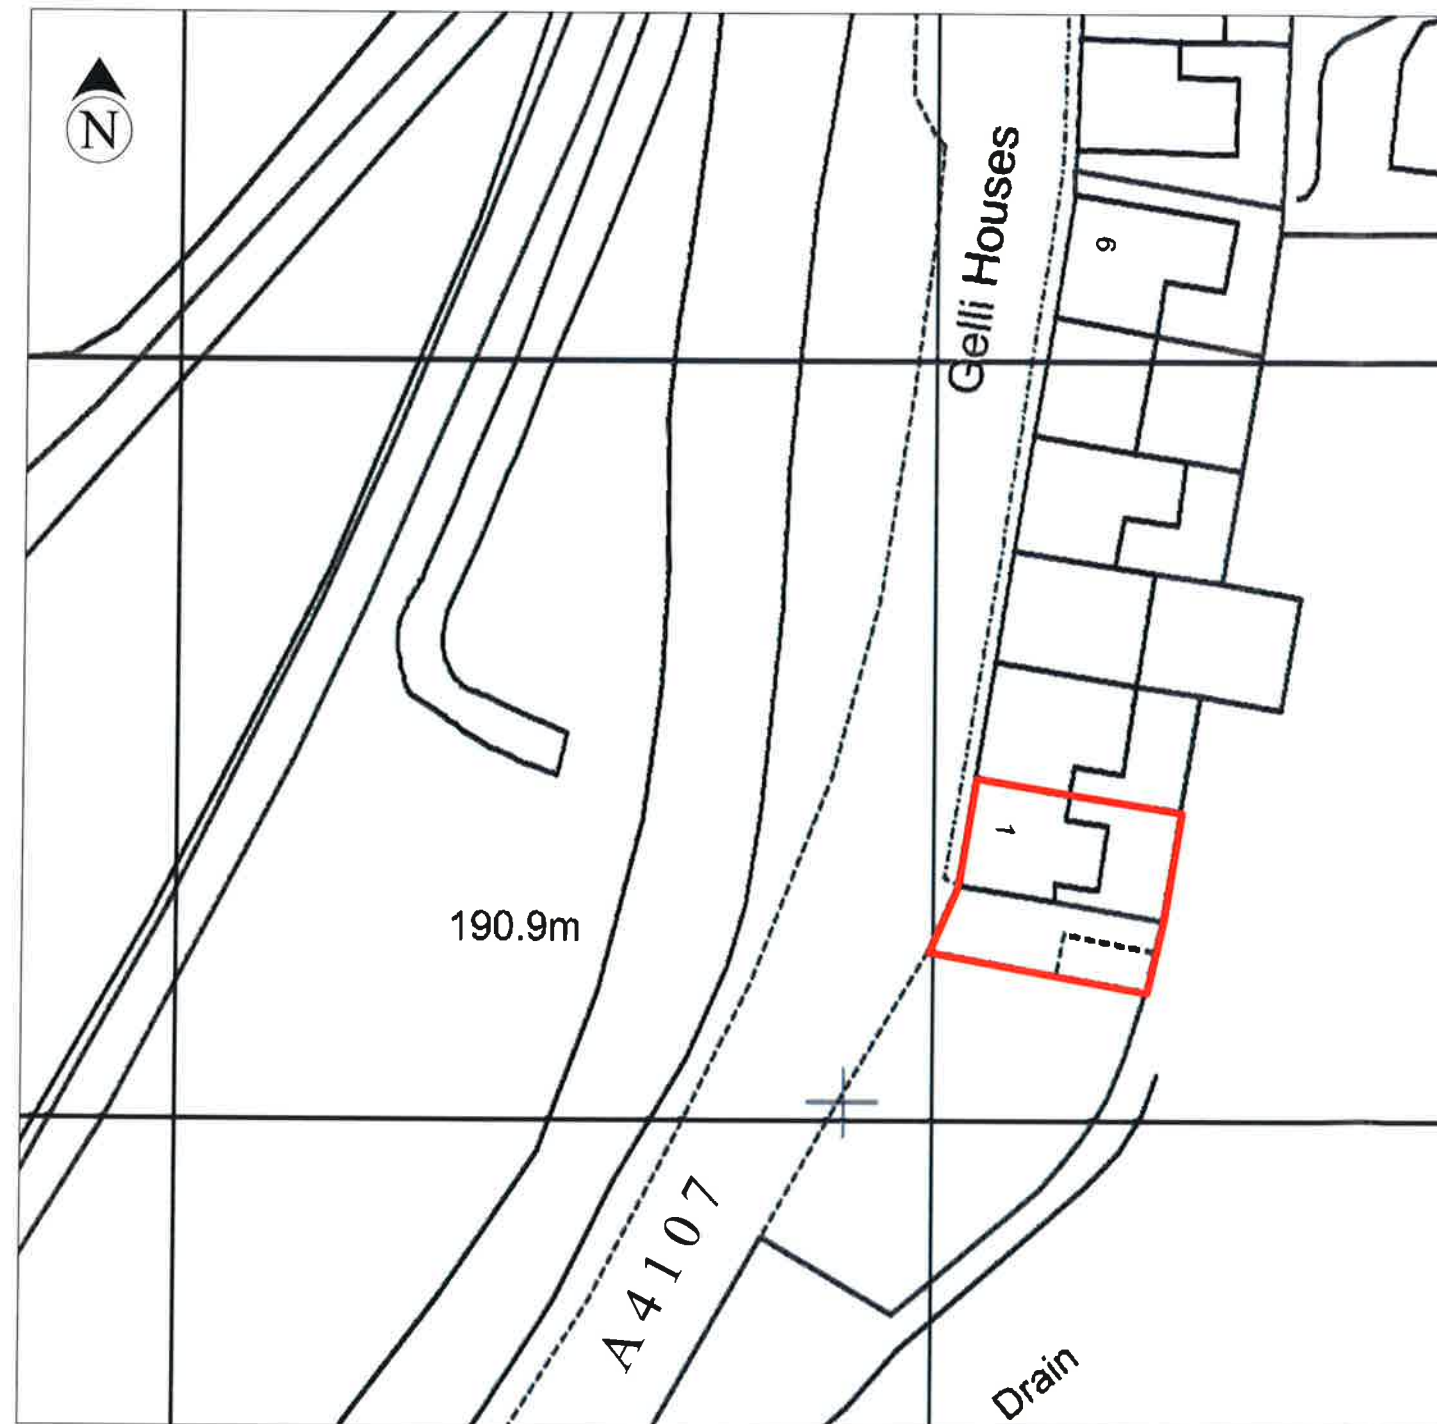

BLOCK PLAN
SCALE 1:500



LOCATION PLAN
SCALE 1:1250