

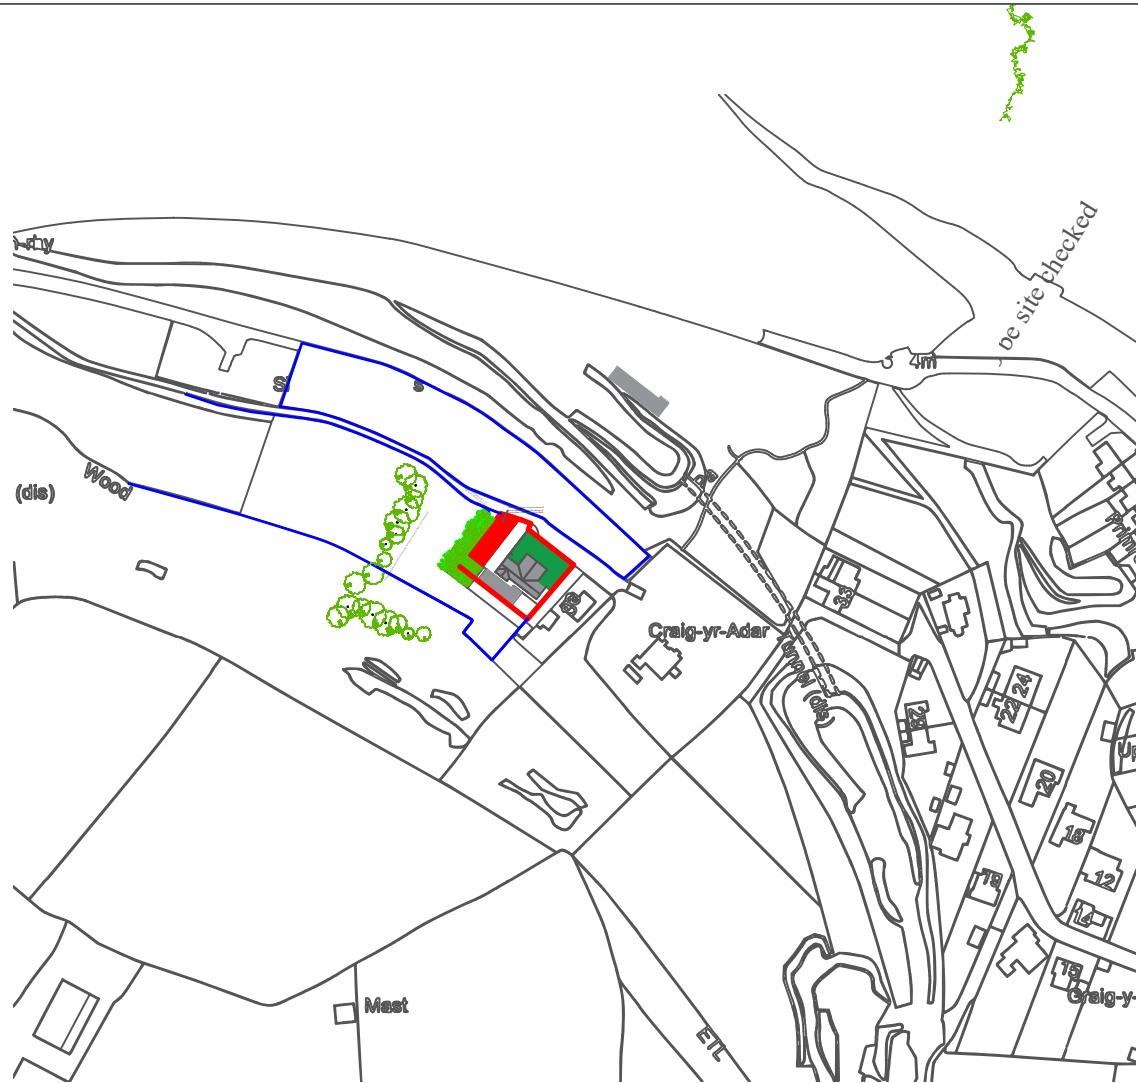


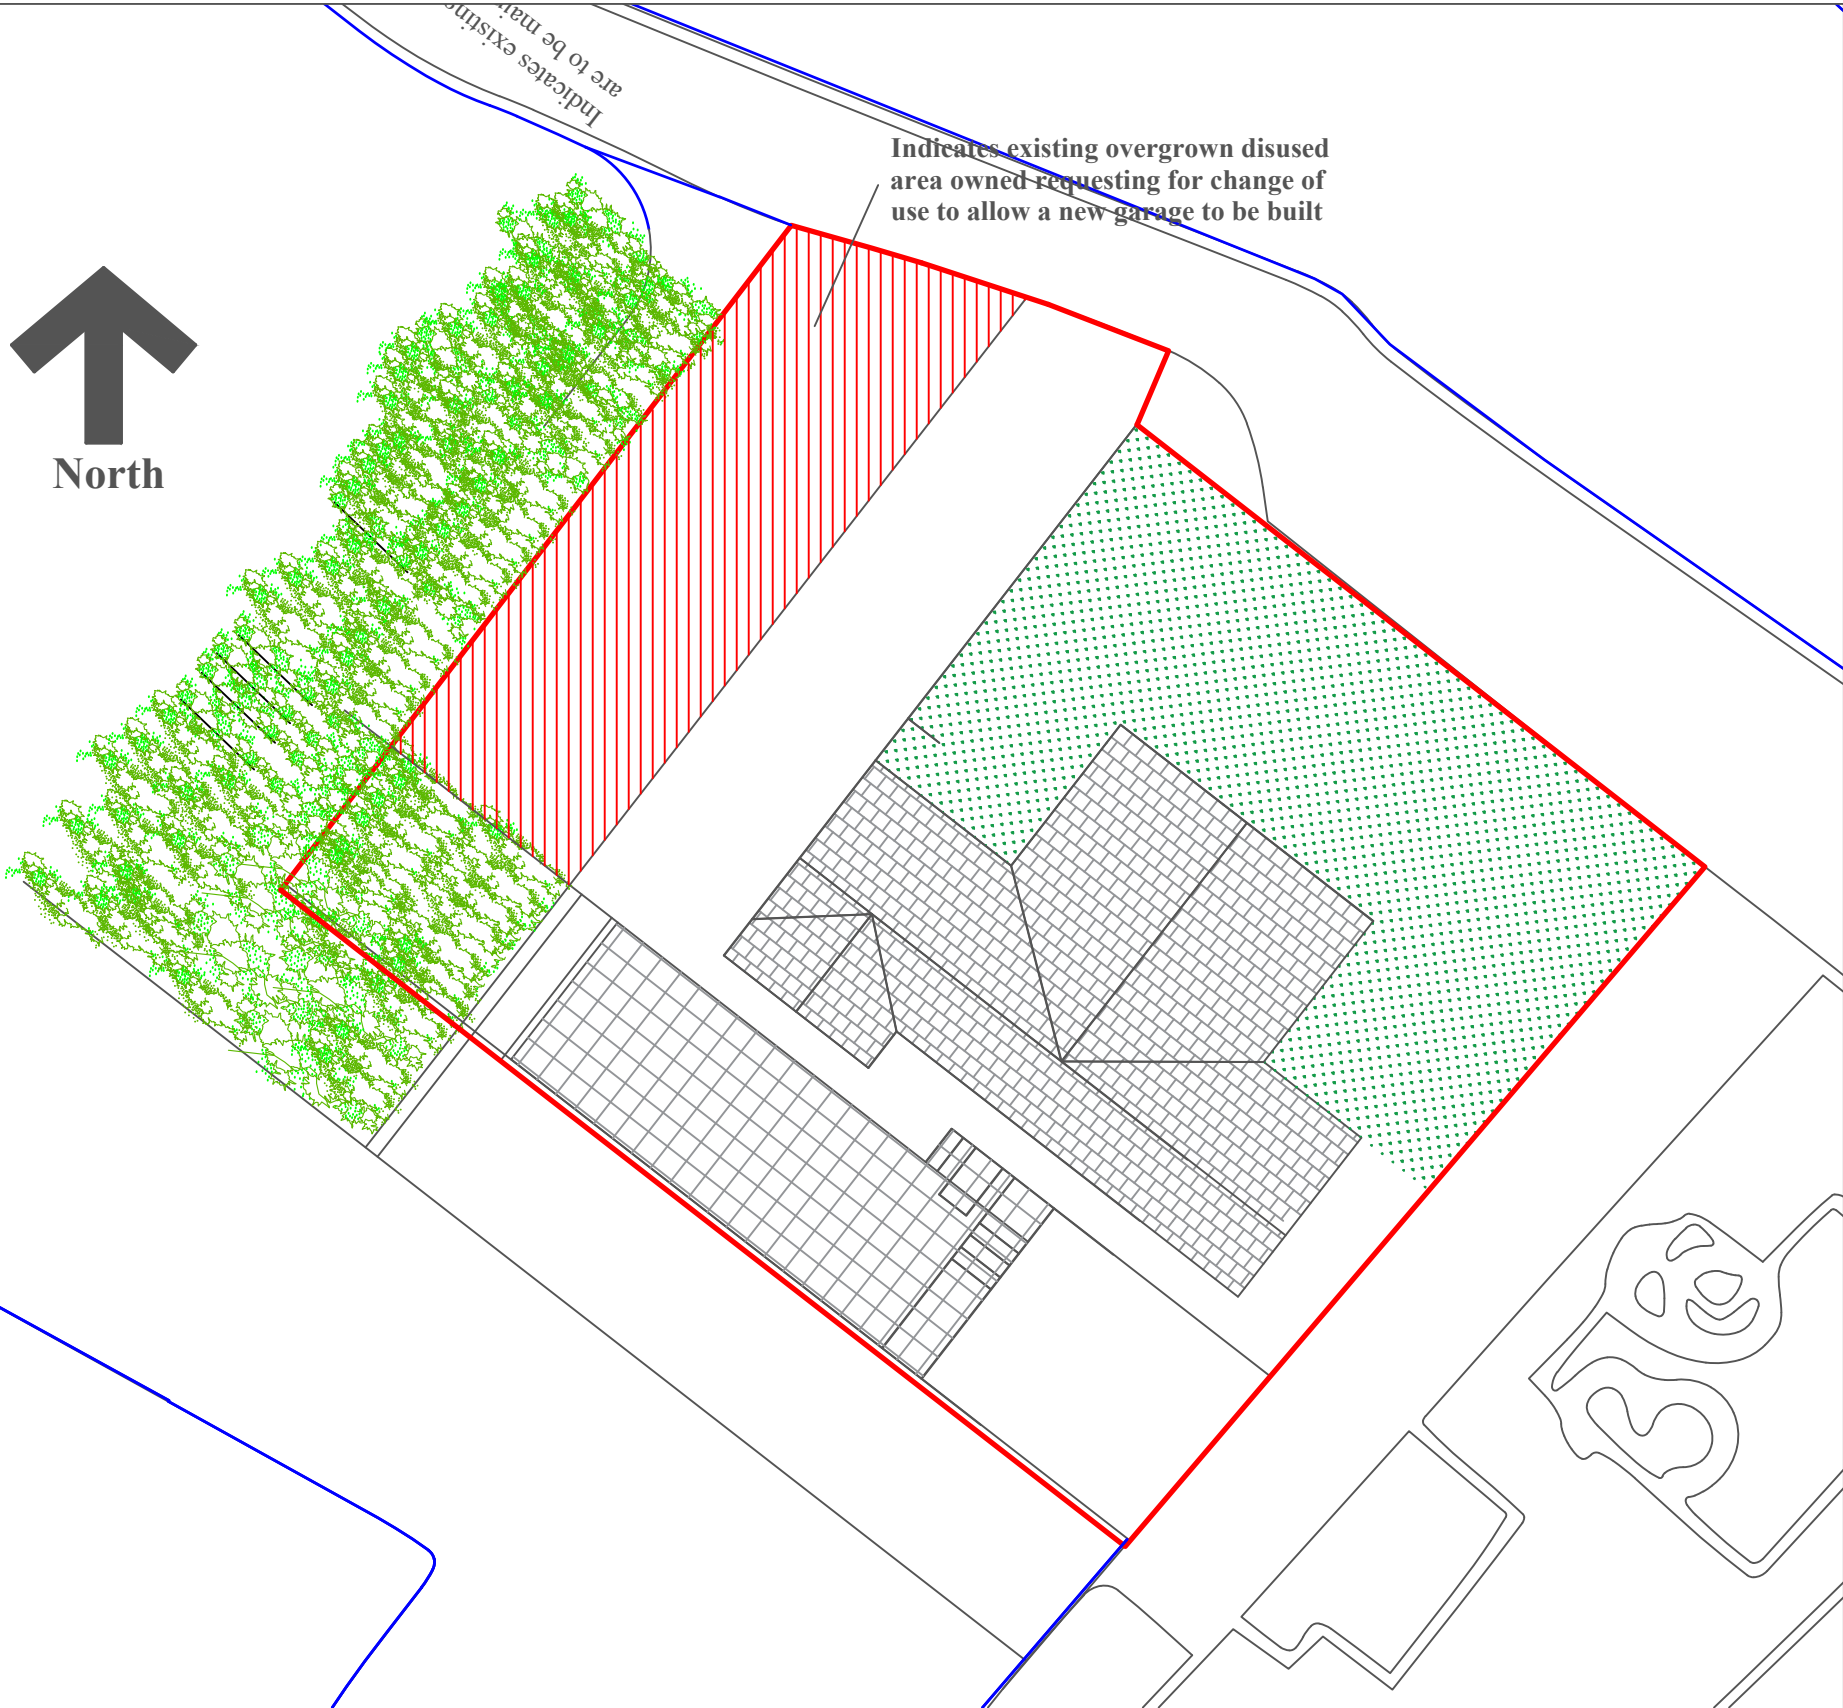

Location Plan  
Scale 1 : 2500

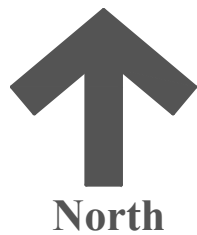

Block Plan  
Scale 1 : 200

| REVISIONS                                                                      |  |
|--------------------------------------------------------------------------------|--|
| A - 10/02/22 - Boundary lines standardised following discussions with planning |  |

| CLIENT                                                                      |
|-----------------------------------------------------------------------------|
| Louise and Rod Limbert<br>37 Uplands Road<br>Pontardawe<br>Swansea, SA8 4AH |

| JOB TITLE              |
|------------------------|
| Proposed Change of Use |

| DRNG. TITLE                         |
|-------------------------------------|
| Location and Block Plan<br>PROPOSED |

| DATE:                      |
|----------------------------|
| 29 <sup>th</sup> July 2021 |

| CHECKED: |
|----------|
|          |

| SCALE:   |
|----------|
| As Noted |

| A3 |
|----|
|----|

| DRNG. NO. |
|-----------|
| JD010     |

| REV. |
|------|
| A    |