




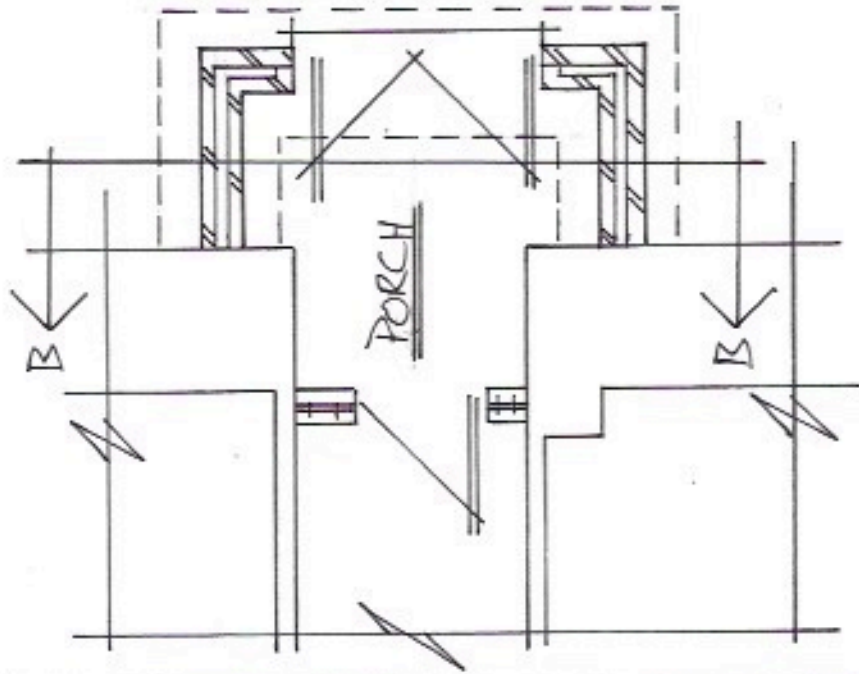

PROPOSED PORCH (DETAIL NO 2)

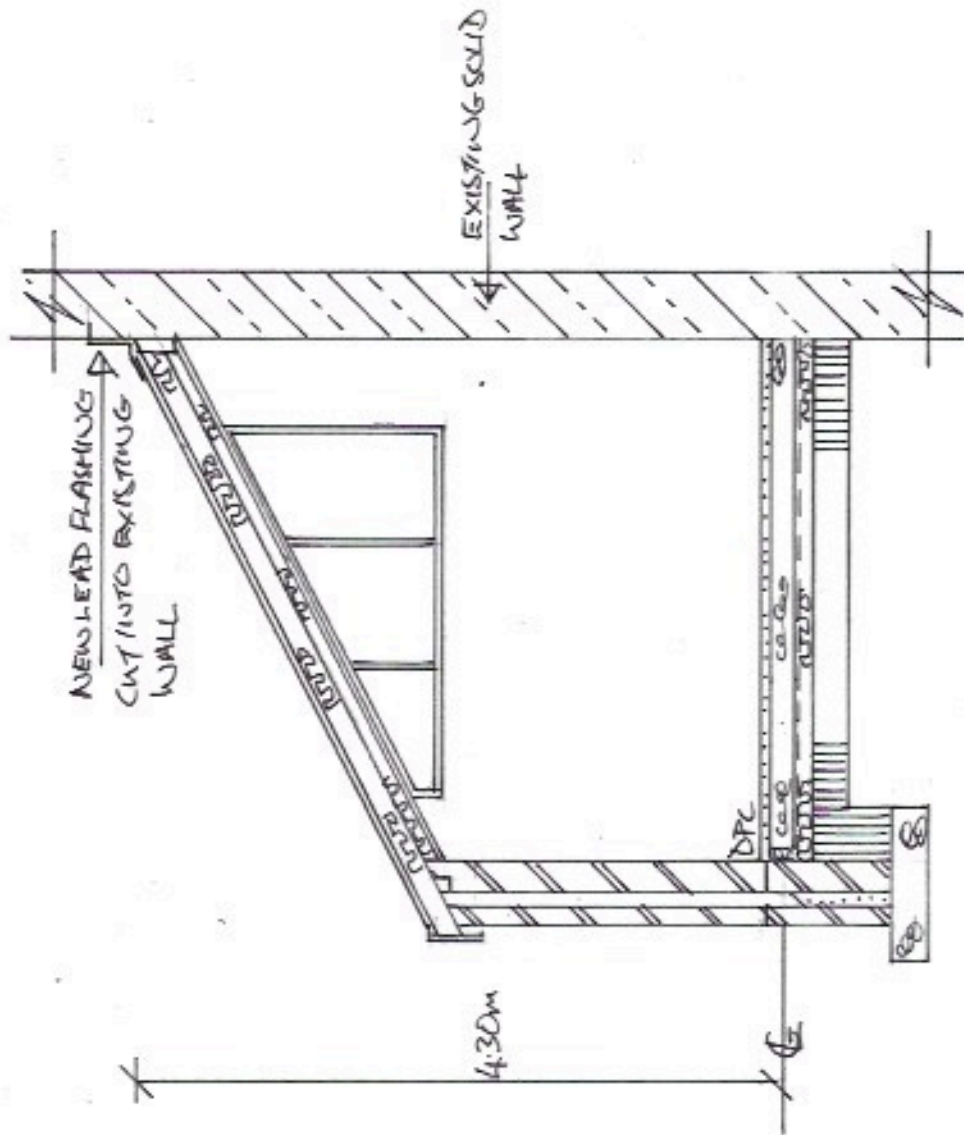

SECTION A-A

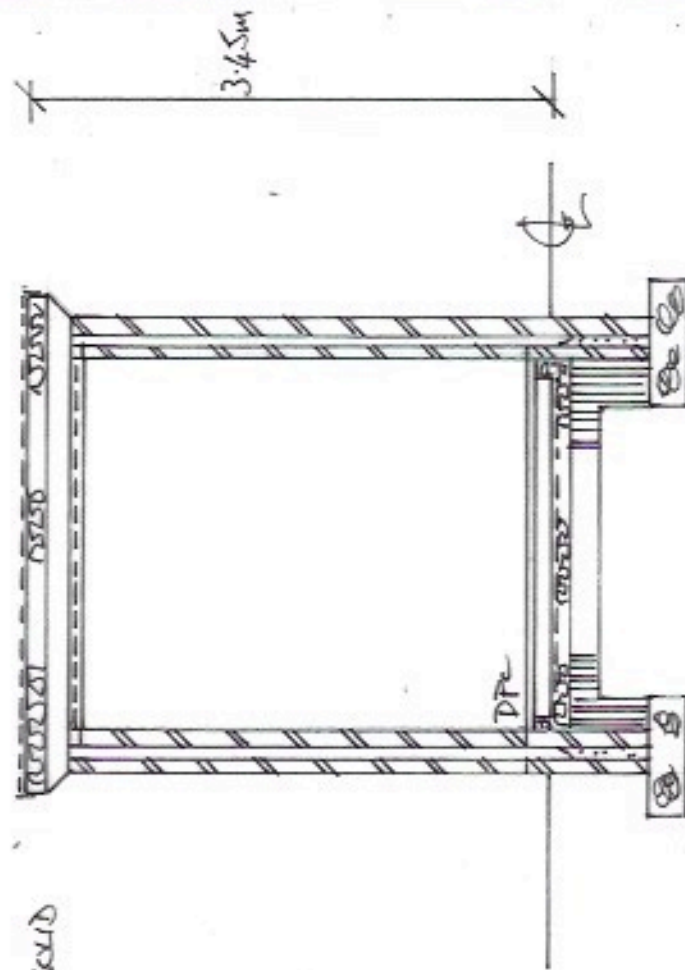

SECTION B-B

NOTES:	Client Mr & Mrs R Aston	Scale 1:50	Drawing Title	
			Drg No. Amendment No 1	Rev
All dimensions must be checked on site and not scaled from this drawing.	Job Title PORCH LAYOUT & SECTIONS	Drawn by	Date	