


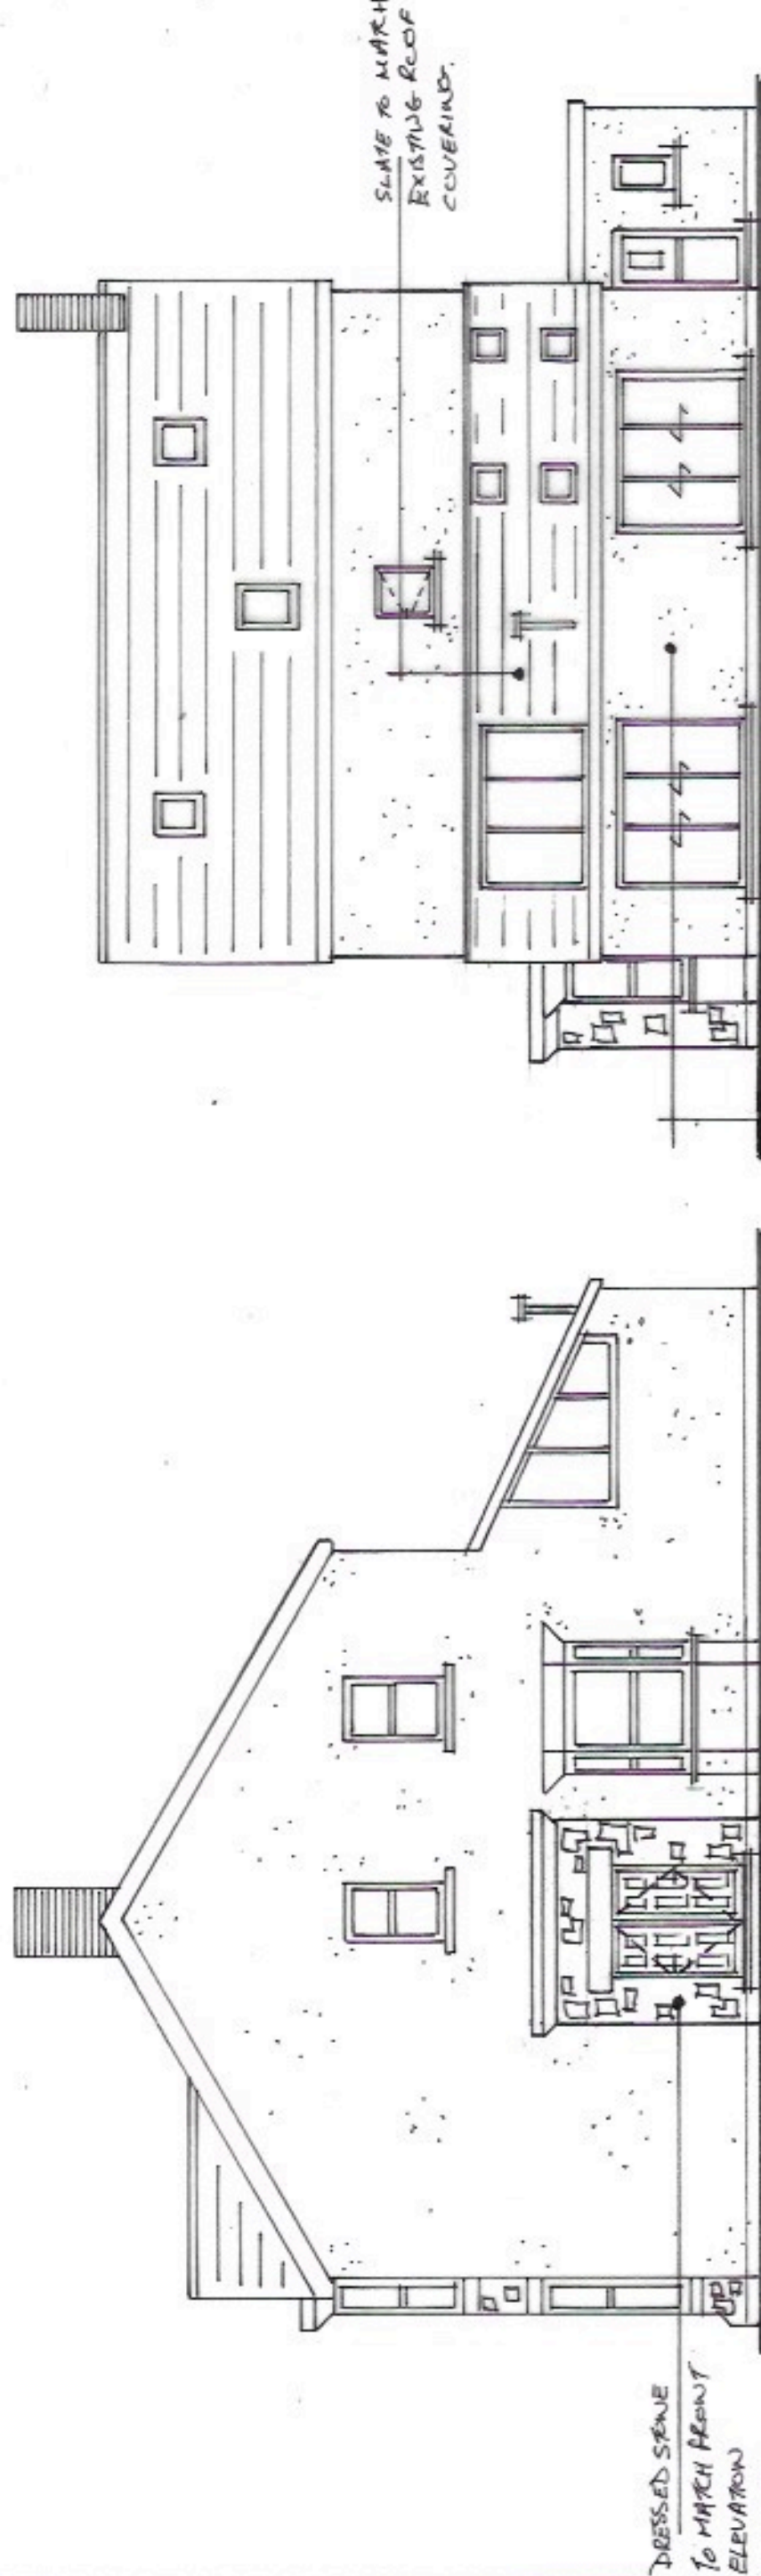

PROPOSED SIDE

PROPOSED REAR

NOTES:

All dimensions must be checked on site and not scaled from this drawing.

Client

Mr & Mrs R ASTON

Scale

1:100

Drawing Title

Job Title

PROPOSED ELEVATIONS

Drawn by

MS

Date

Drg No

Amendment No 1

Rev