


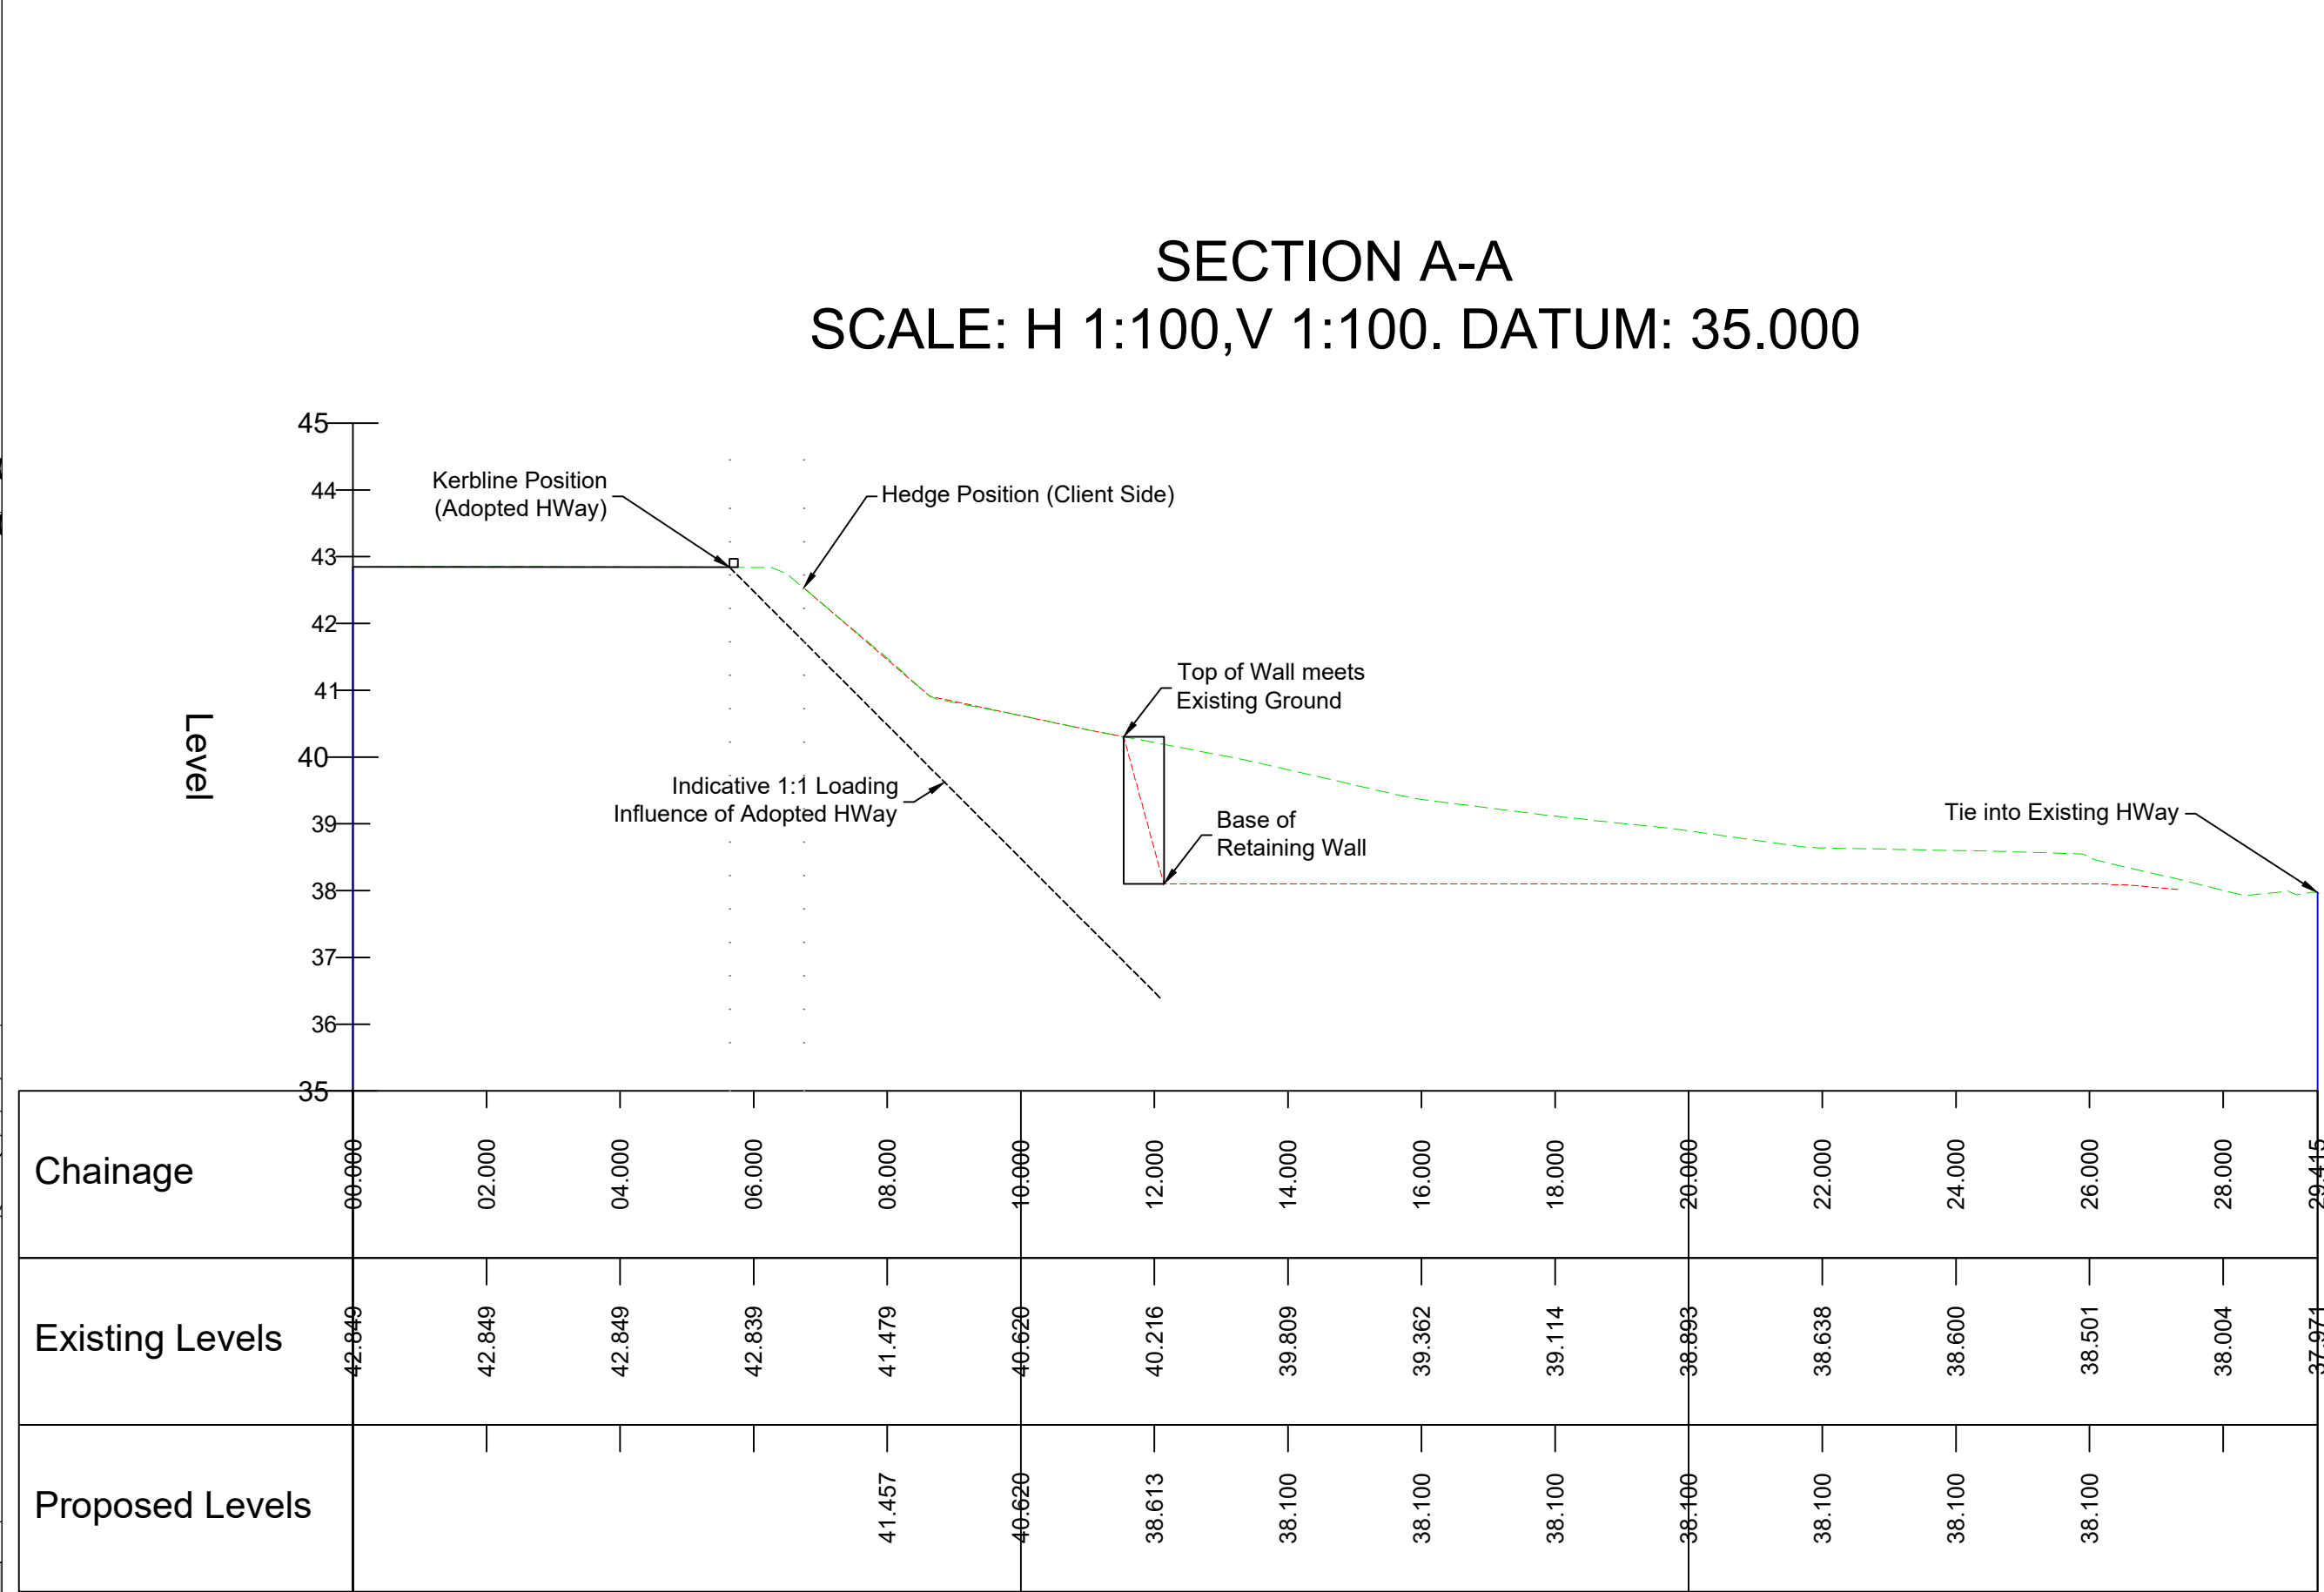

NOTES

1. ALL LEVELS ARE IN METERS.

2. DO NOTE SCALE FROM THIS DRAWING, USE FIGURED DIMENSIONS ONLY.

3. THIS DRAWING TO BE READ IN CONJUNCTION WITH THE LATEST ENGINEERS, ARCHITECT'S DRAWINGS & SPECIFICATIONS.

REV

-

DESCRIPTION

BY

CHK

DATE

CLIENT

NPTC

PROJECT TITLE

LLANDARCY ACADEMY OF SPORT MOBILE MRI

DRAWING TITLE

INDICATIVE SECTIONS

DRAWN

RE

CHECKED

-

APPROVED

DM

DATE

02.03.2022

SHEET SIZE/SCALE

AS STATED

GRAYS JOB REF

9963

SUITABILITY

S2

REVISION

P1

NUMBER

9963-GRY-01-00-DR-C-100

