



— AREA OF WORKS

SITE AREA - 1210 SQM
- 0.121 HECTARE

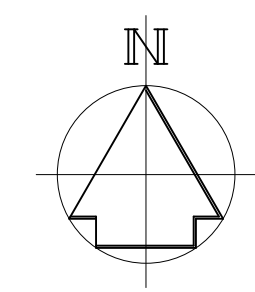

SITE LOCATION PLAN
SCALE 1:1250 @ A1

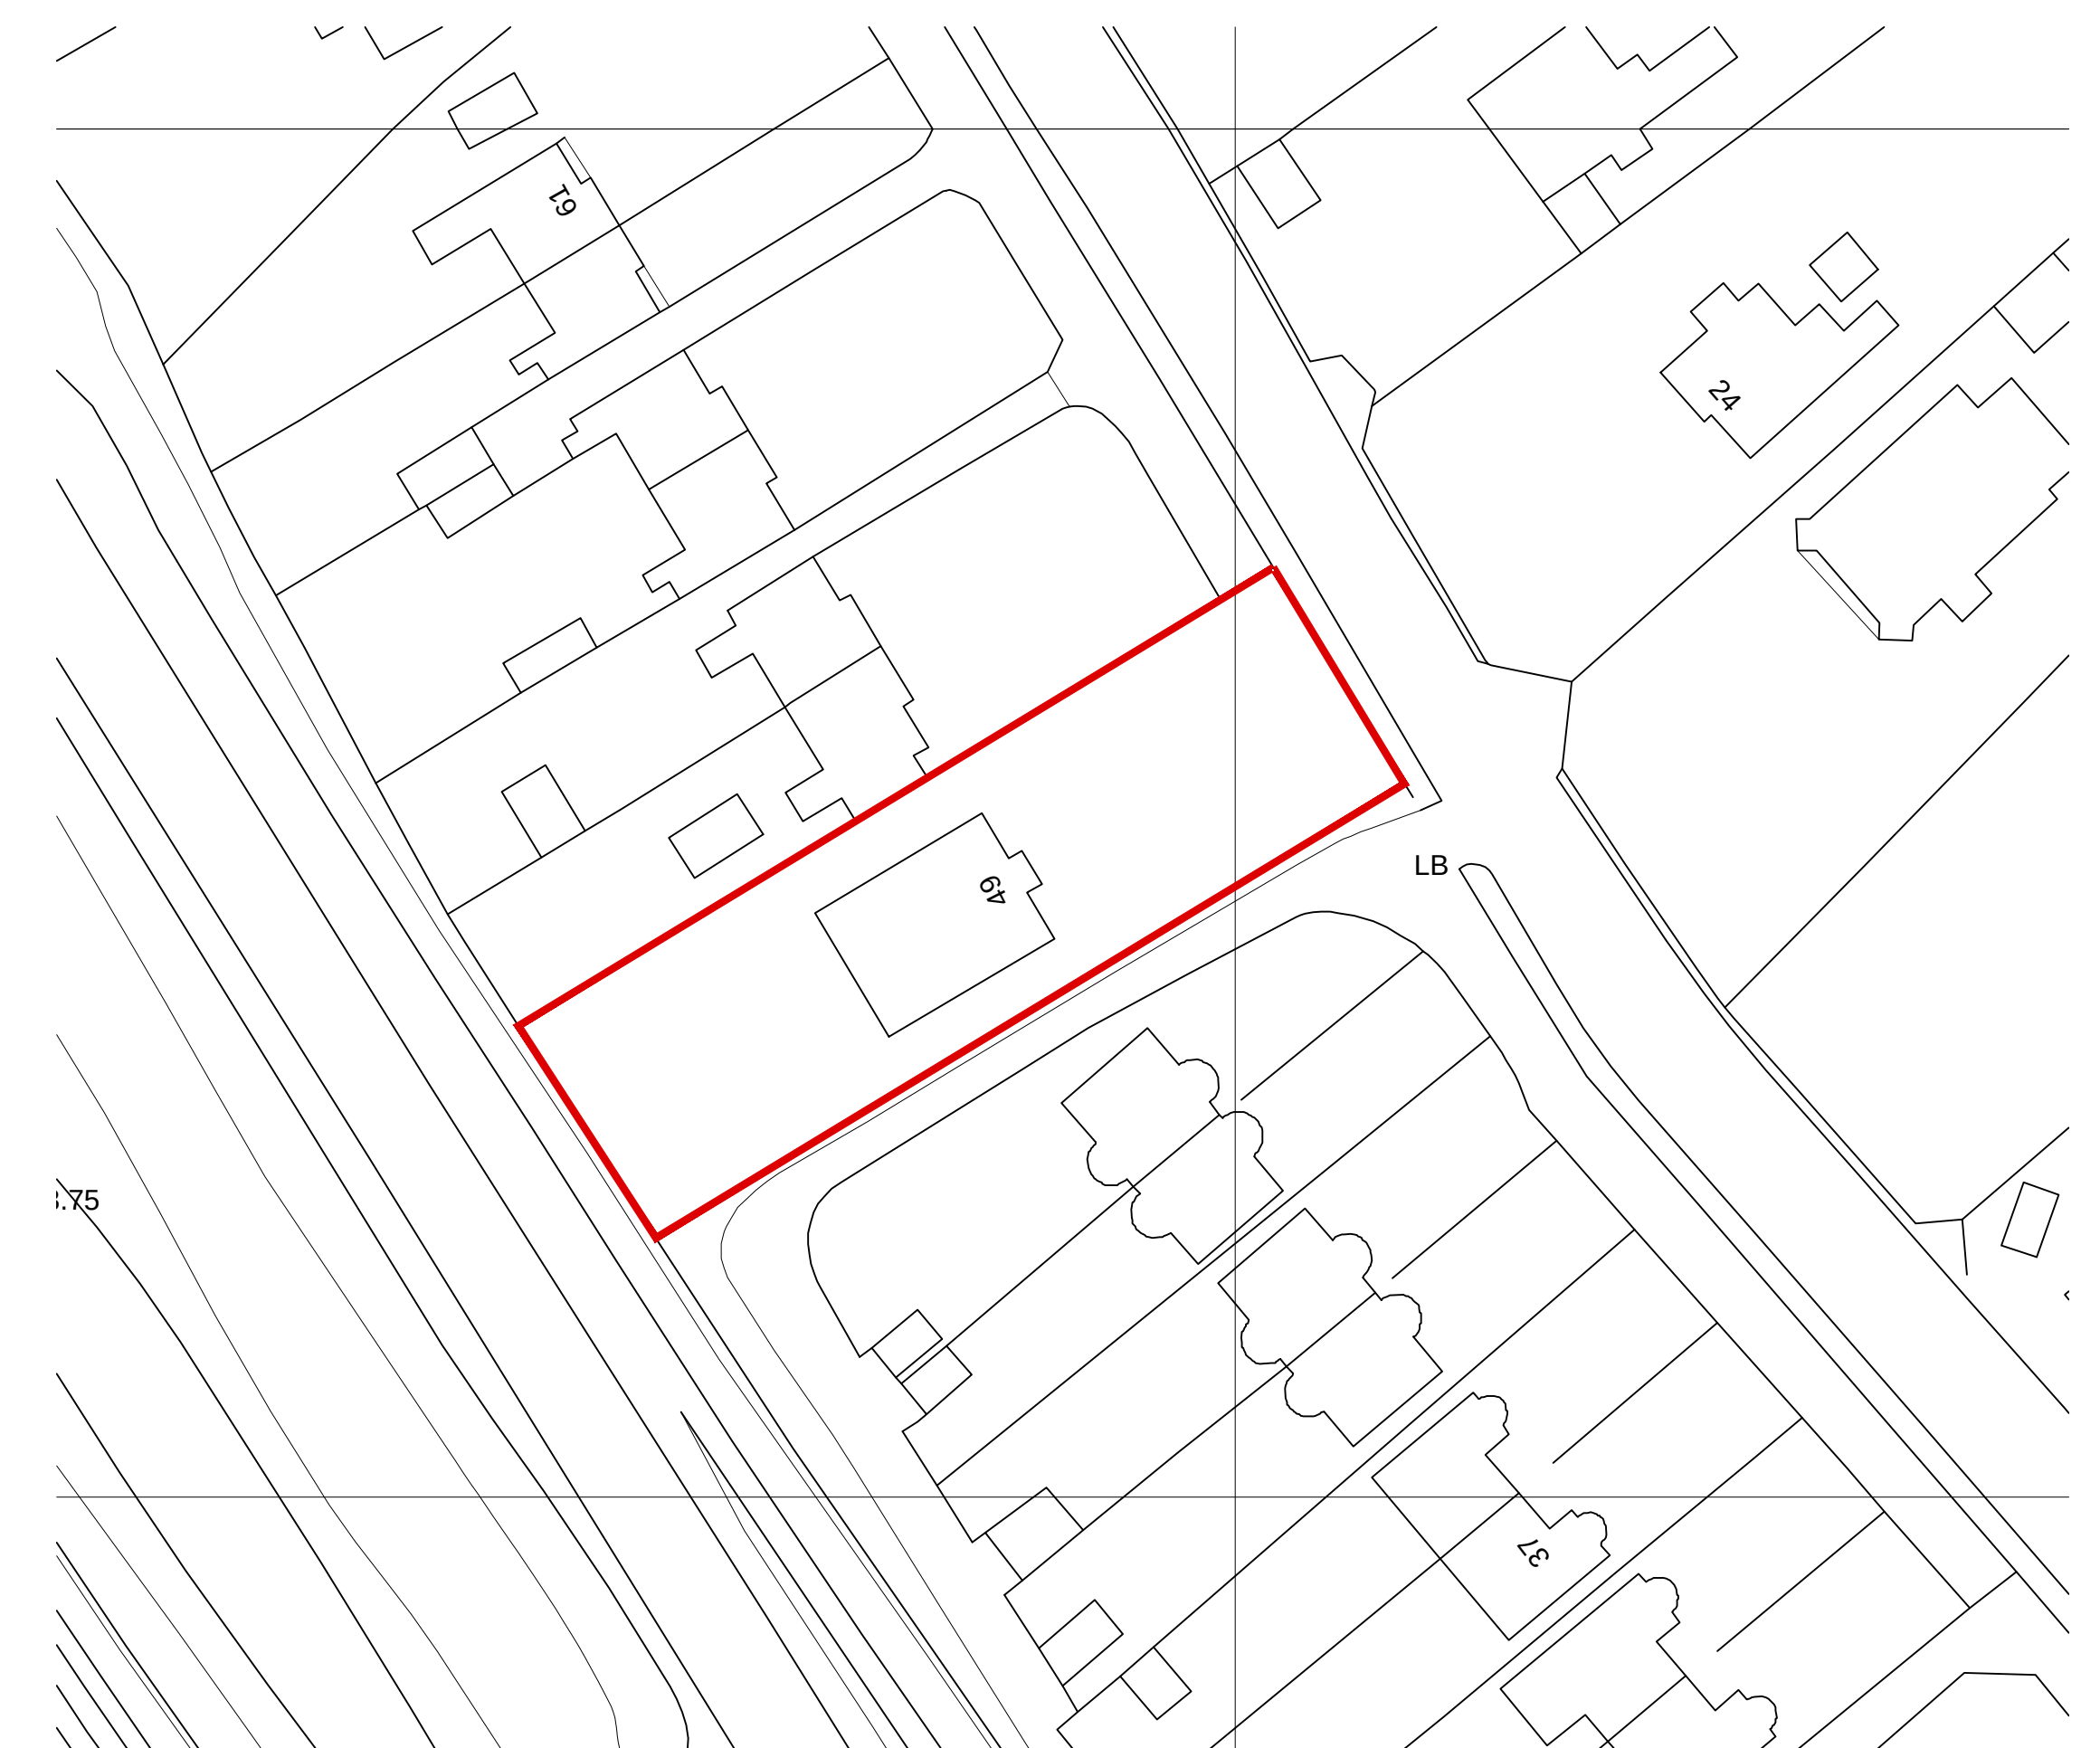

BLOCK PLAN
SCALE 1:500 @ A1

CONVERSION OF EXISTING BUNGALOW & PROPOSED NEW GARAGE , 49 DINAS BAGLAN ROAD PORT TALBOT, SA12 8DT SITE LOCATION AND BLOCK PLAN		
APPLICANT: MR S PEARCE	DWG: OS01	A1 SHEET