




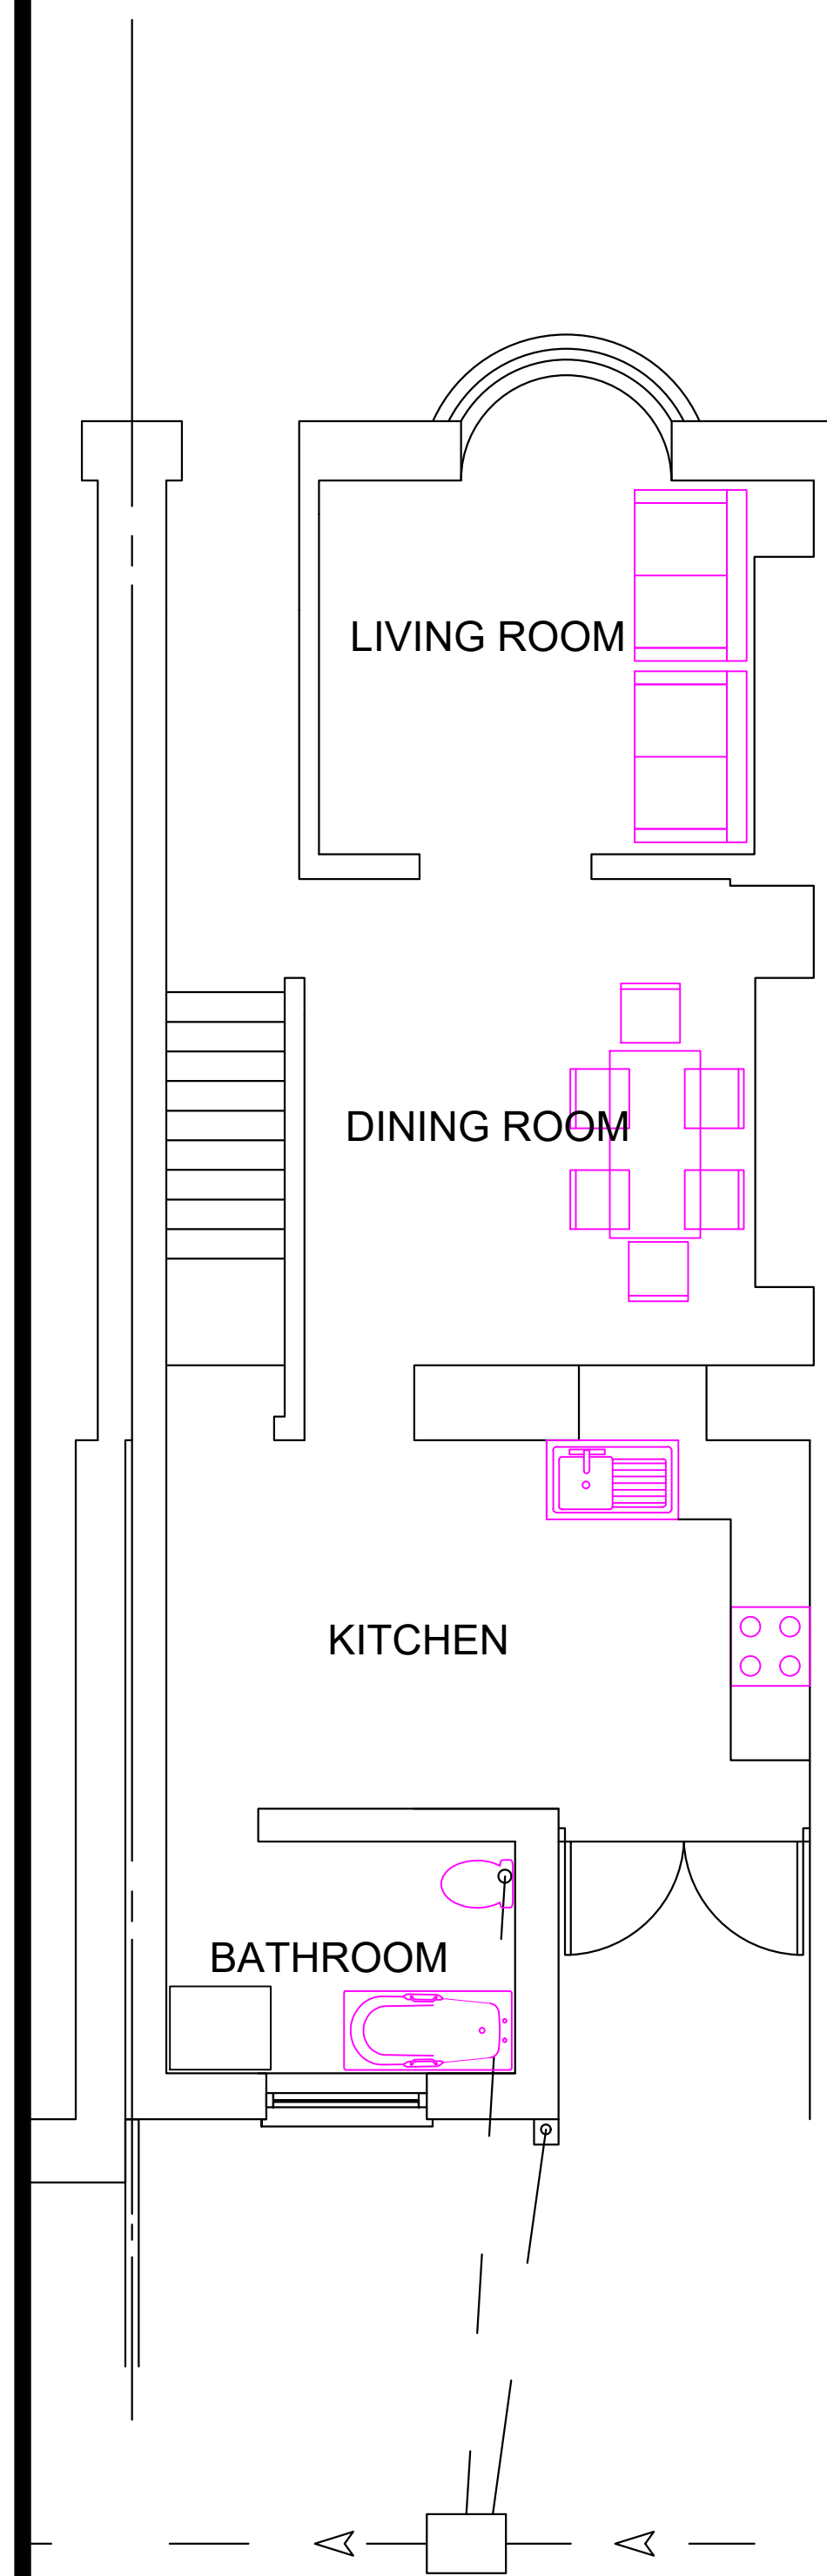


EXISTING GF PLAN

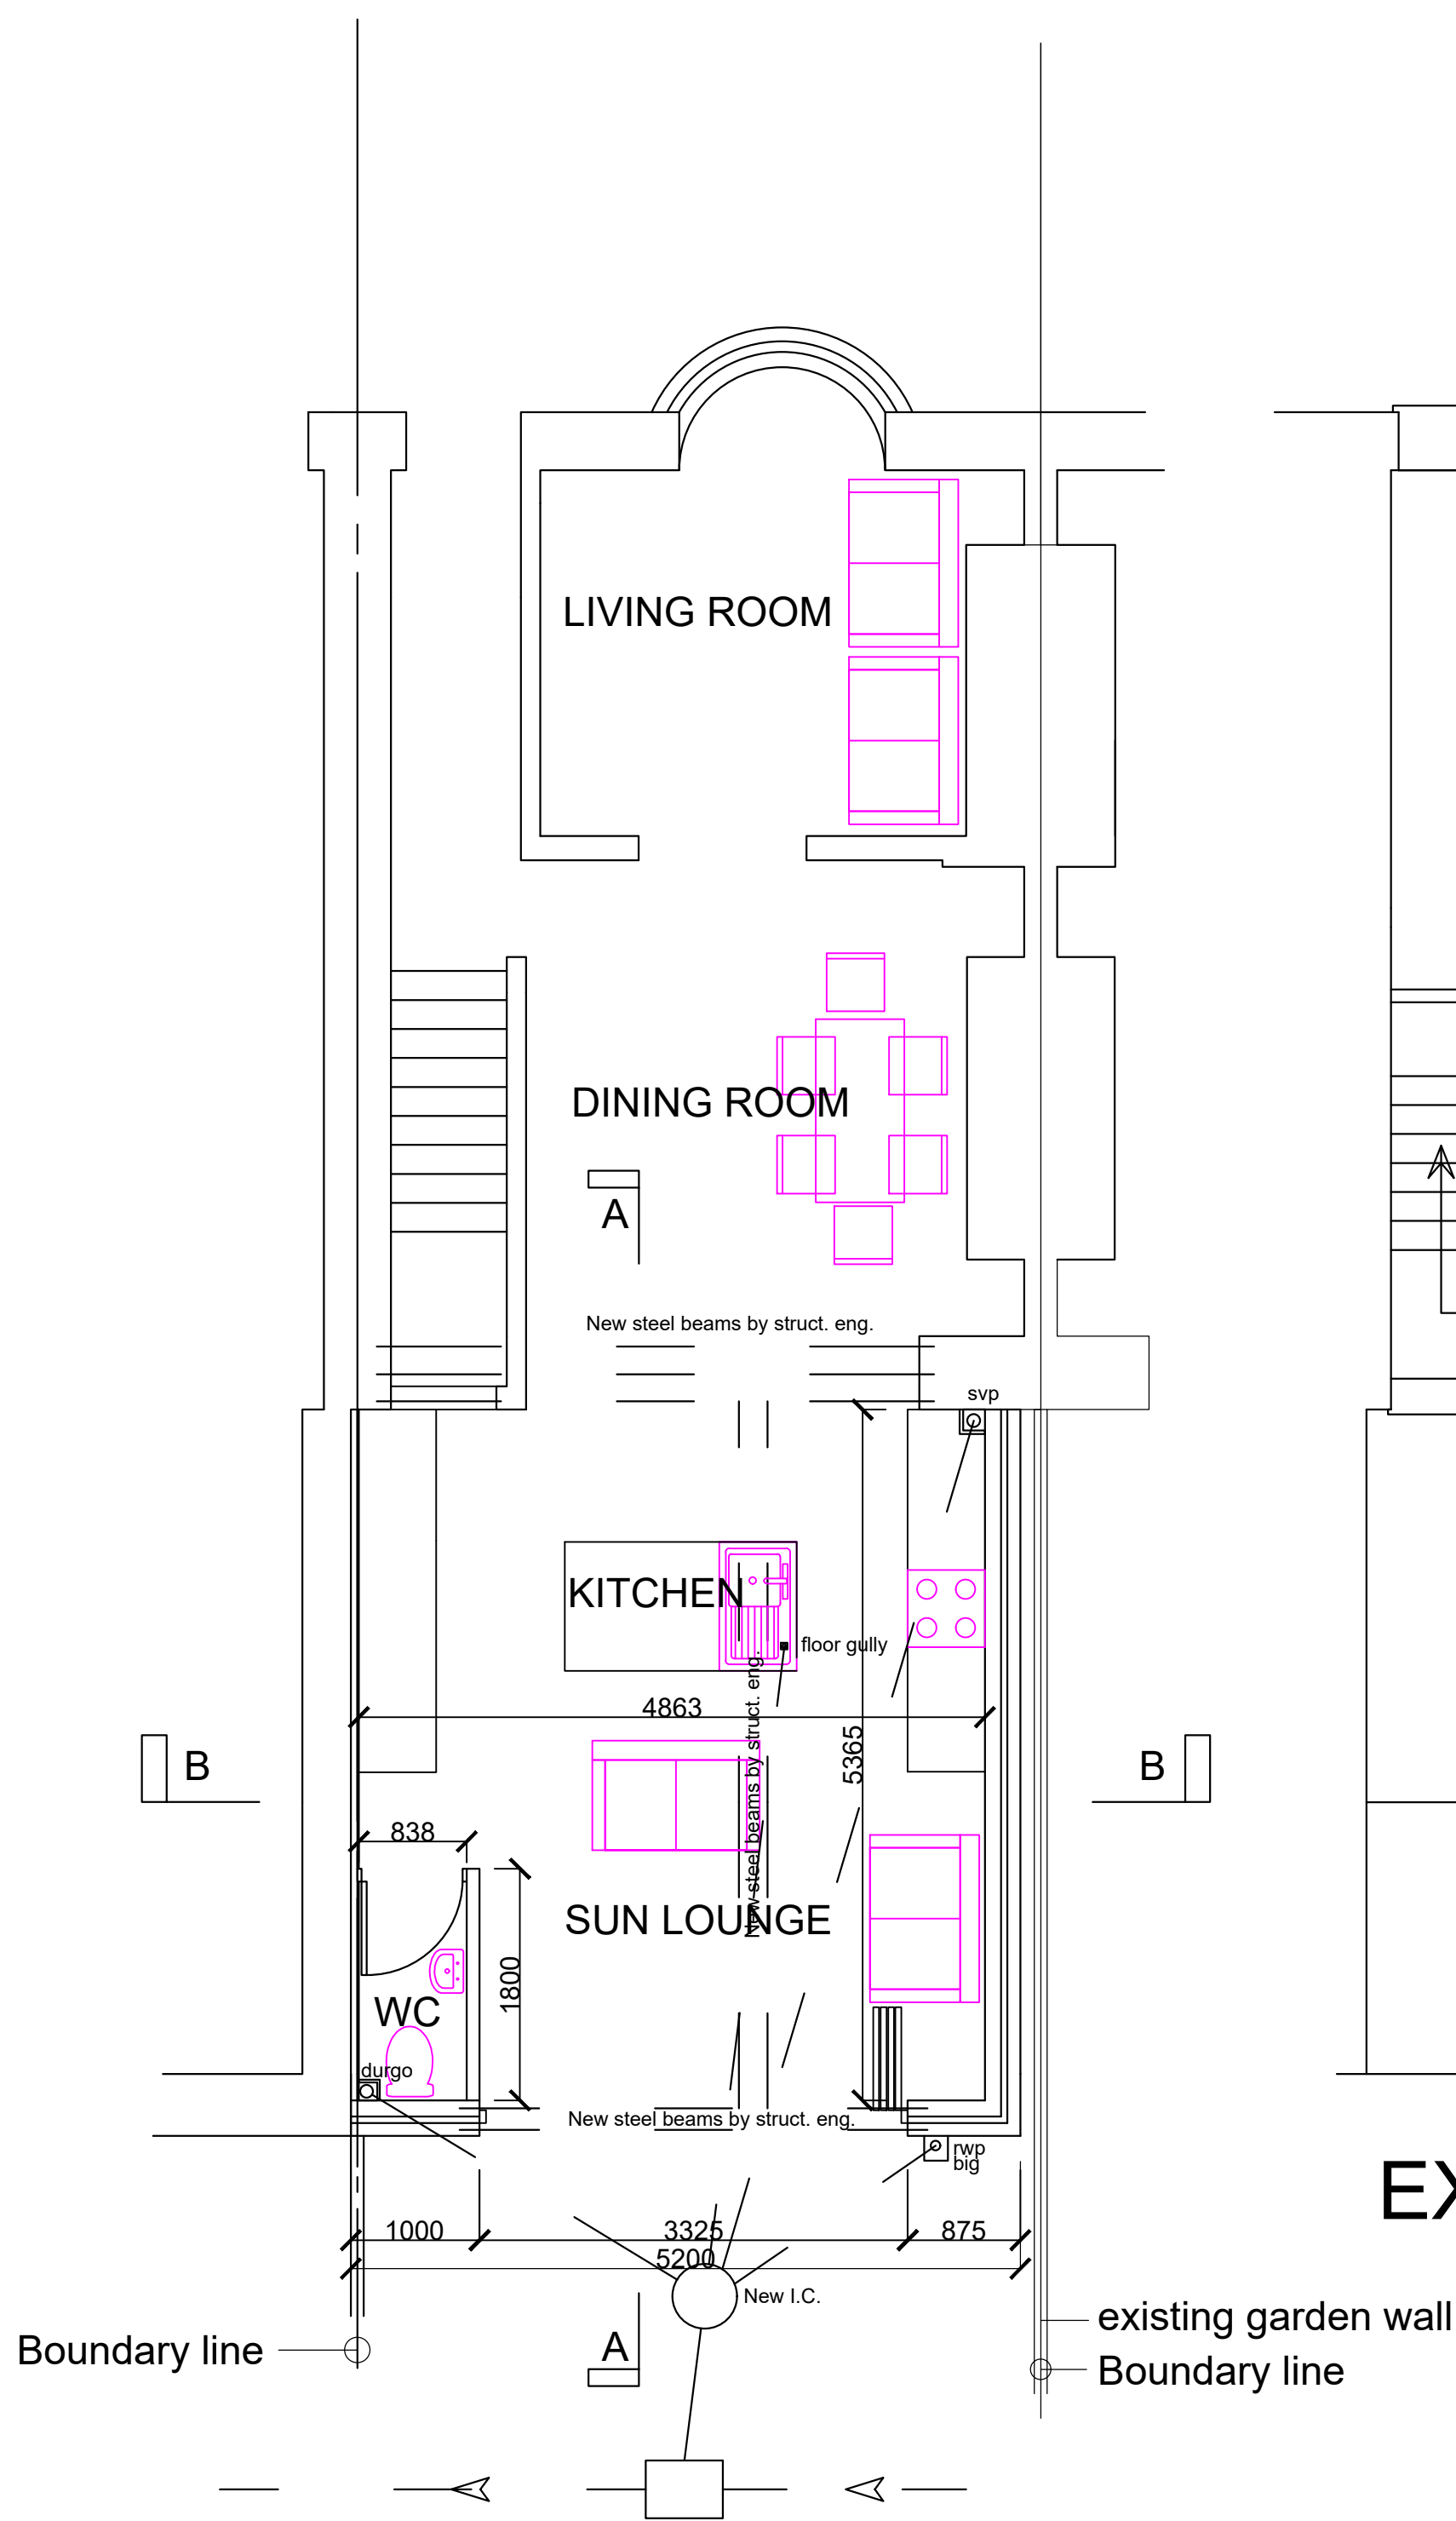

PROPOSED GF PLAN

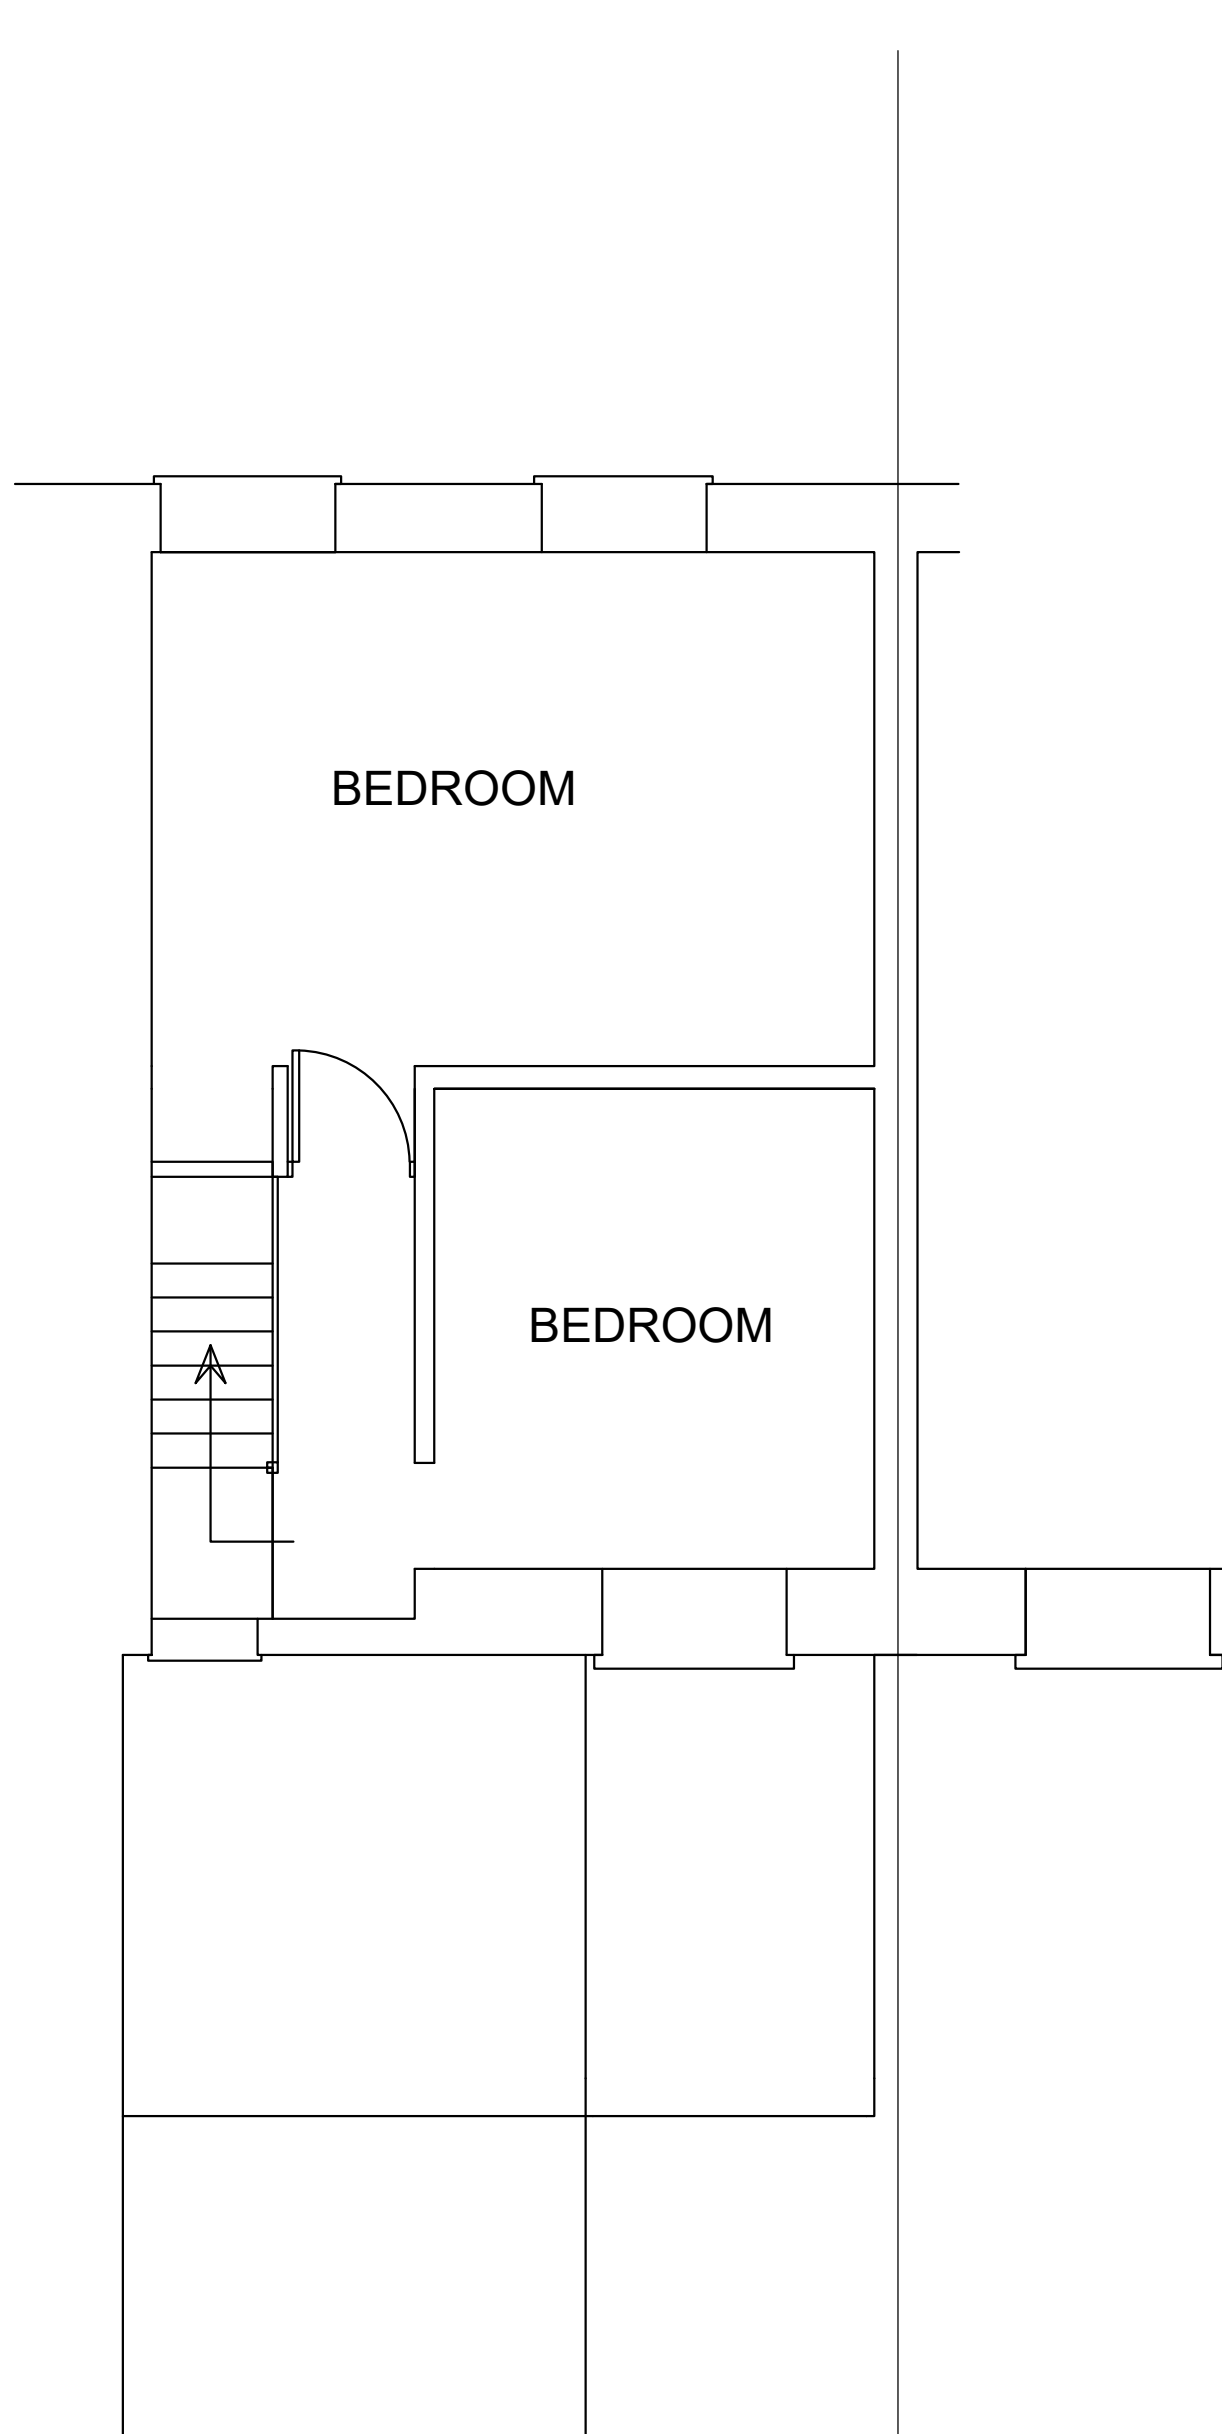

EXISTING FF PLAN

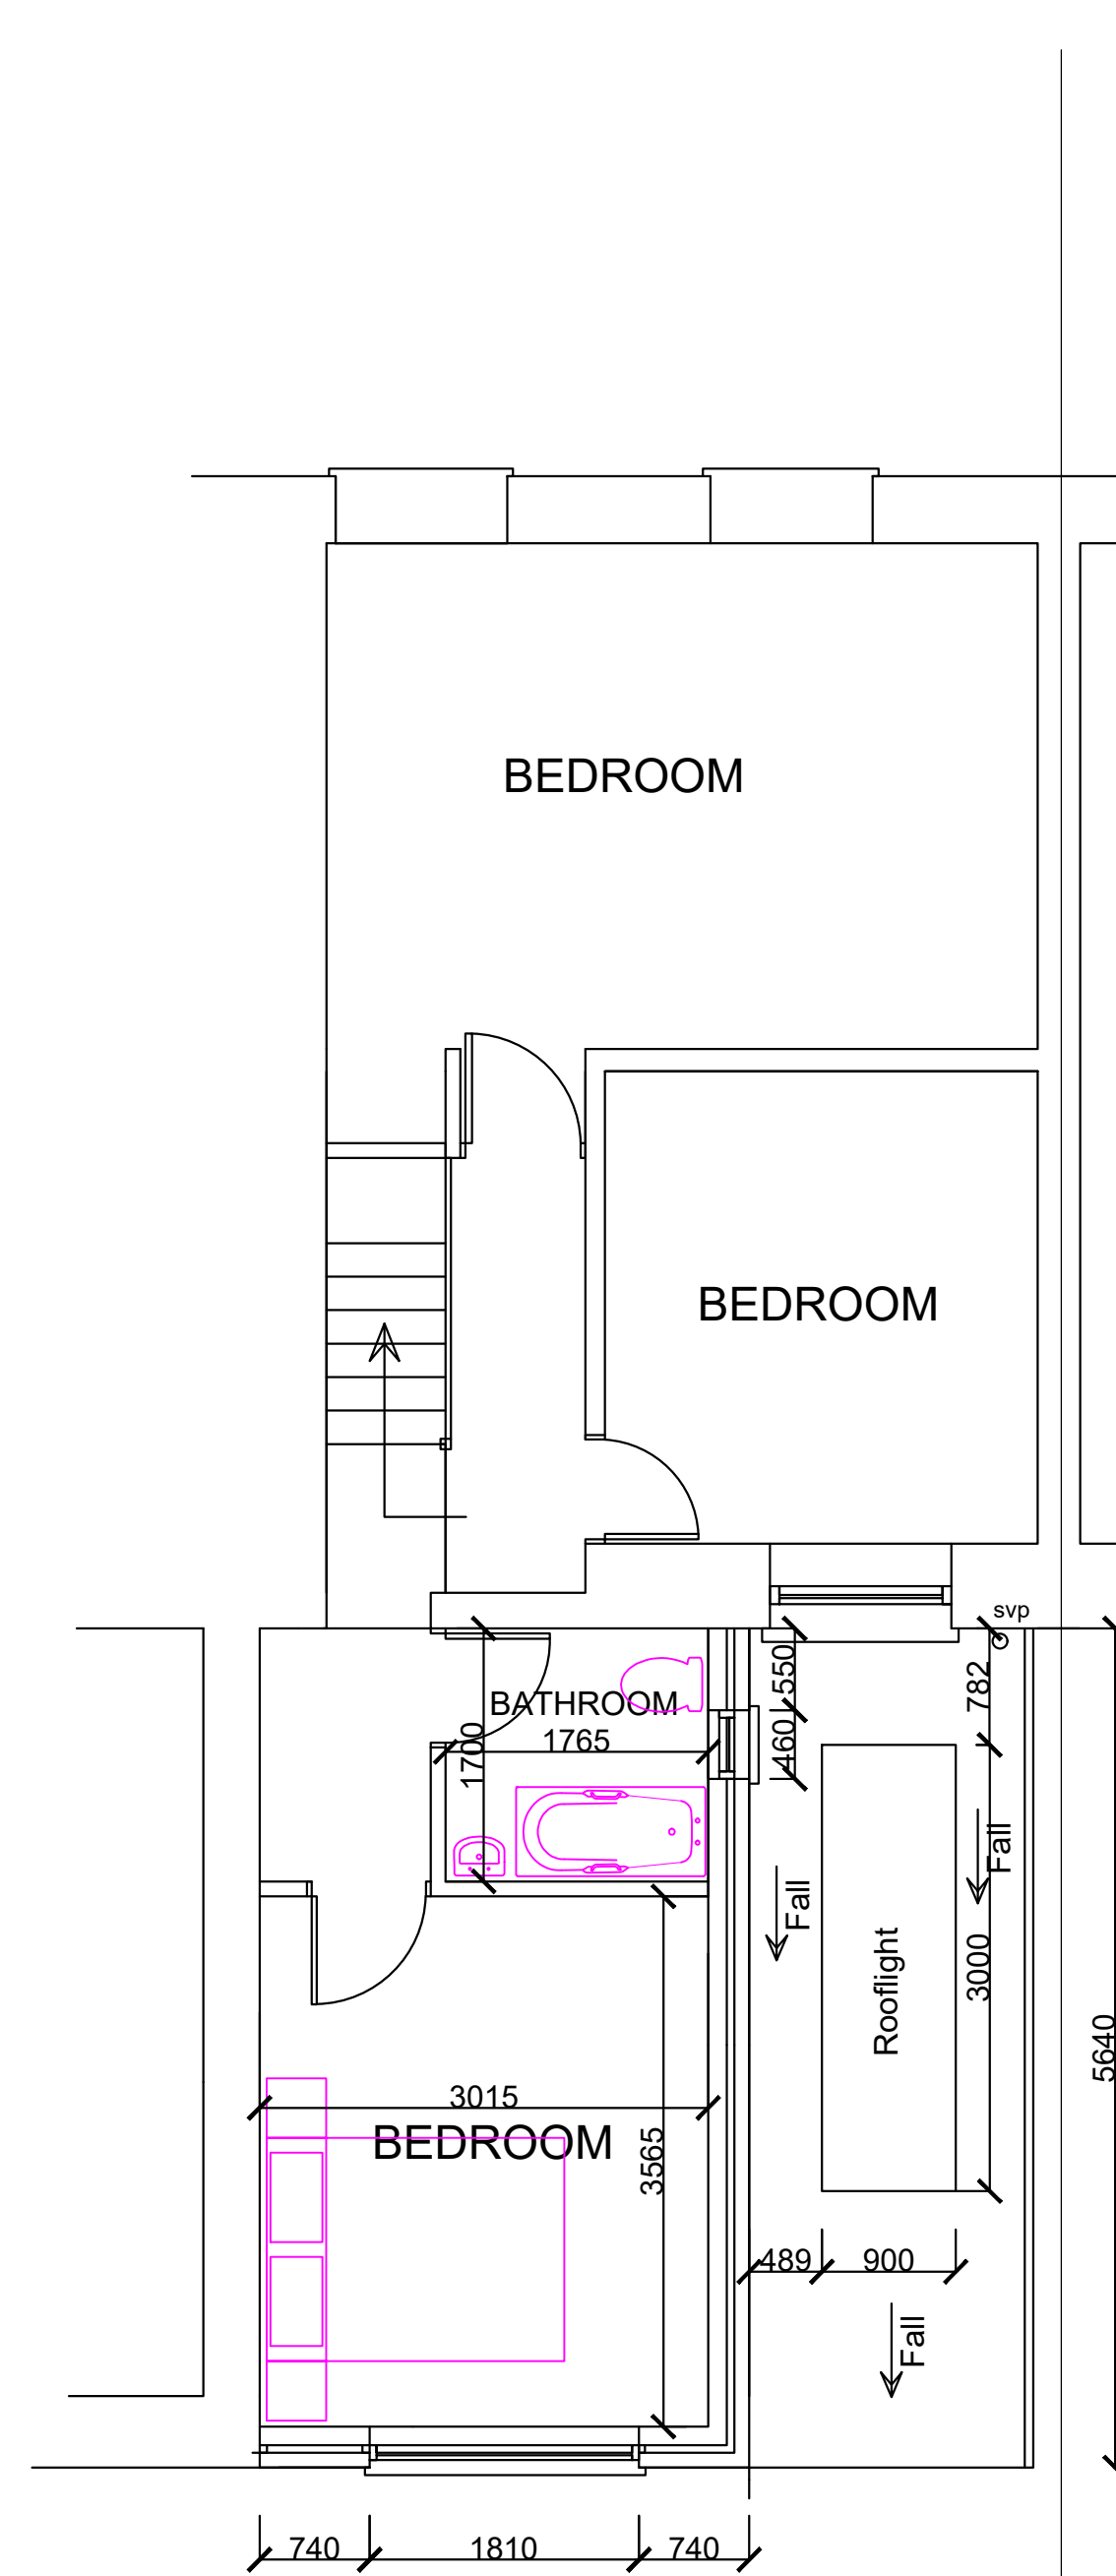

PROPOSED FF PLAN

General Notes

No.	Revision/Issue	Date

Firm Name and Address

Project Name and Address

EXISTING & PROPOSED
PLANS
16 CHRISTOPHER RD
SKEWEN

Project
steve

Date
01.03.2022

Scale
1:50

Sheet

3