



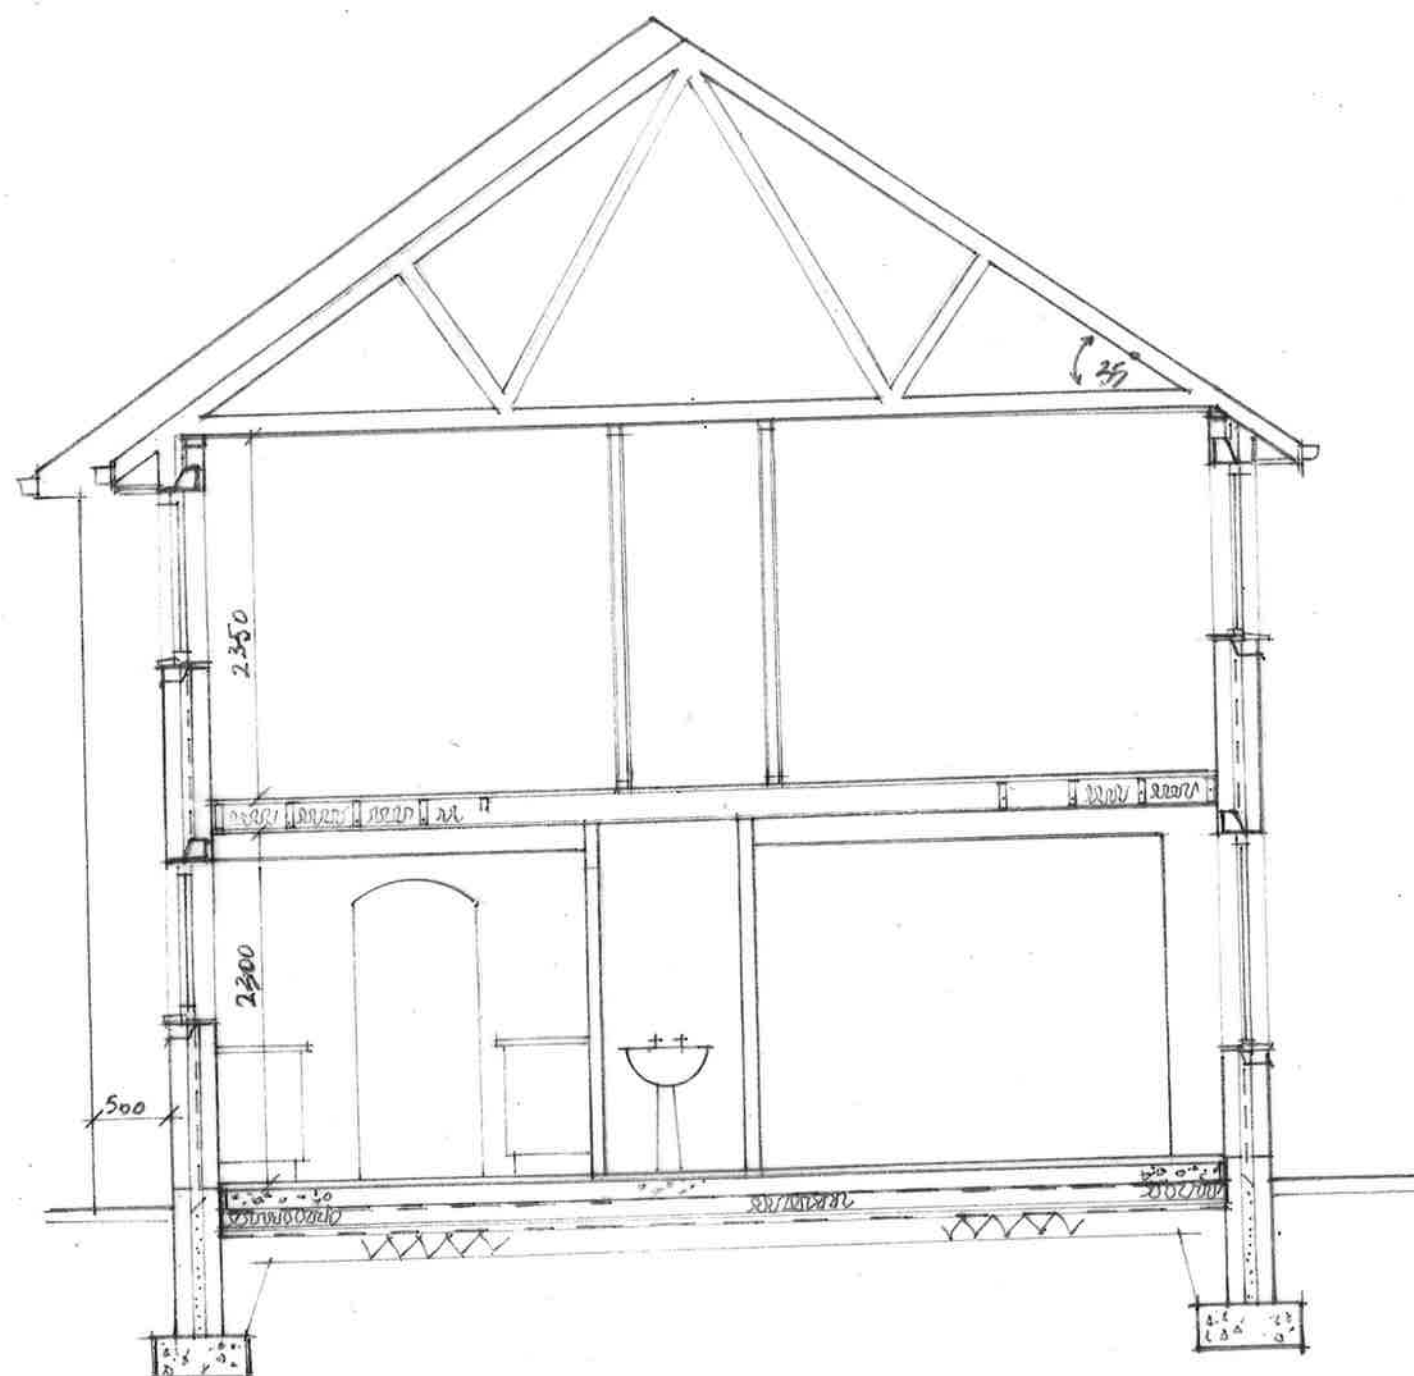

Section A-A

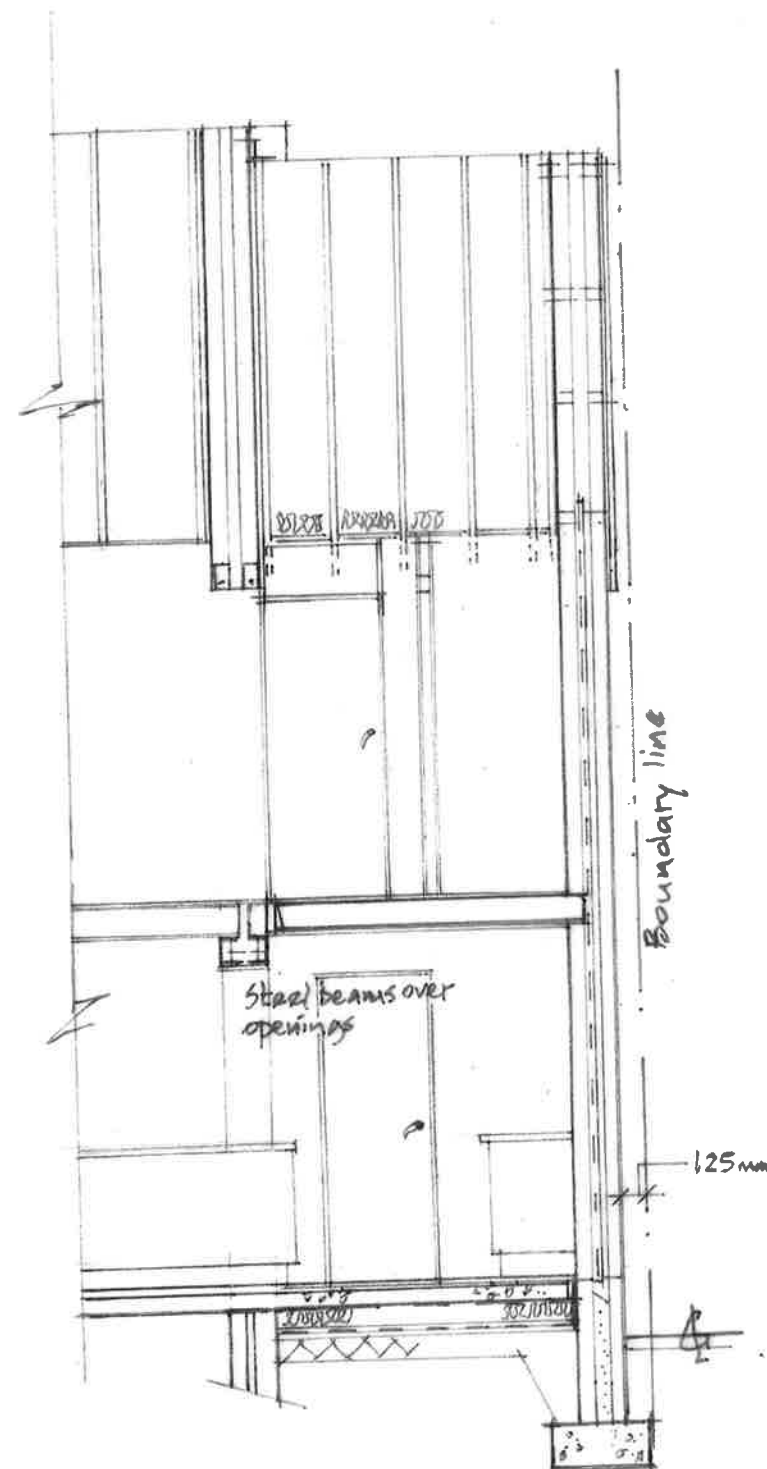

Section B-B

Proposed Extension at 30 Island Mews,
Port Talbot. SA 13 1XW for Miss S. Sims