


Superseded



Existing Front Elevation, Rear Elevation and Side Elevation (1:100)

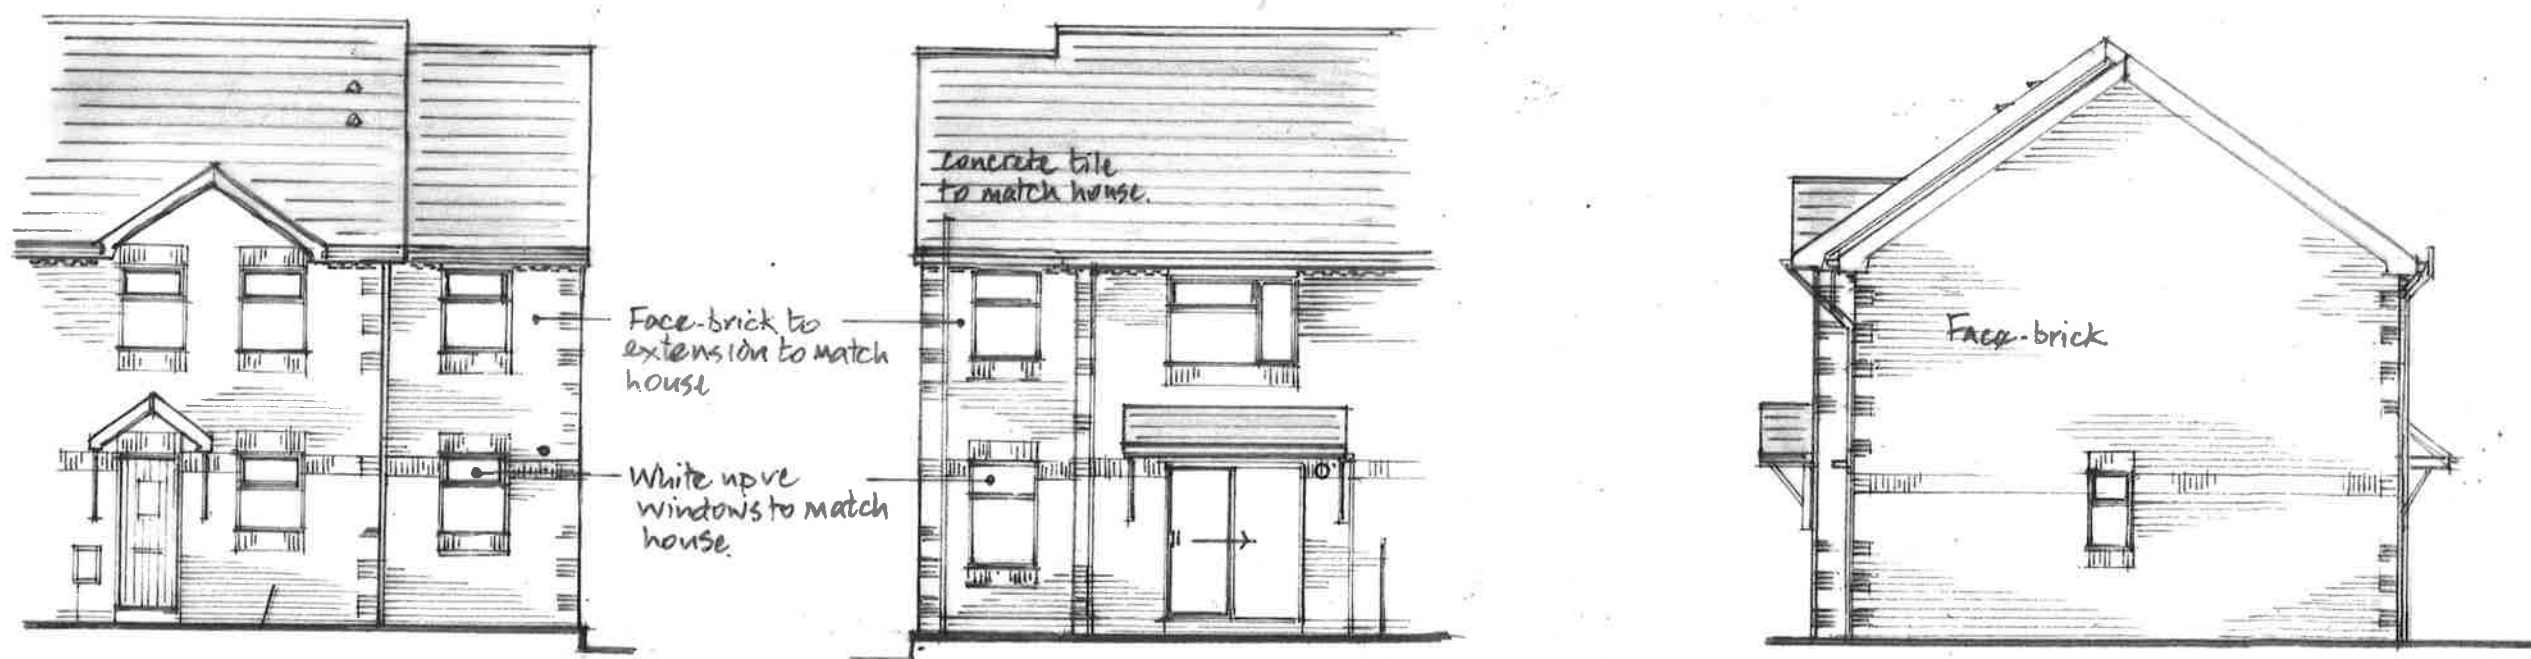

Proposed Front Elevation, Rear Elevation and Side Elevation

Drwg No: SS/IM/03 Date: Feb 2022 Scale: - 1:100

Proposed Extension at 30 Island Mews,
Port Talbot, SA 13 1 XW for Miss S. Sims