


All Dimensions are to
be site checked

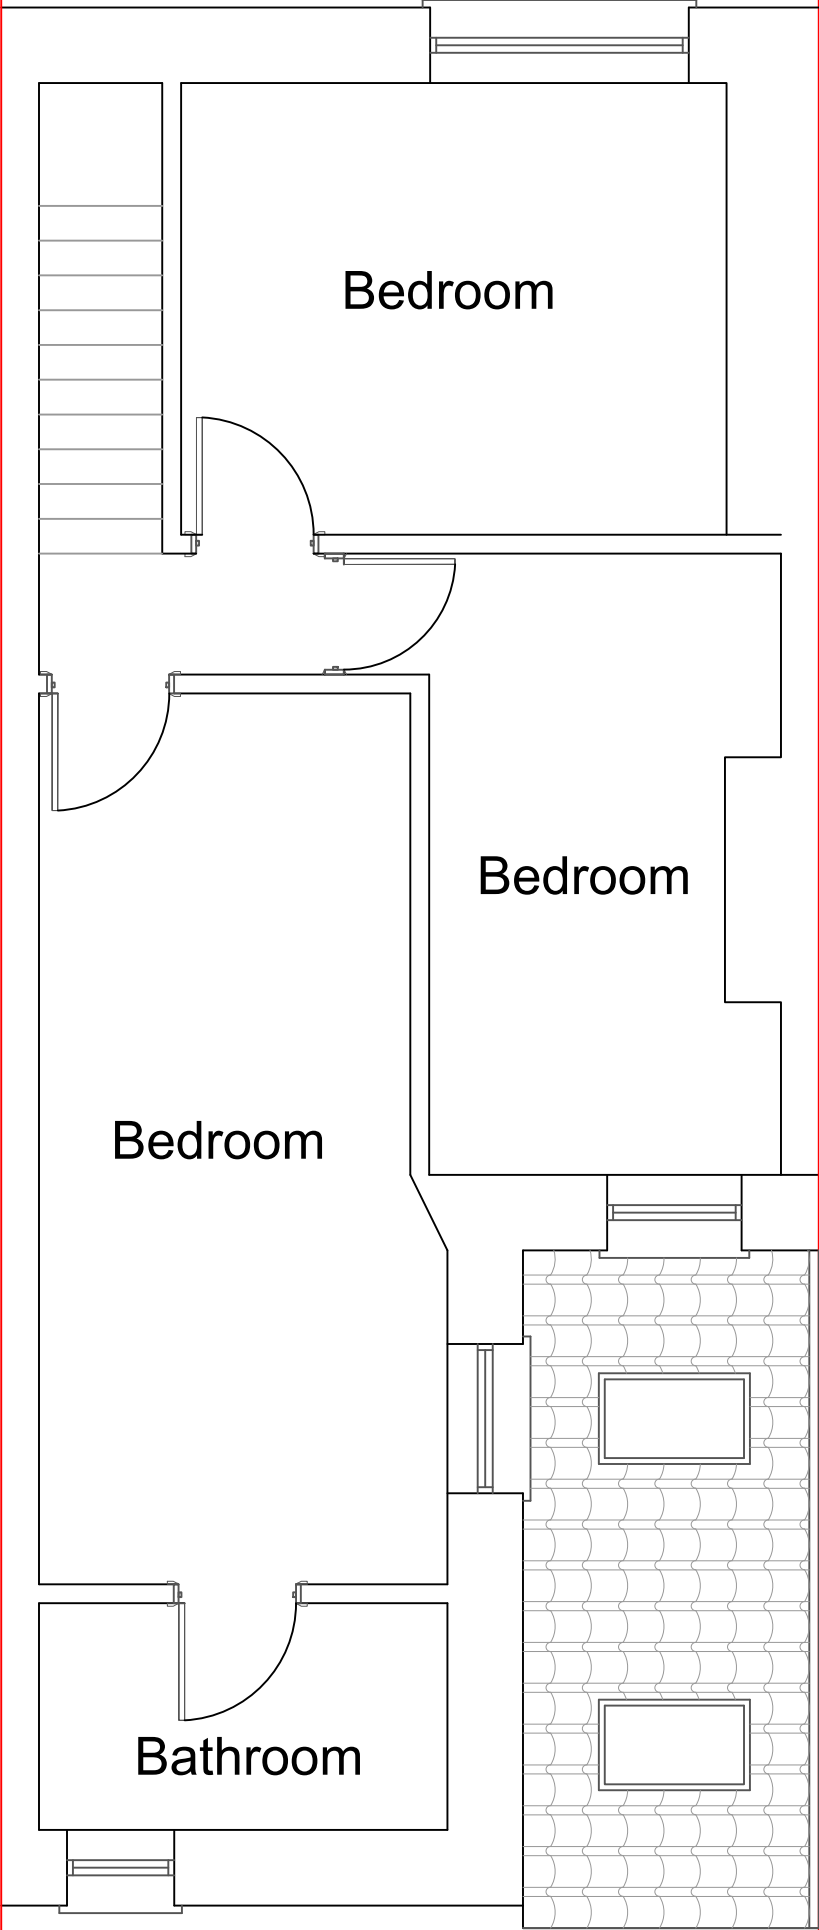

REVISIONS
A - 07/03/22 - Roof plan added for the exte4nson on the ground floor

CLIENT
Miss Marie Lewis &
Miss Laura Evans
52 Pentre Street
Glynneath, SA11 5HA

JOB TITLE
Proposed Domestic single
storey extension and internal
alterations

DRNG. TITLE
Proposed First Floor Plan
NO ALTERATIONS OR
EXTENSION HERE

DATE:
26th February 2022

CHECKED:

SCALE:
1:50

A3

DRNG. NO.
JD006

REV.
A