



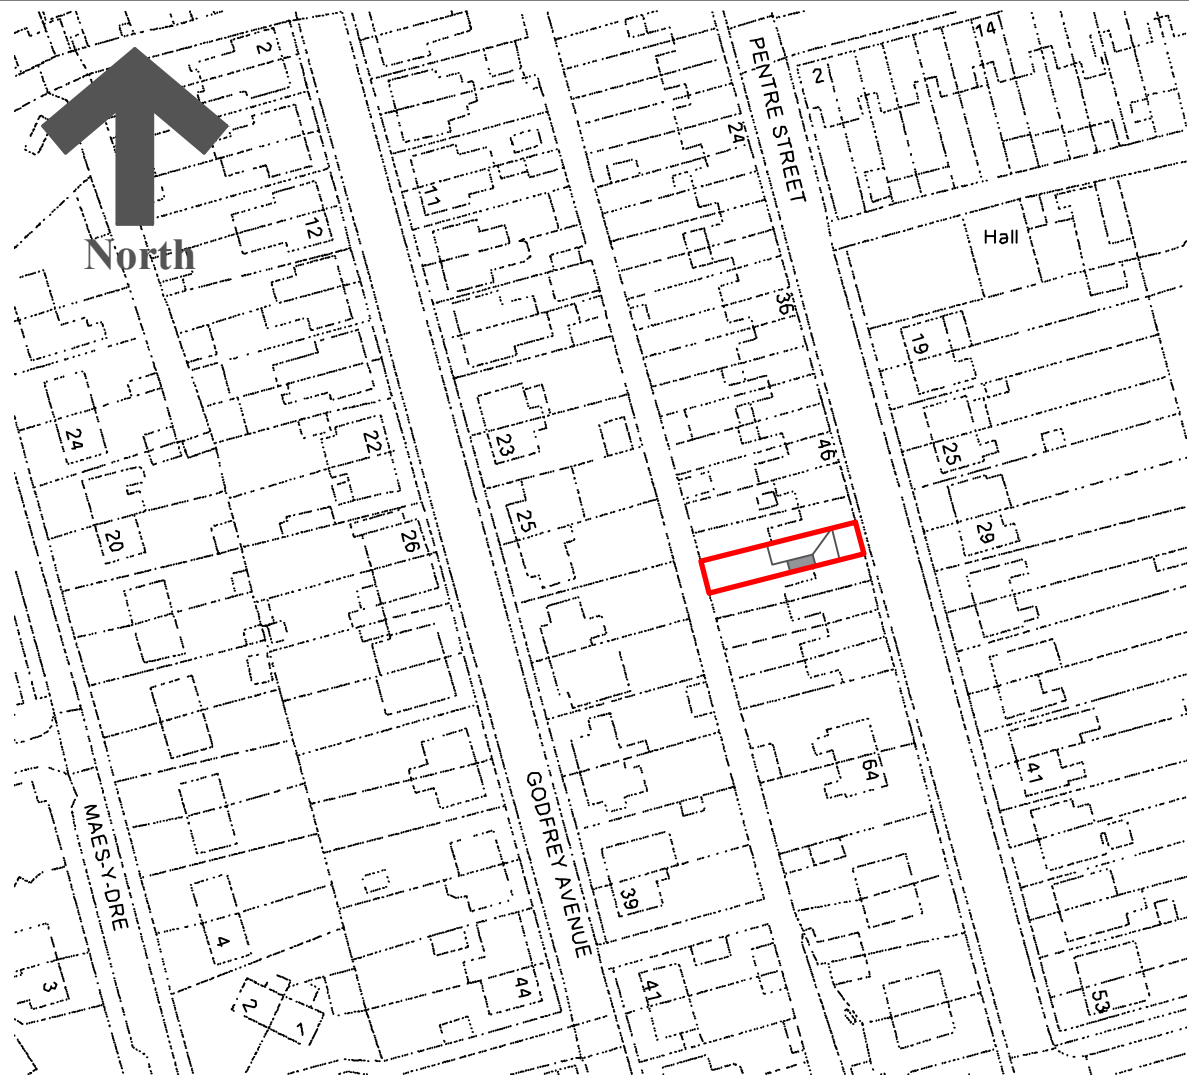

Location Plan
Scale 1 : 1250

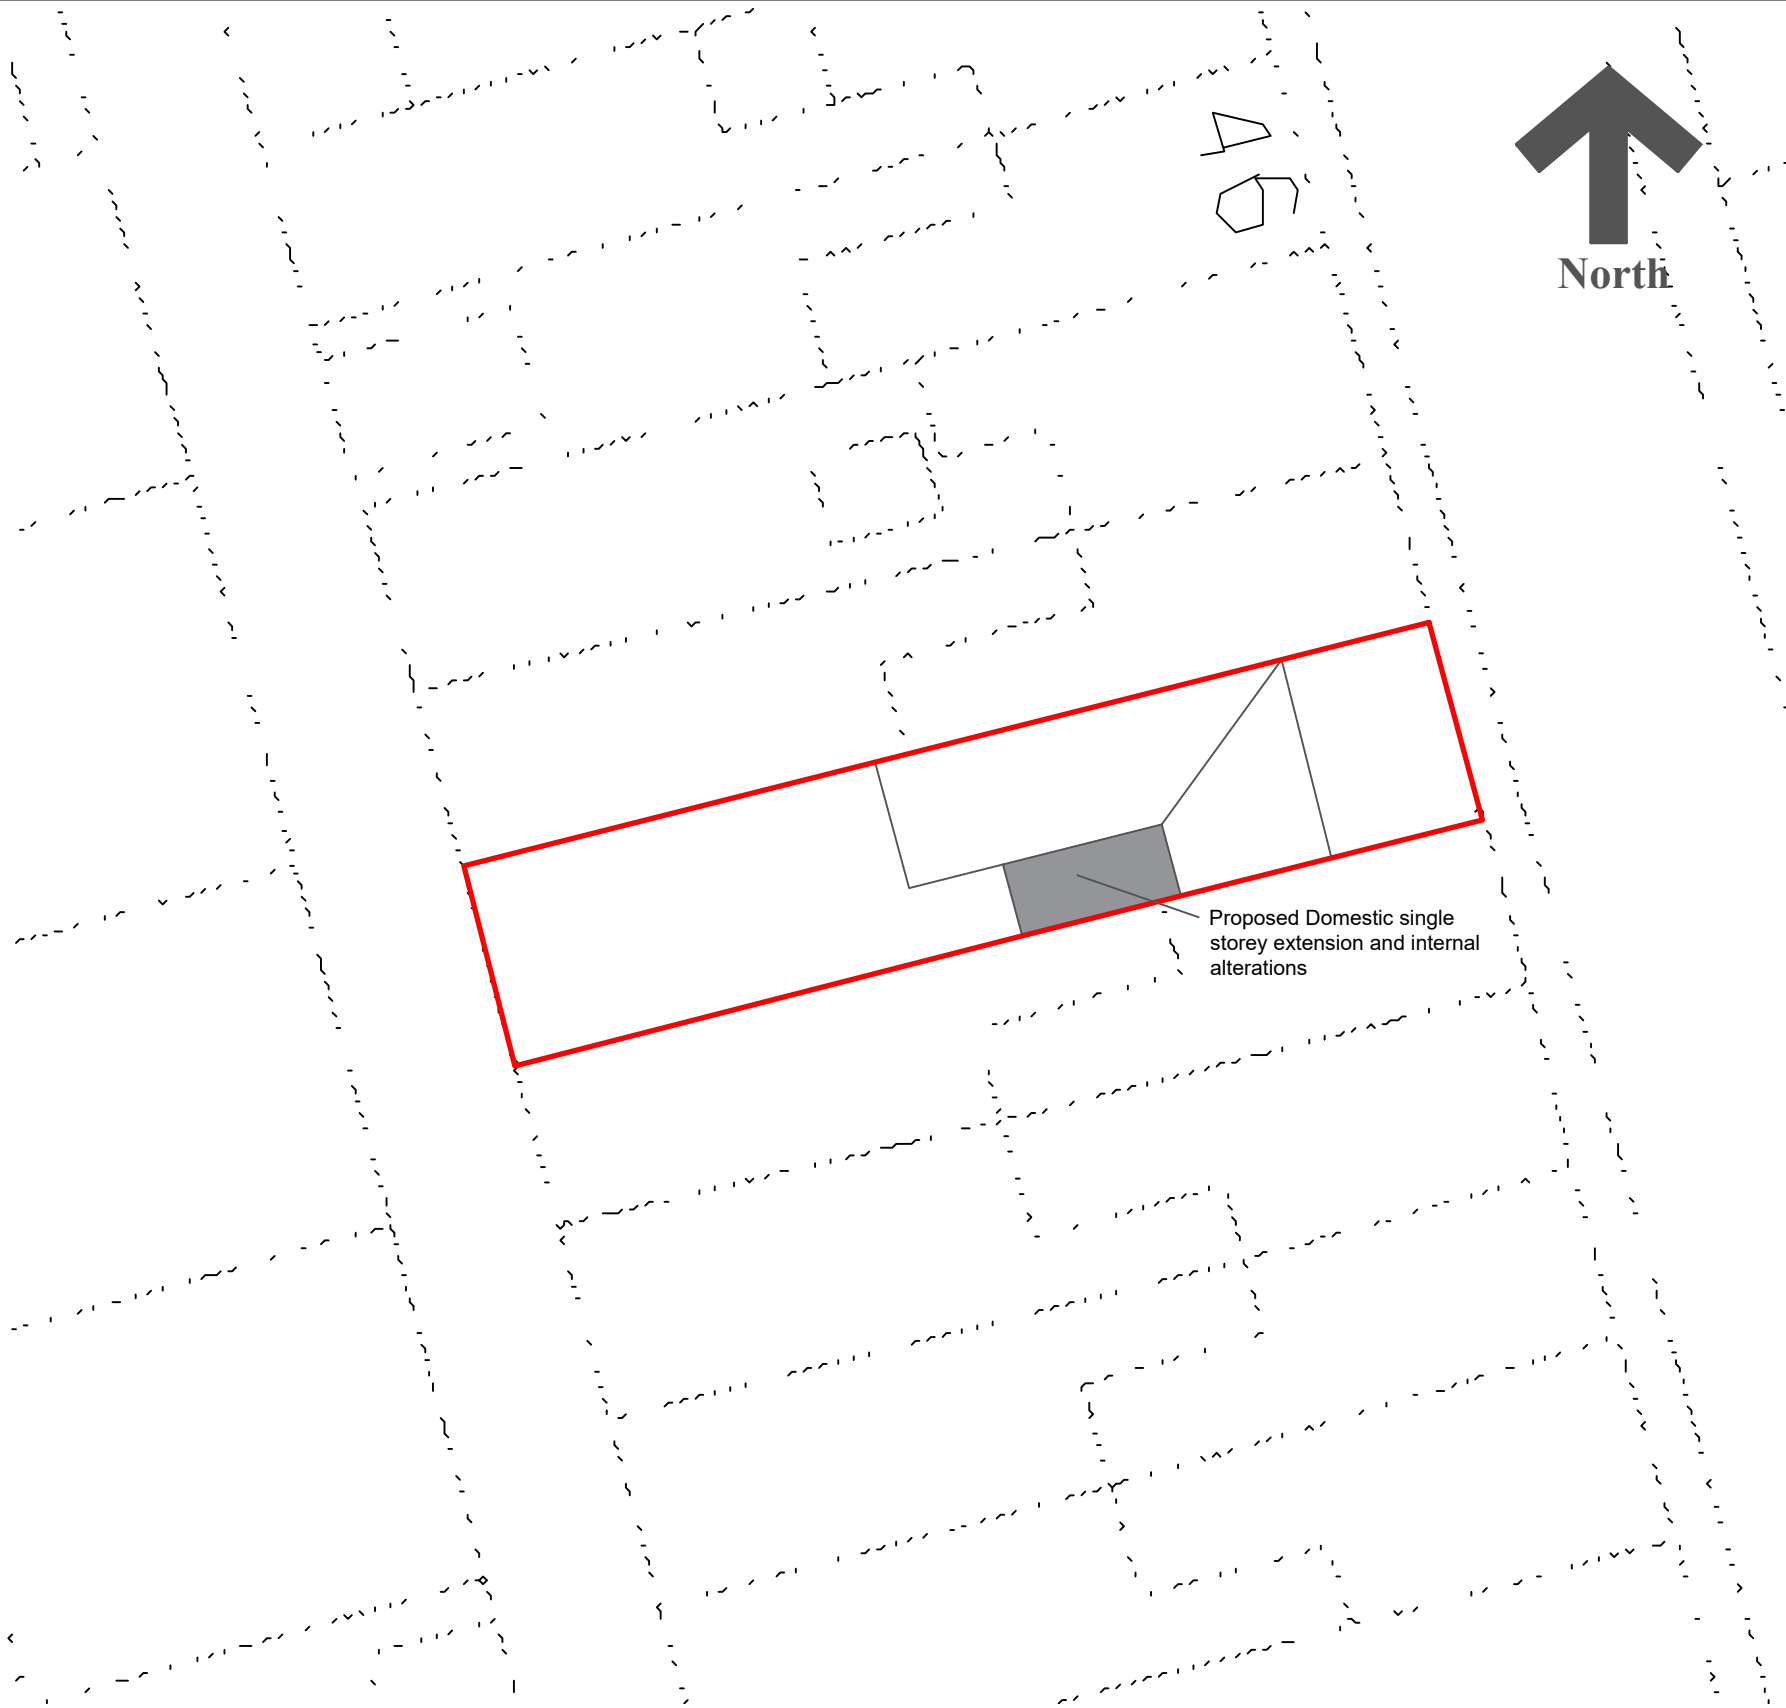

Block Plan
Scale 1 : 200

REVISIONS	
A - 07/03/22 - Drawings checked and aligned in size	

CLIENT
Miss Marie Lewis & Miss Laura Evans 52 Pentre Street Glynneath, SA11 5HA

JOB TITLE
Proposed Domestic single storey extension and internal alterations

DRNG. TITLE
Location and Block Plan - EXISTING

DATE:
26 th February 2022

CHECKED:

SCALE:
As Noted

A3

DRNG. NO.
JD001

REV.
A