
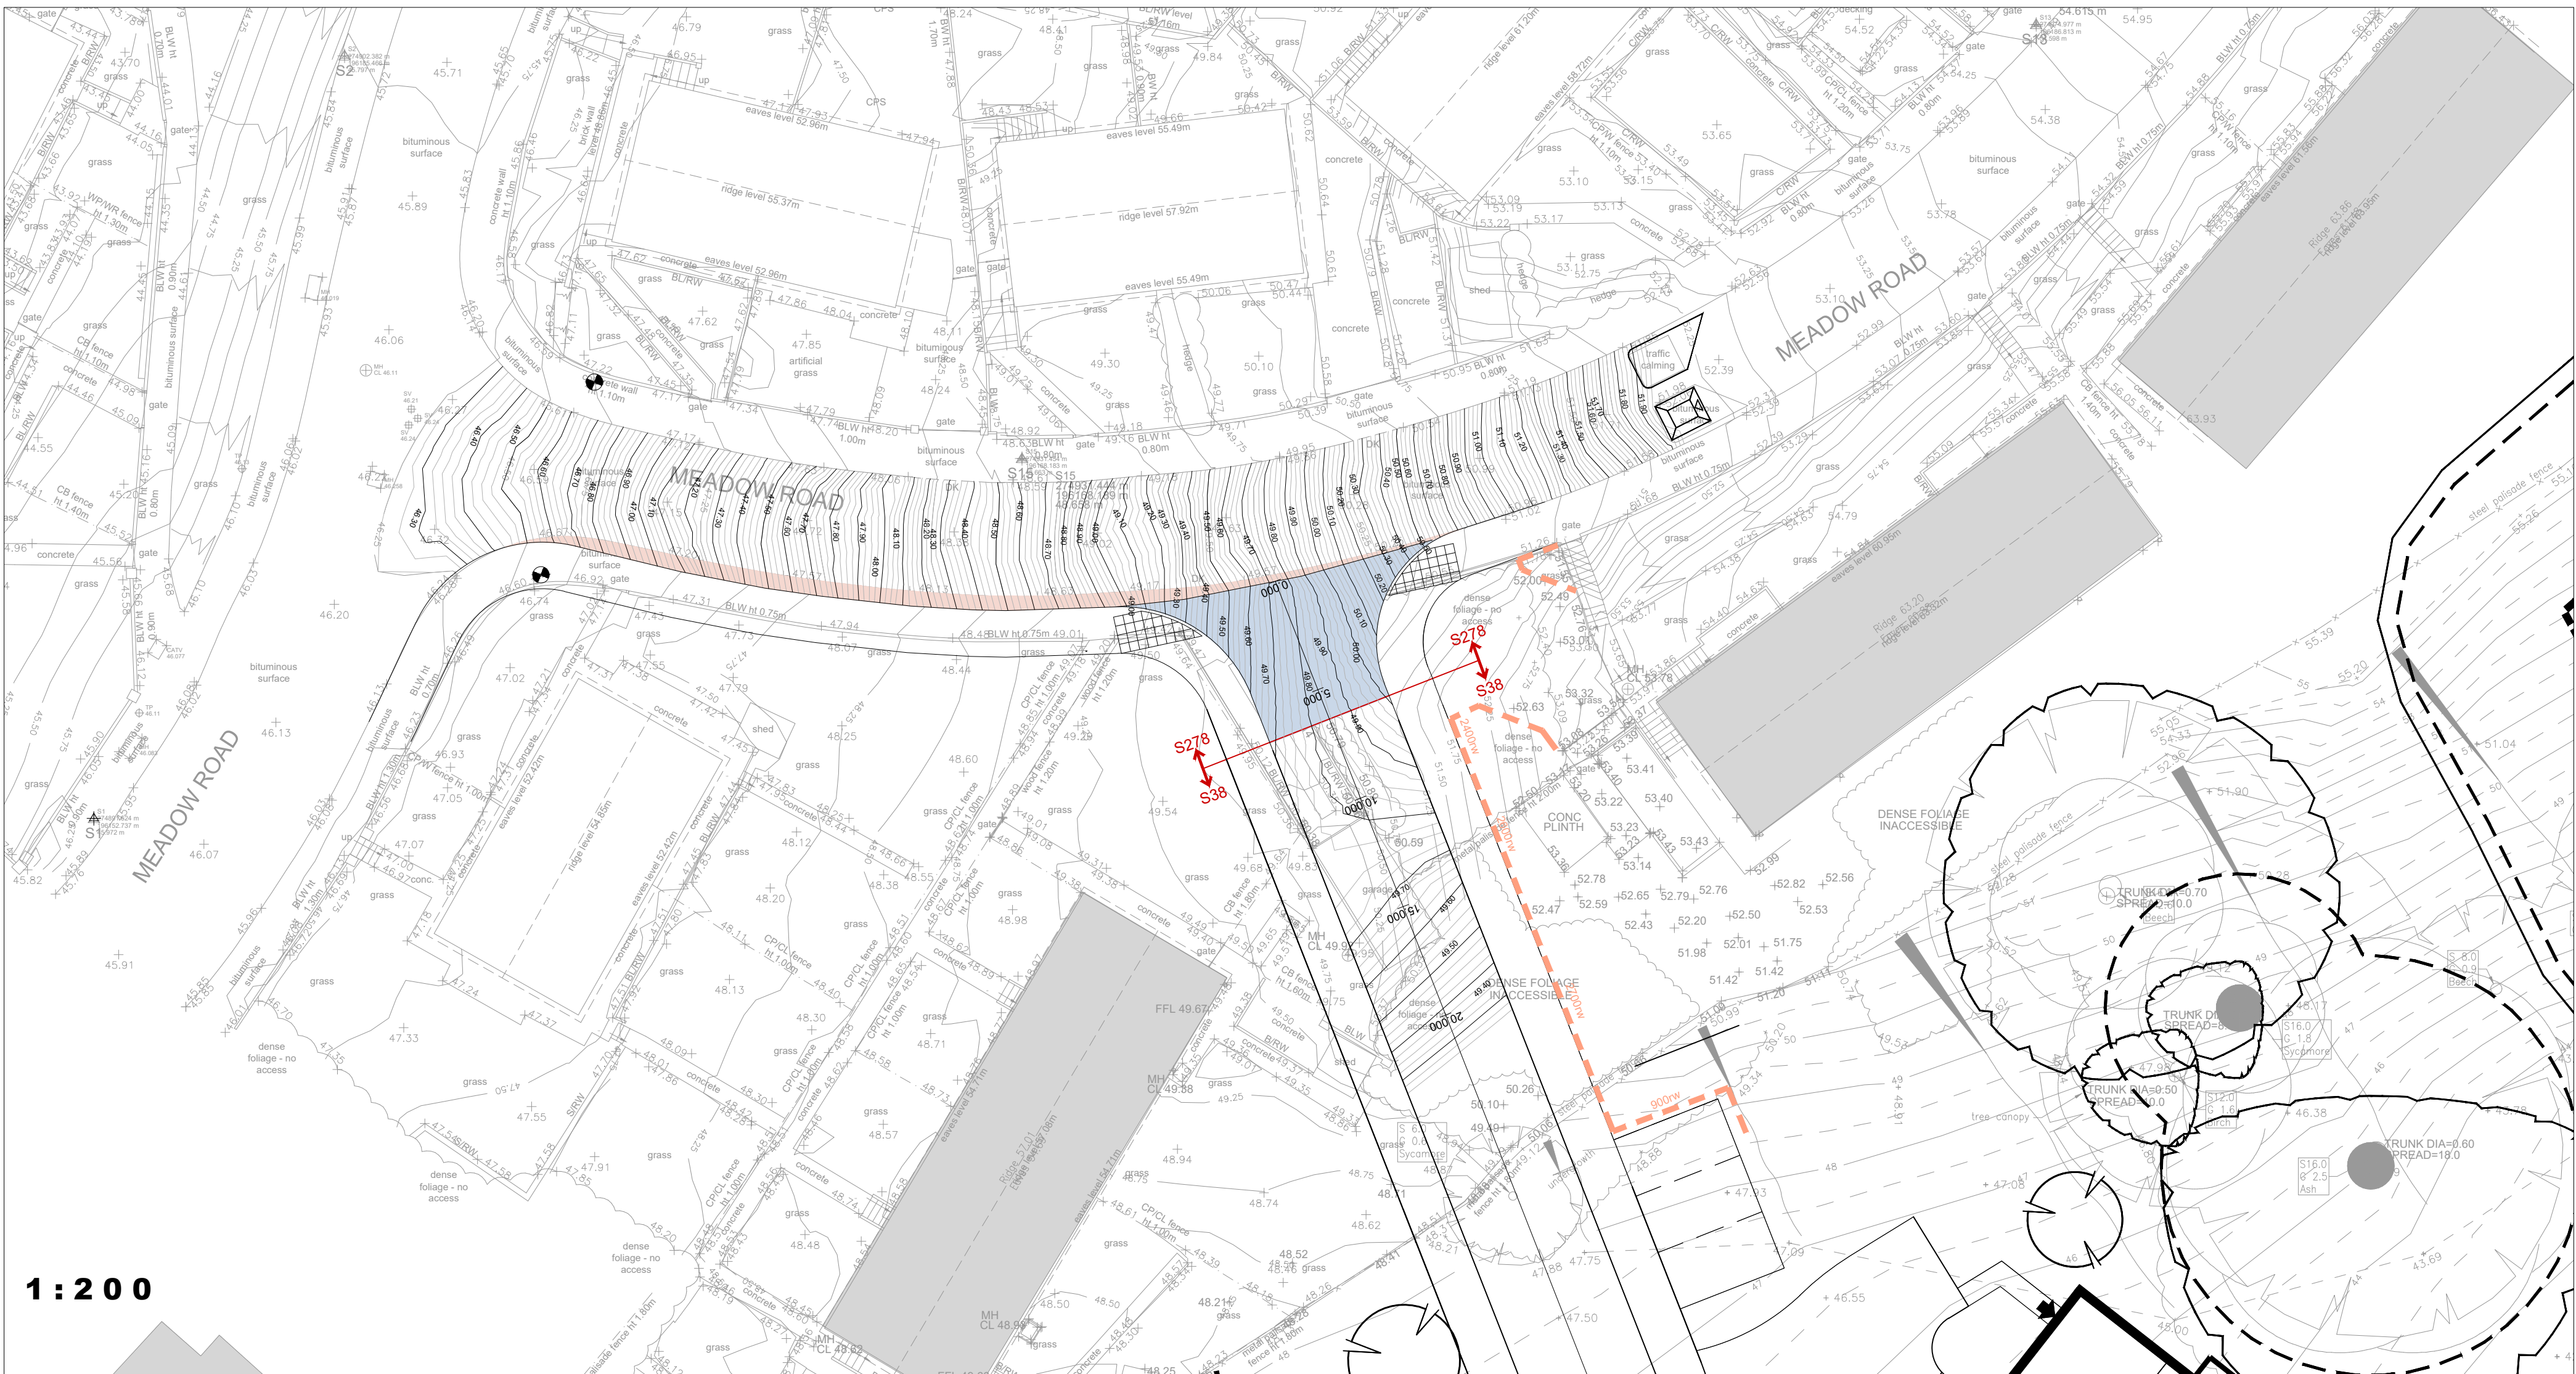


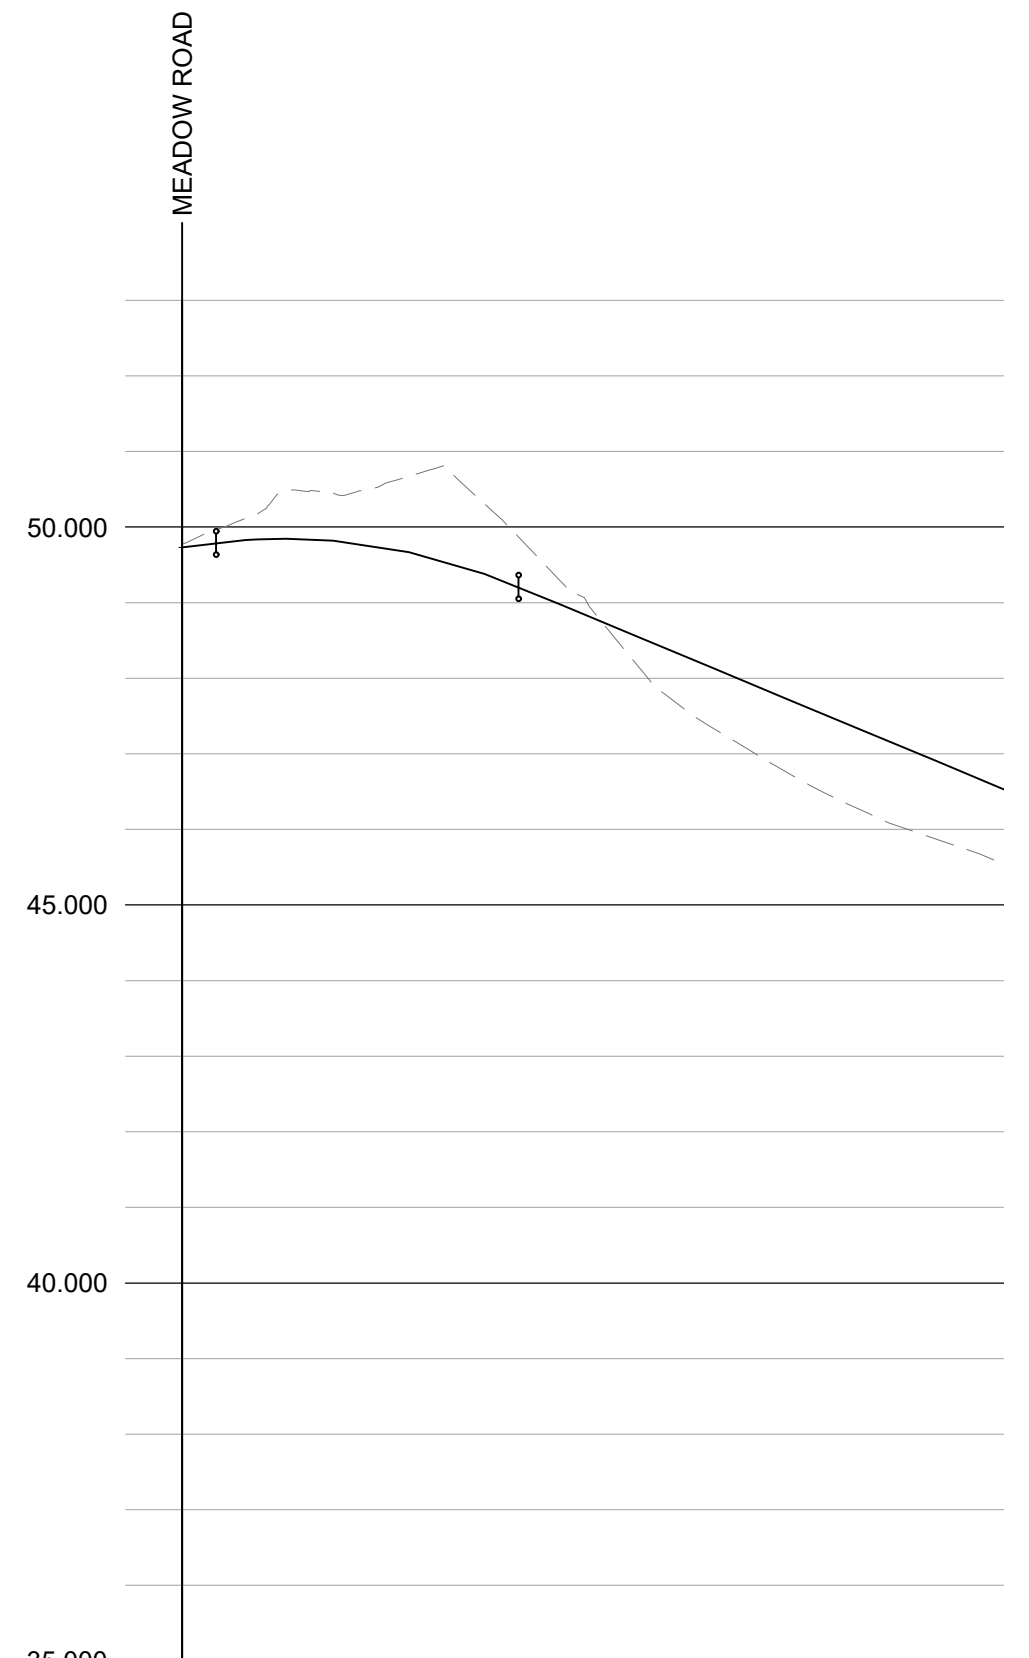

	Extent of Proposed Carriageway widening Existing crossfall to be extended to new kerbline
	Extent of new Carriageway with S278 works
	Proposed Grass Verge (Proposed Kerbed Build-out)

[illegible]


Unit 2 Chapel Barns | Merthyr Mawr
Bridgend | CF32 0LS | 01656 656267
mail@spring-consultancy.co.uk