


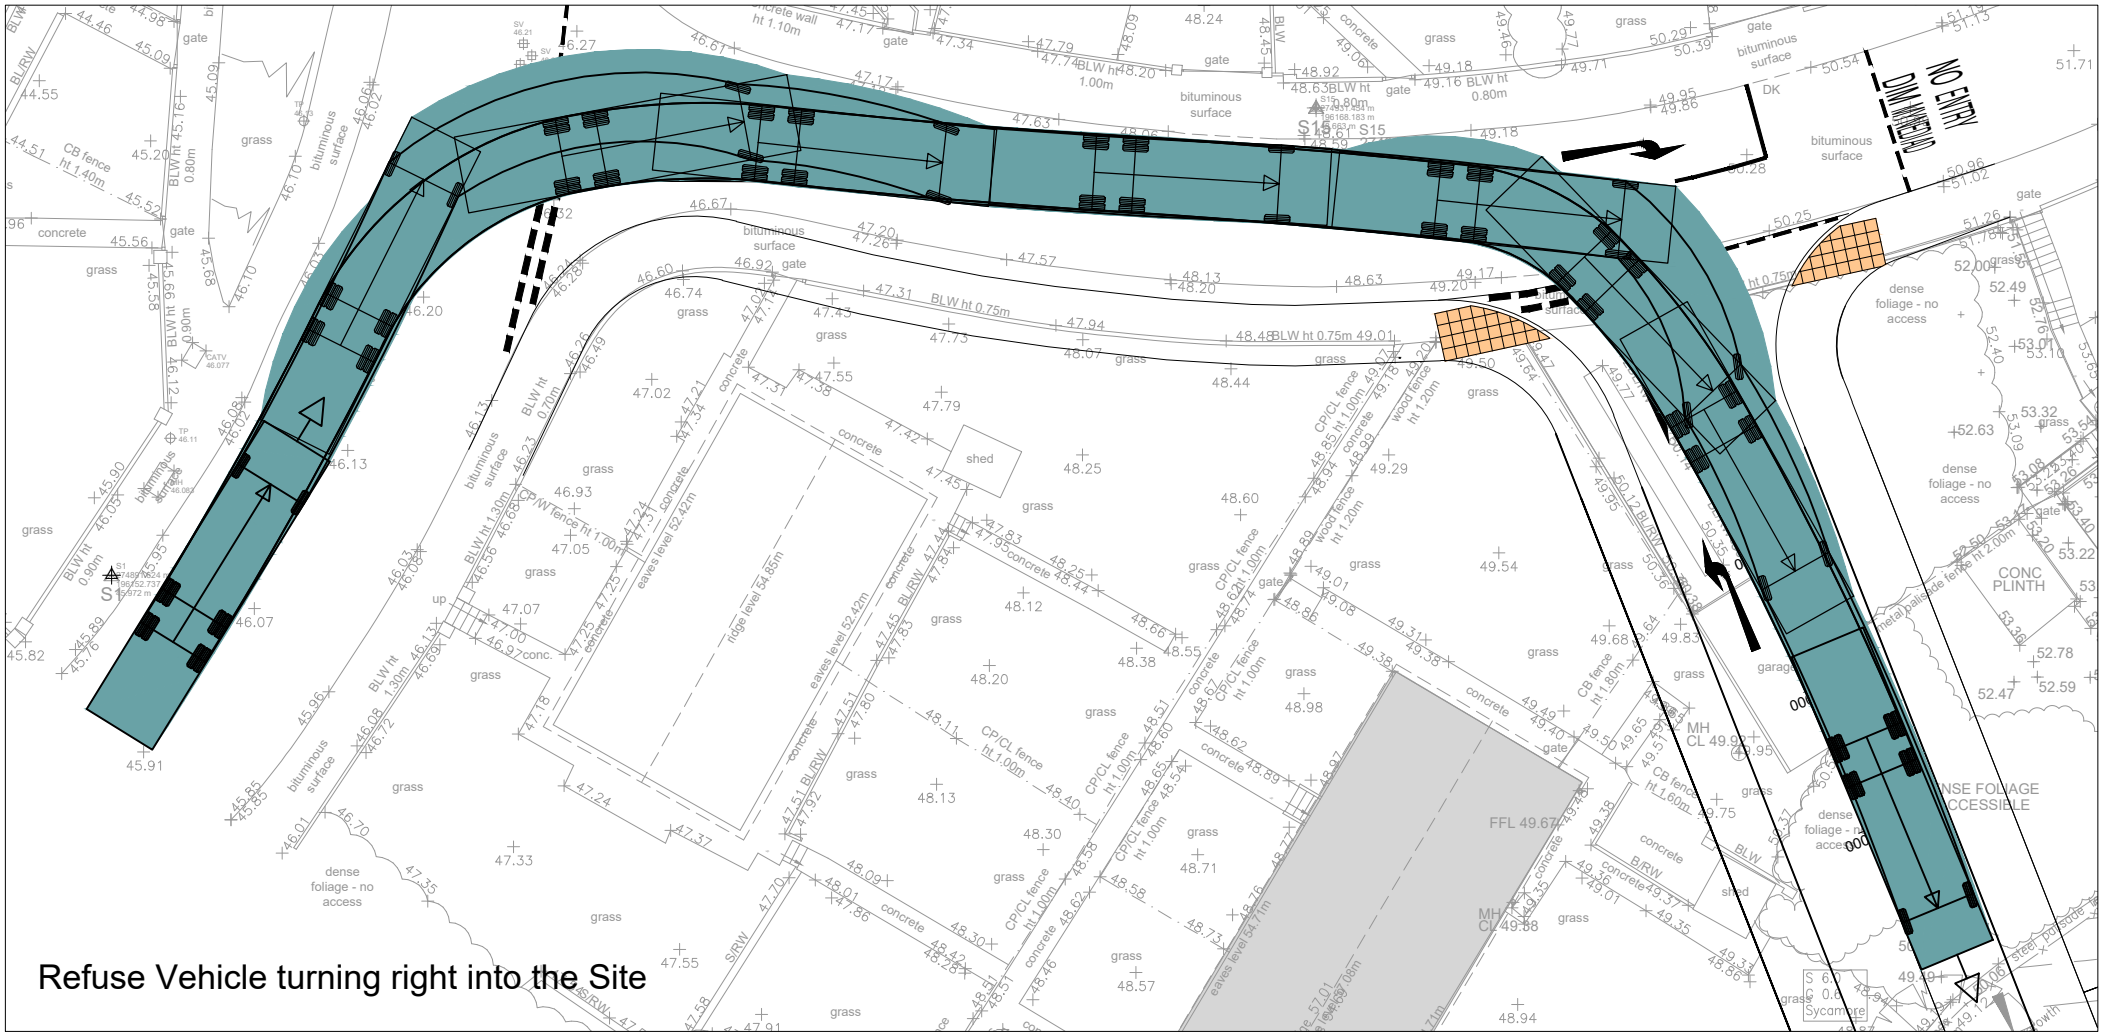


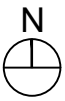

Refuse Vehicle turning right into the Site

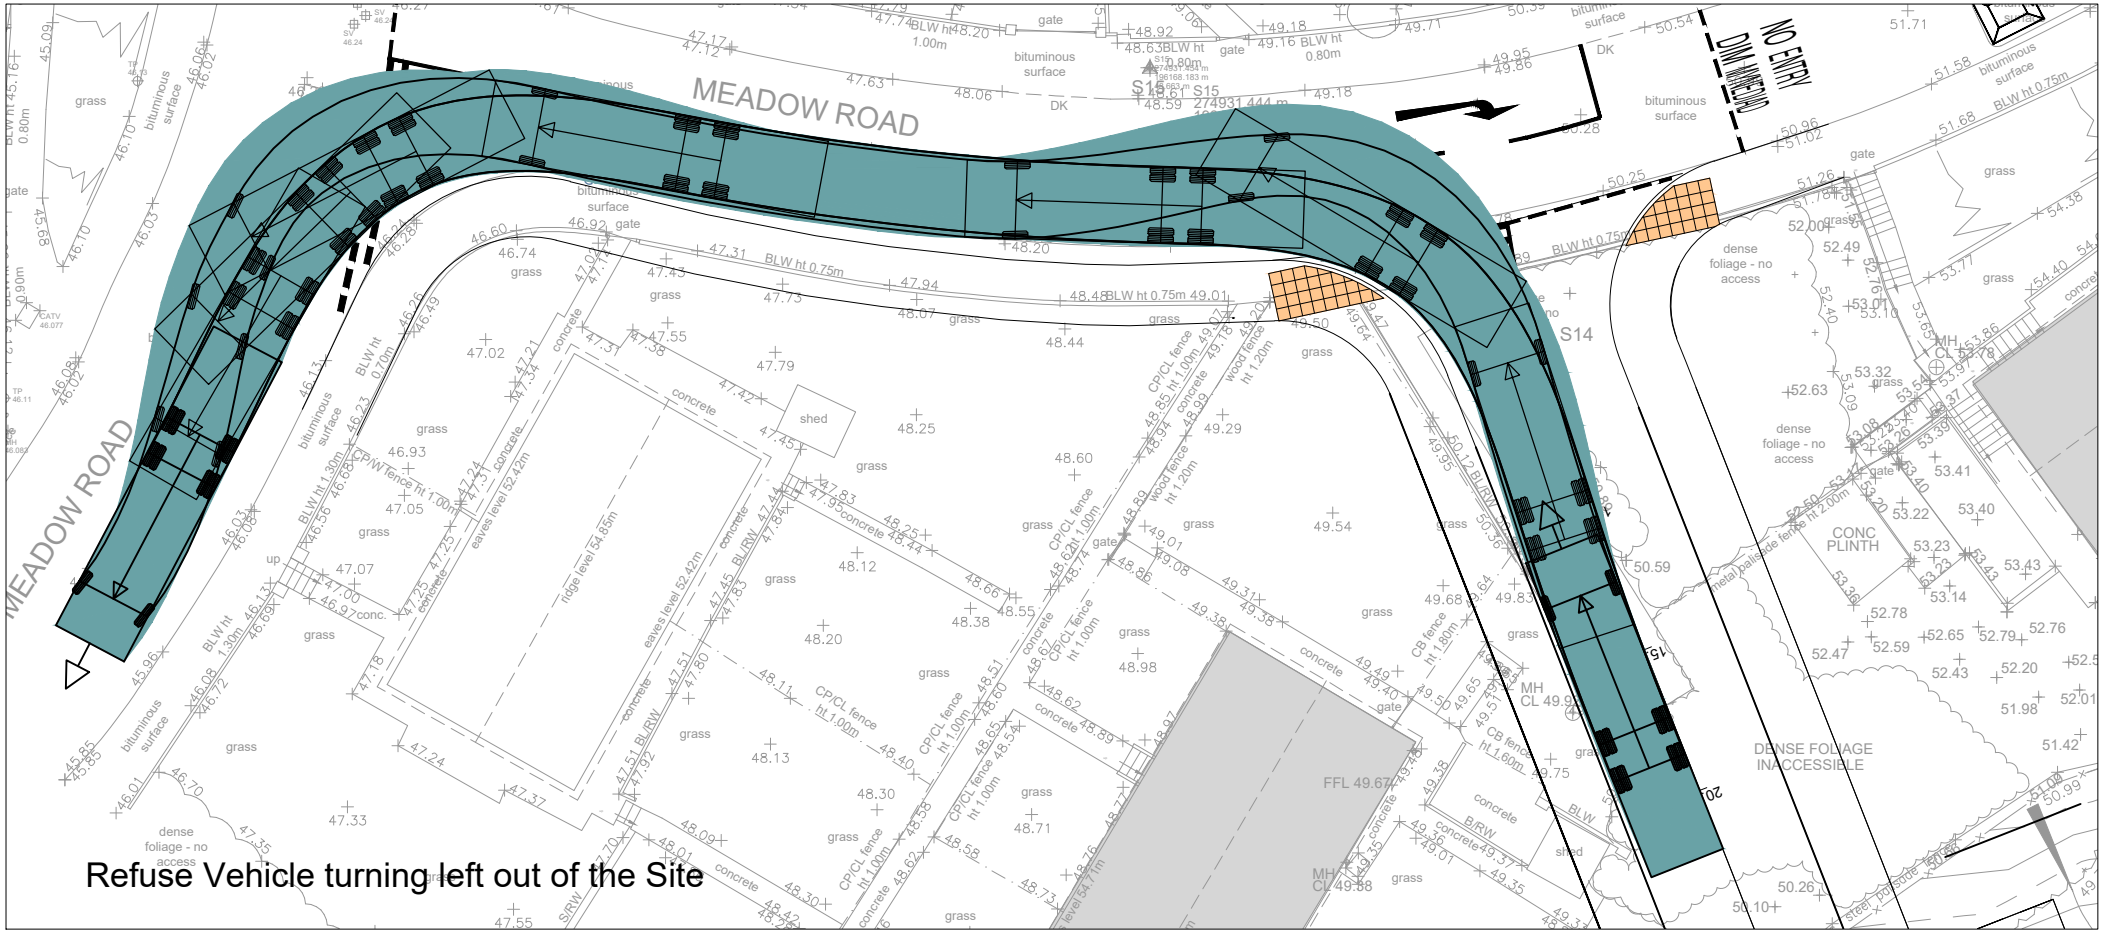

Refuse Vehicle turning left out of the Site

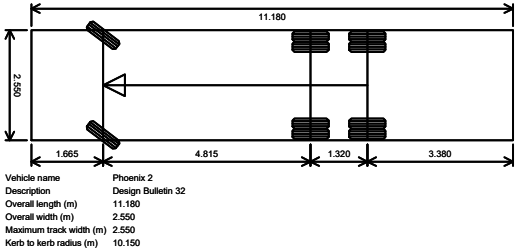

This drawing is copyright and its use or reproduction without the permission of Spring Design Consultancy Limited. All rights are reserved until invoices are paid in full. No responsibility will be taken for any design used for construction prior to receipt of relevant approvals.

rev	date	description	by
-----	------	-------------	----

Status:

APPROVAL

Drawn:	LG
Checked:	MCC
Date:	July 2021
Scale:	1:250(A1)

Client:	Jones Brothers & Tai Tarian
Project:	Meadow Road, Neath
Title:	Section 278 Swept Path Assessment
Ref:	2430/555-1
Rev:	A