



 

EXISTING ROOF PLAN

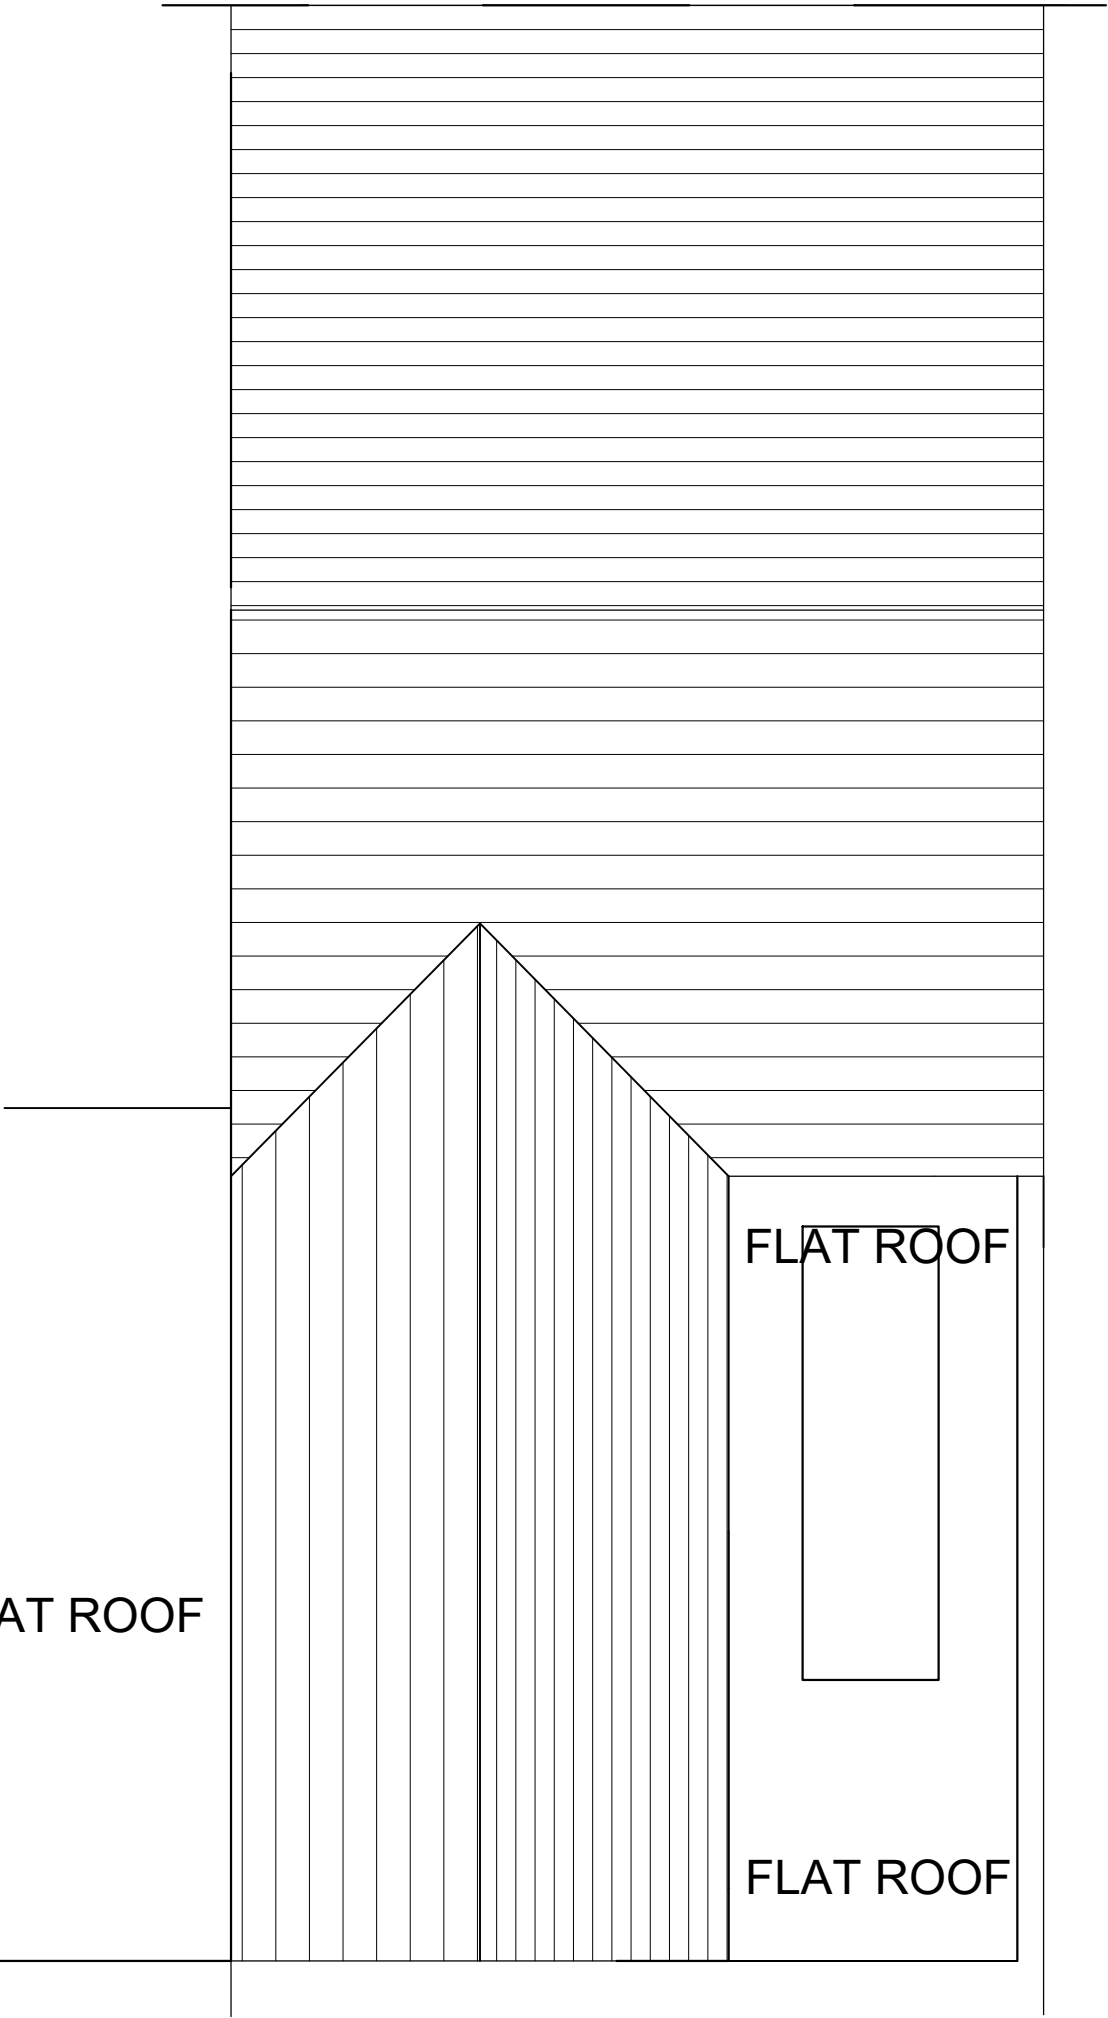

PROPOSED ROOF PLAN

General Notes

No.	Revision/Issue	Date

Firm Name and Address

Project Name and Address

EXISTING & PROPOSED
ROOF PLANS

16 CHRISTOPHER RD

Project	steve	Sheet 8
Date	14=03-22	
Scale	1:50	