




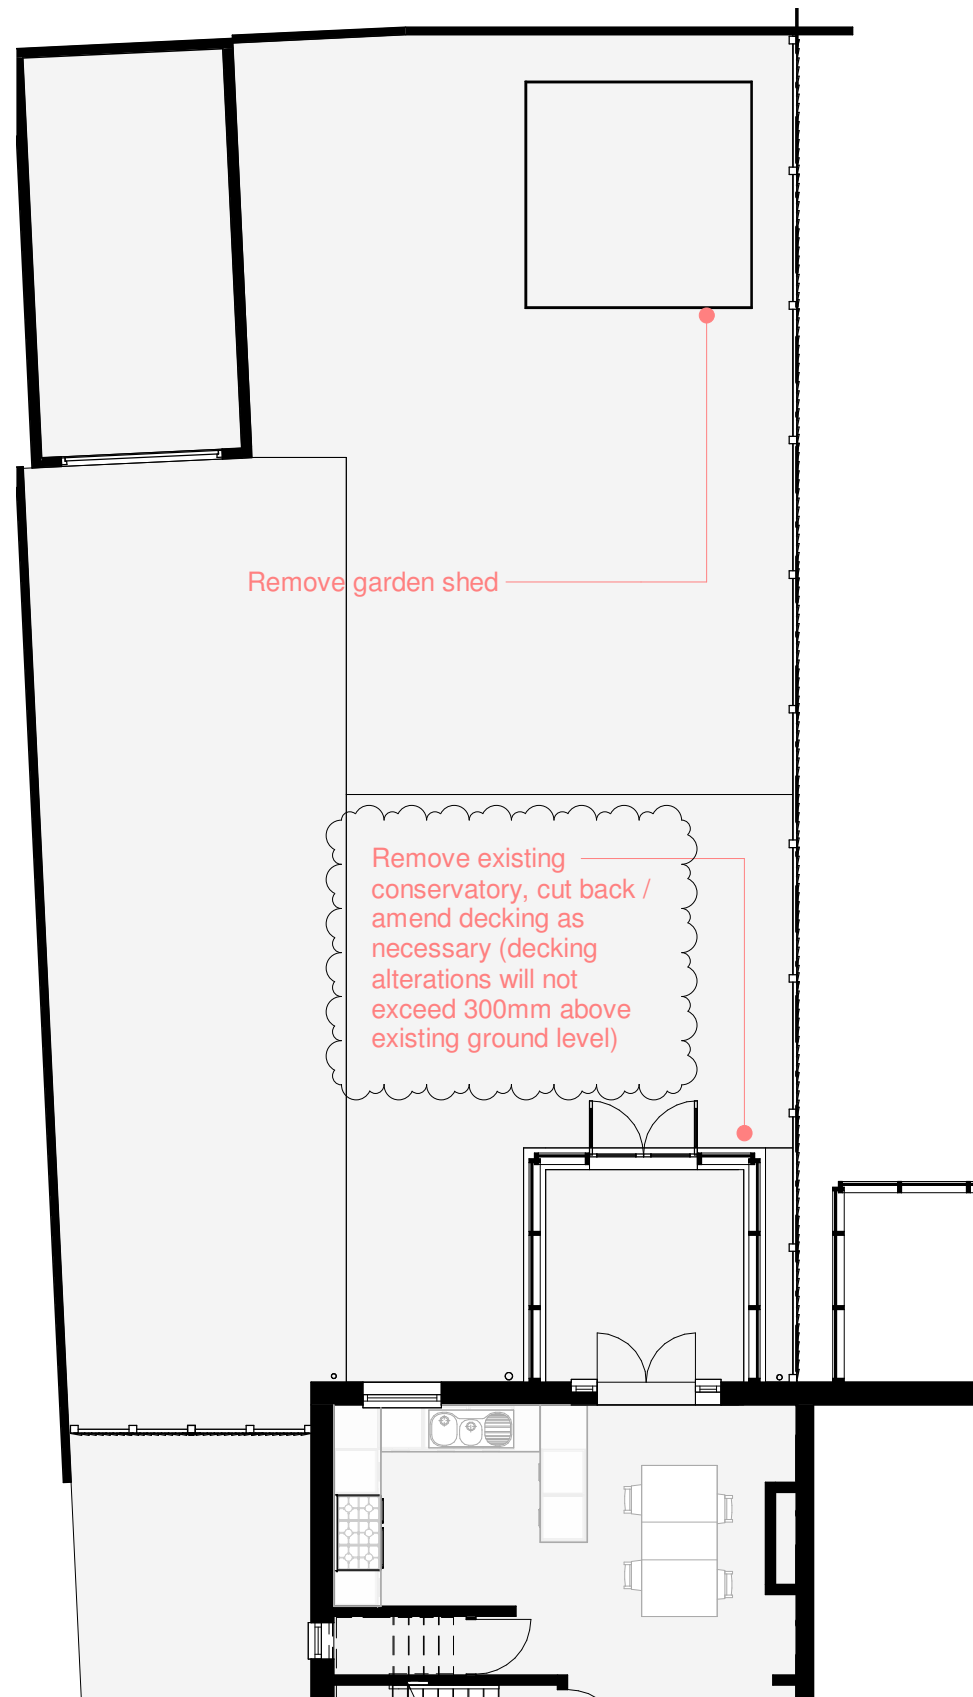

GROUND FLOOR - EXISTING
1 : 100

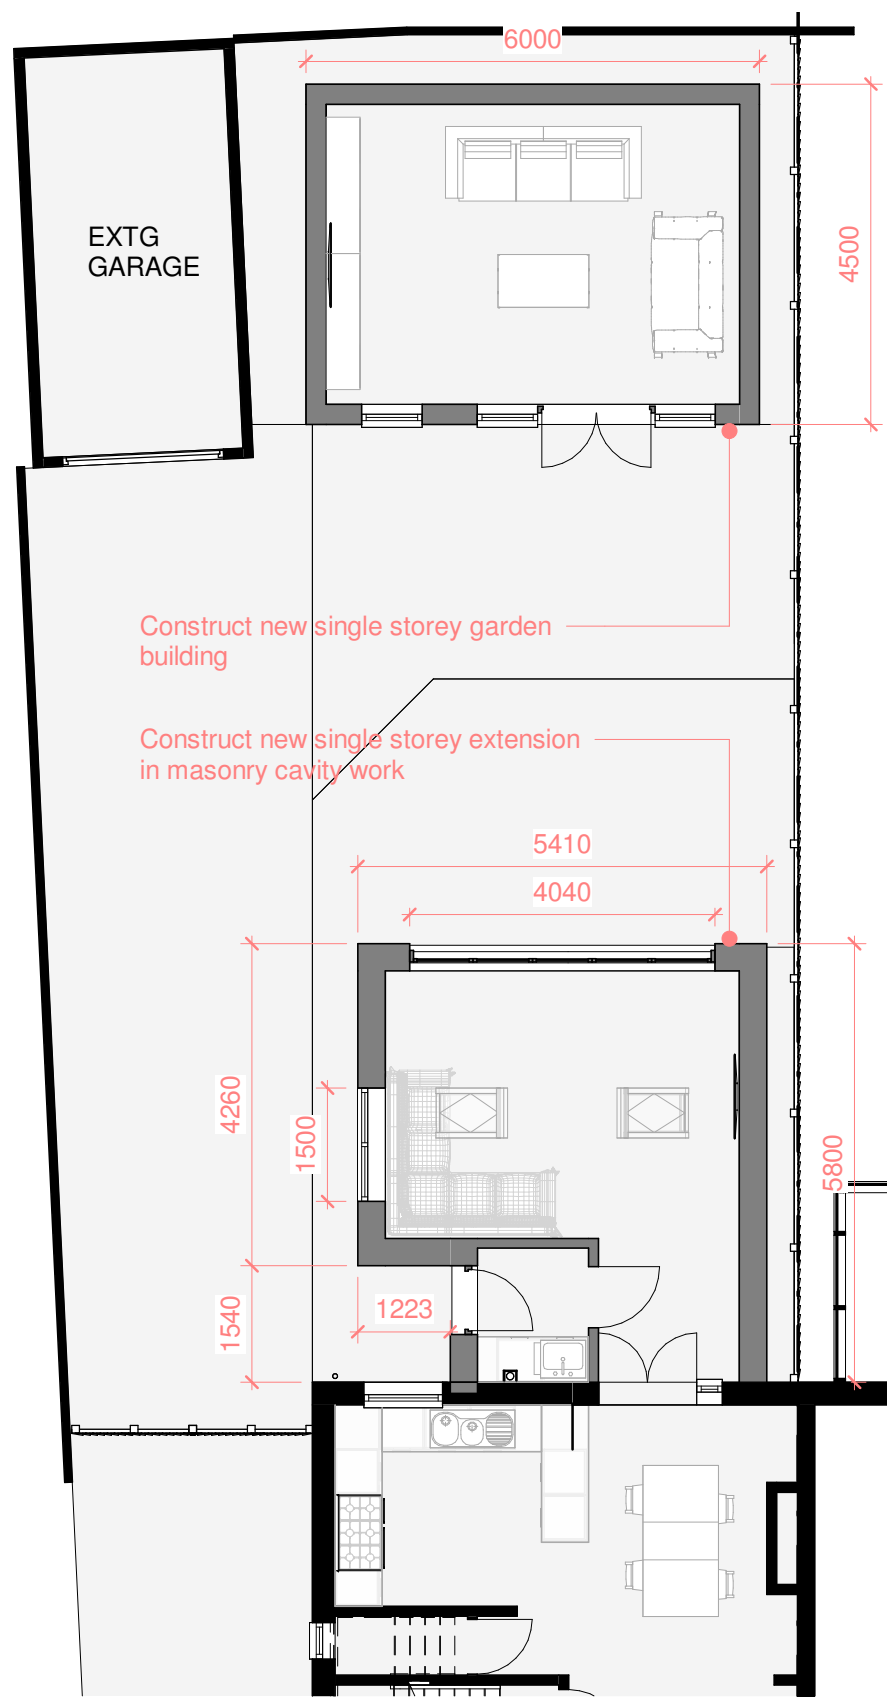

GROUND FLOOR - PROPOSED
1 : 100

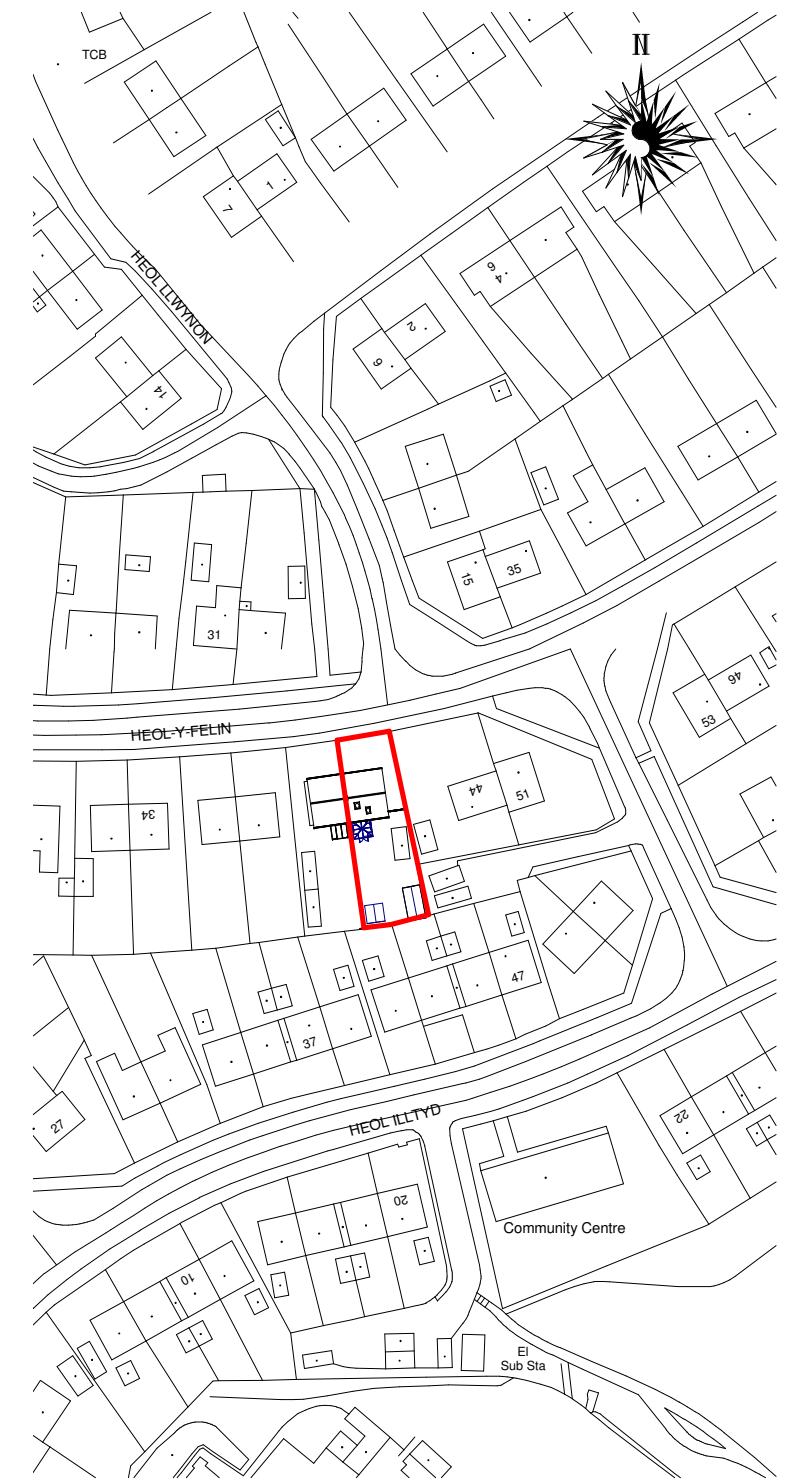

LOCATION PLAN
1 : 1250

Rev	Description	Date
A	decking note updated	14-03-22