



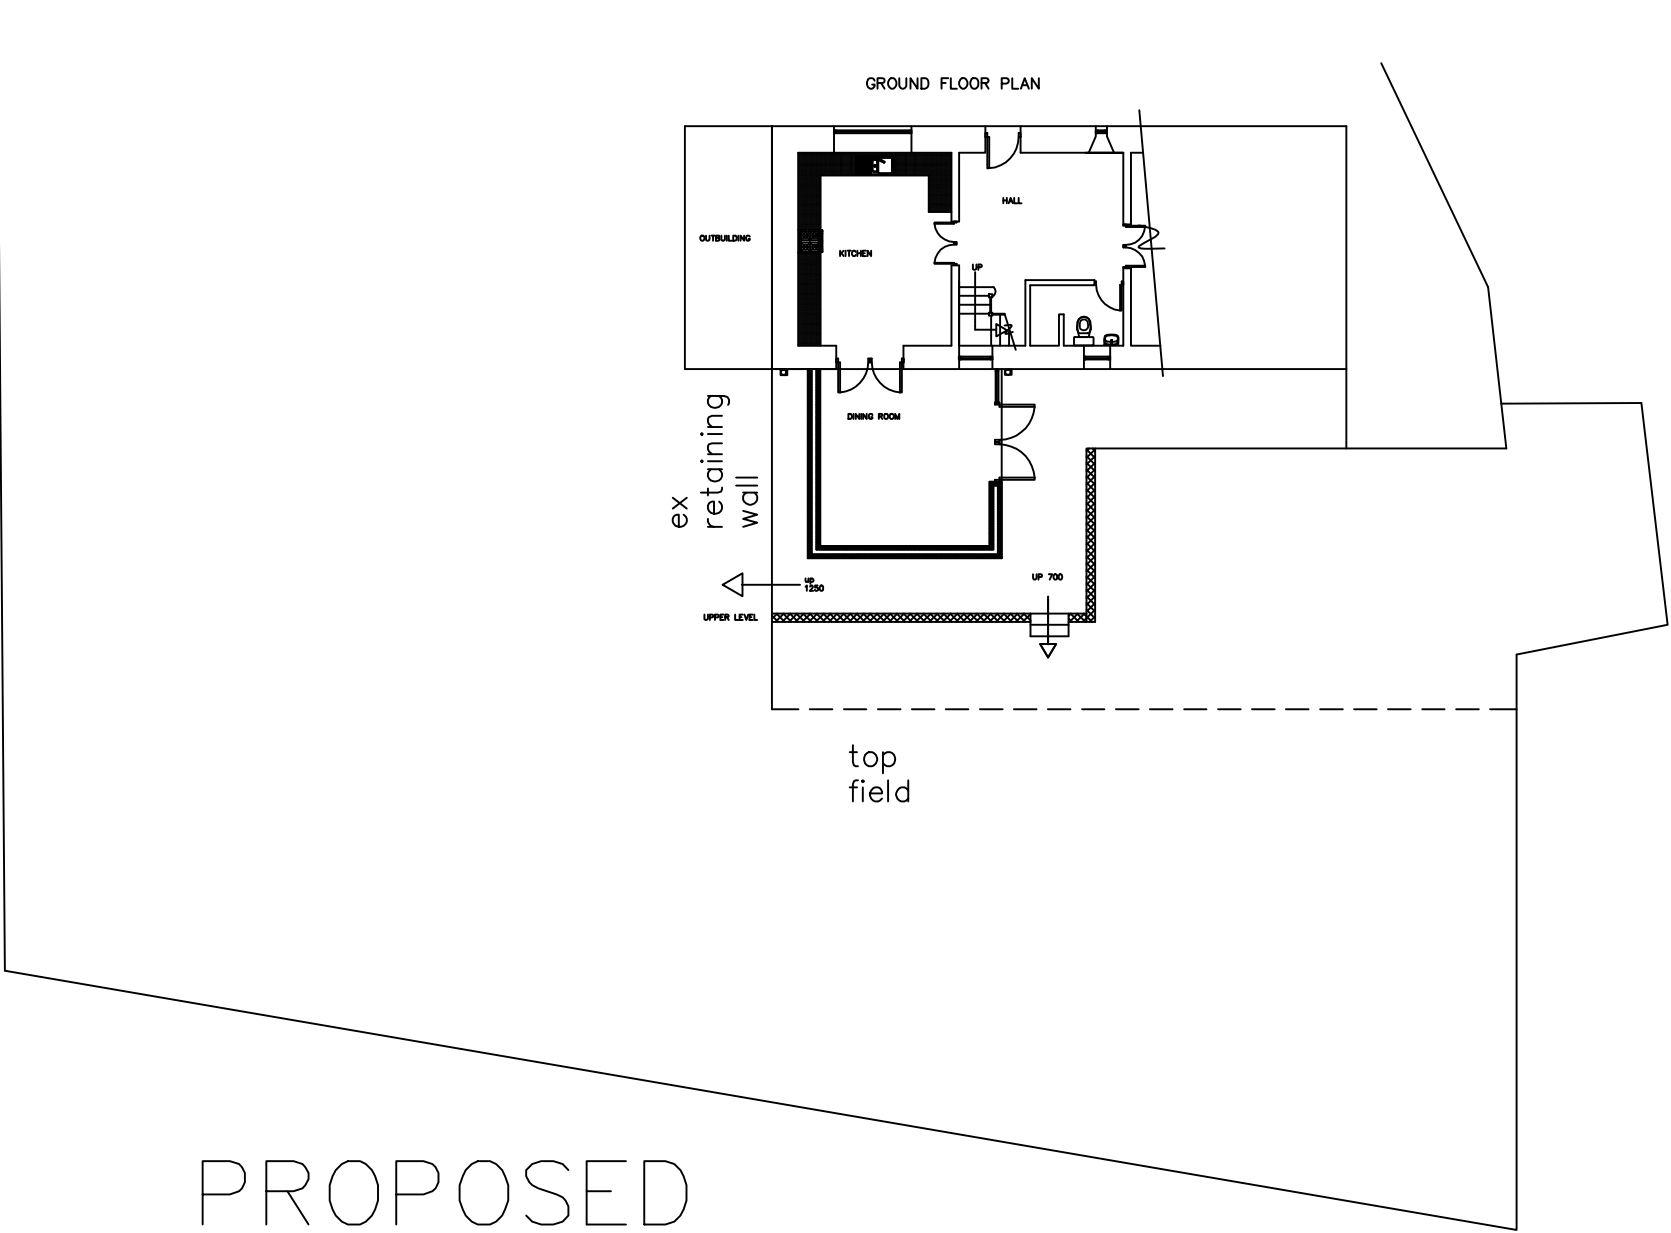

0 4 8 10 12 14
SCALE BAR 1:200

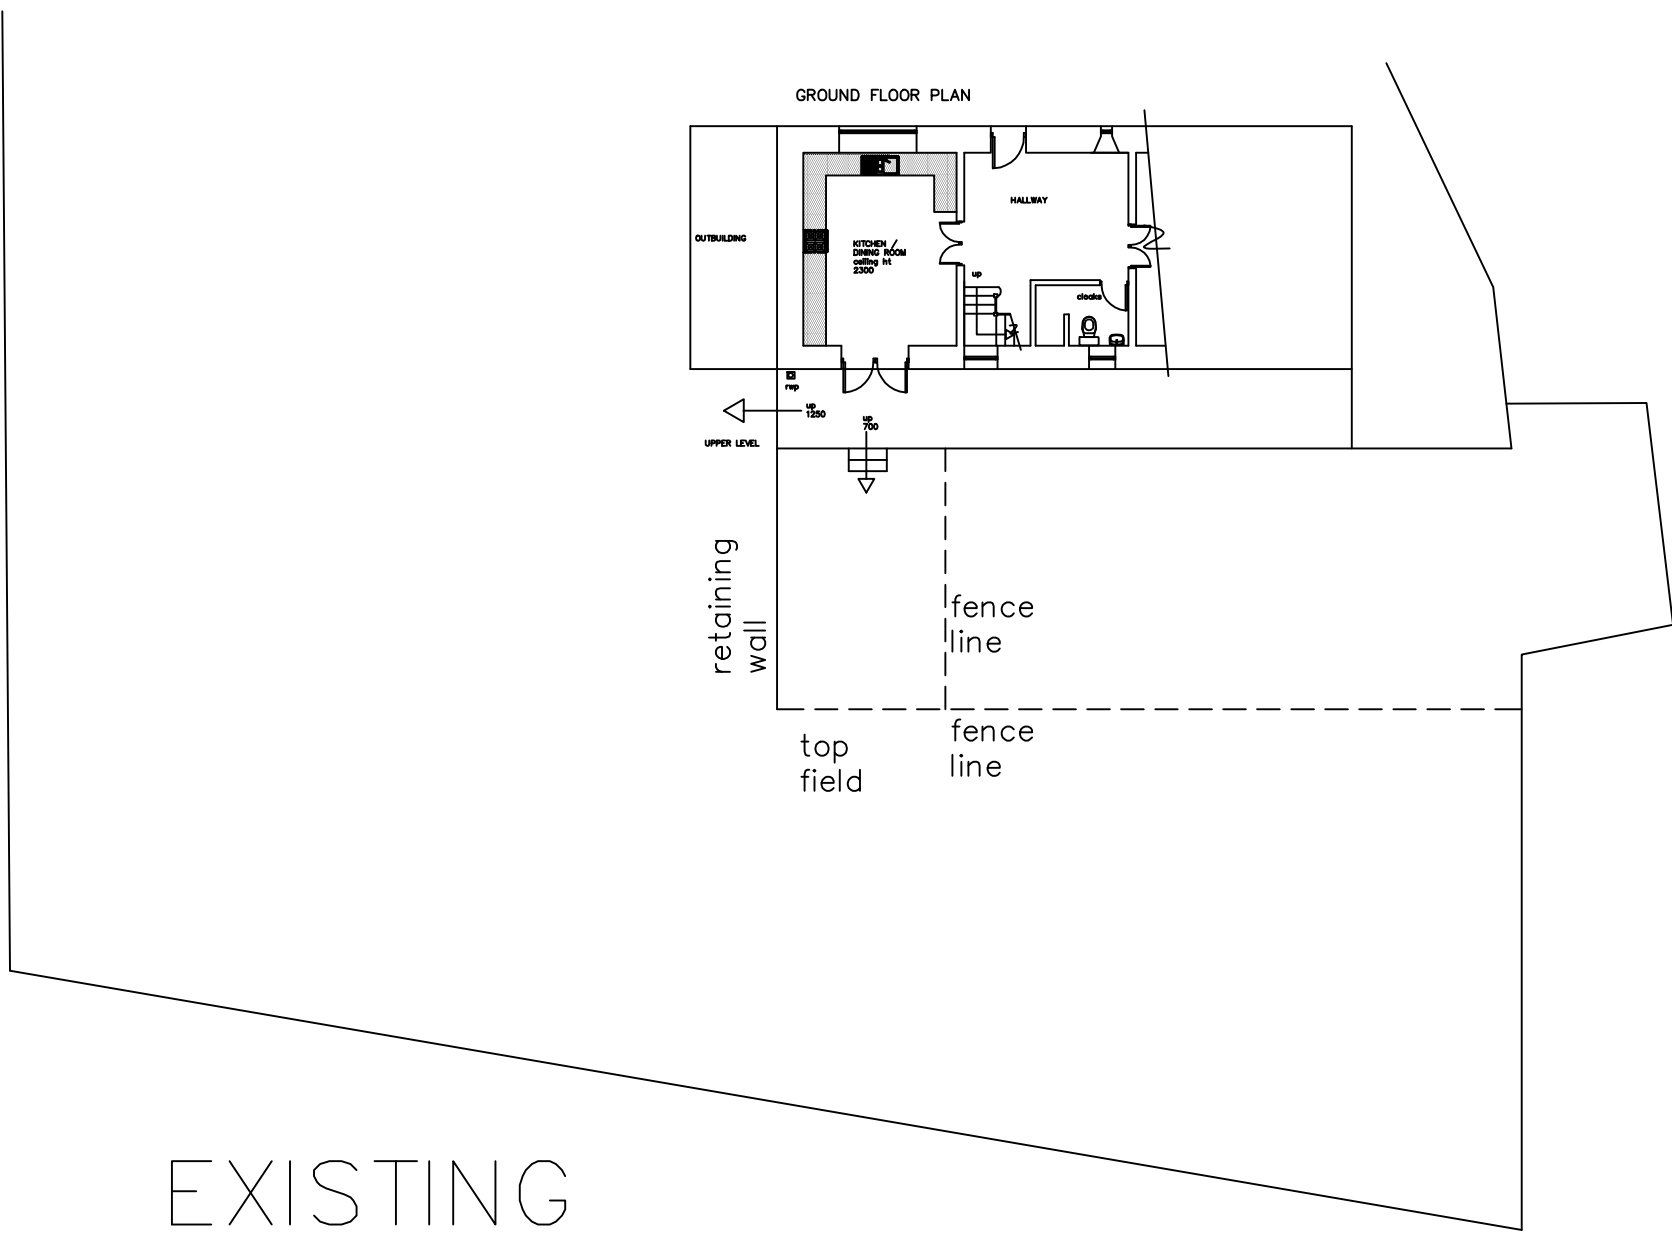

© copyright



INVICTA
Building
Advisory
Service

Min yr Efail, High Street, Nantyllyn, Maesteg, CF34 0BW
Tel 07971 458724
E Mail : INVICTA7777@YAHOO.CO.UK



Clients Mr & Mrs M Hunter

Job Title
PROPOSED EXTENSION
AT:
SWN Y NANT BARN
CILYBEBYLL
PONTARDAWE

Drawing Title
BLOCK PLANS AS EXISTING &
PROPOSED

Drawing No. Date Scale
SYNB/4/22 MAR 2022 1:200