


Superseded

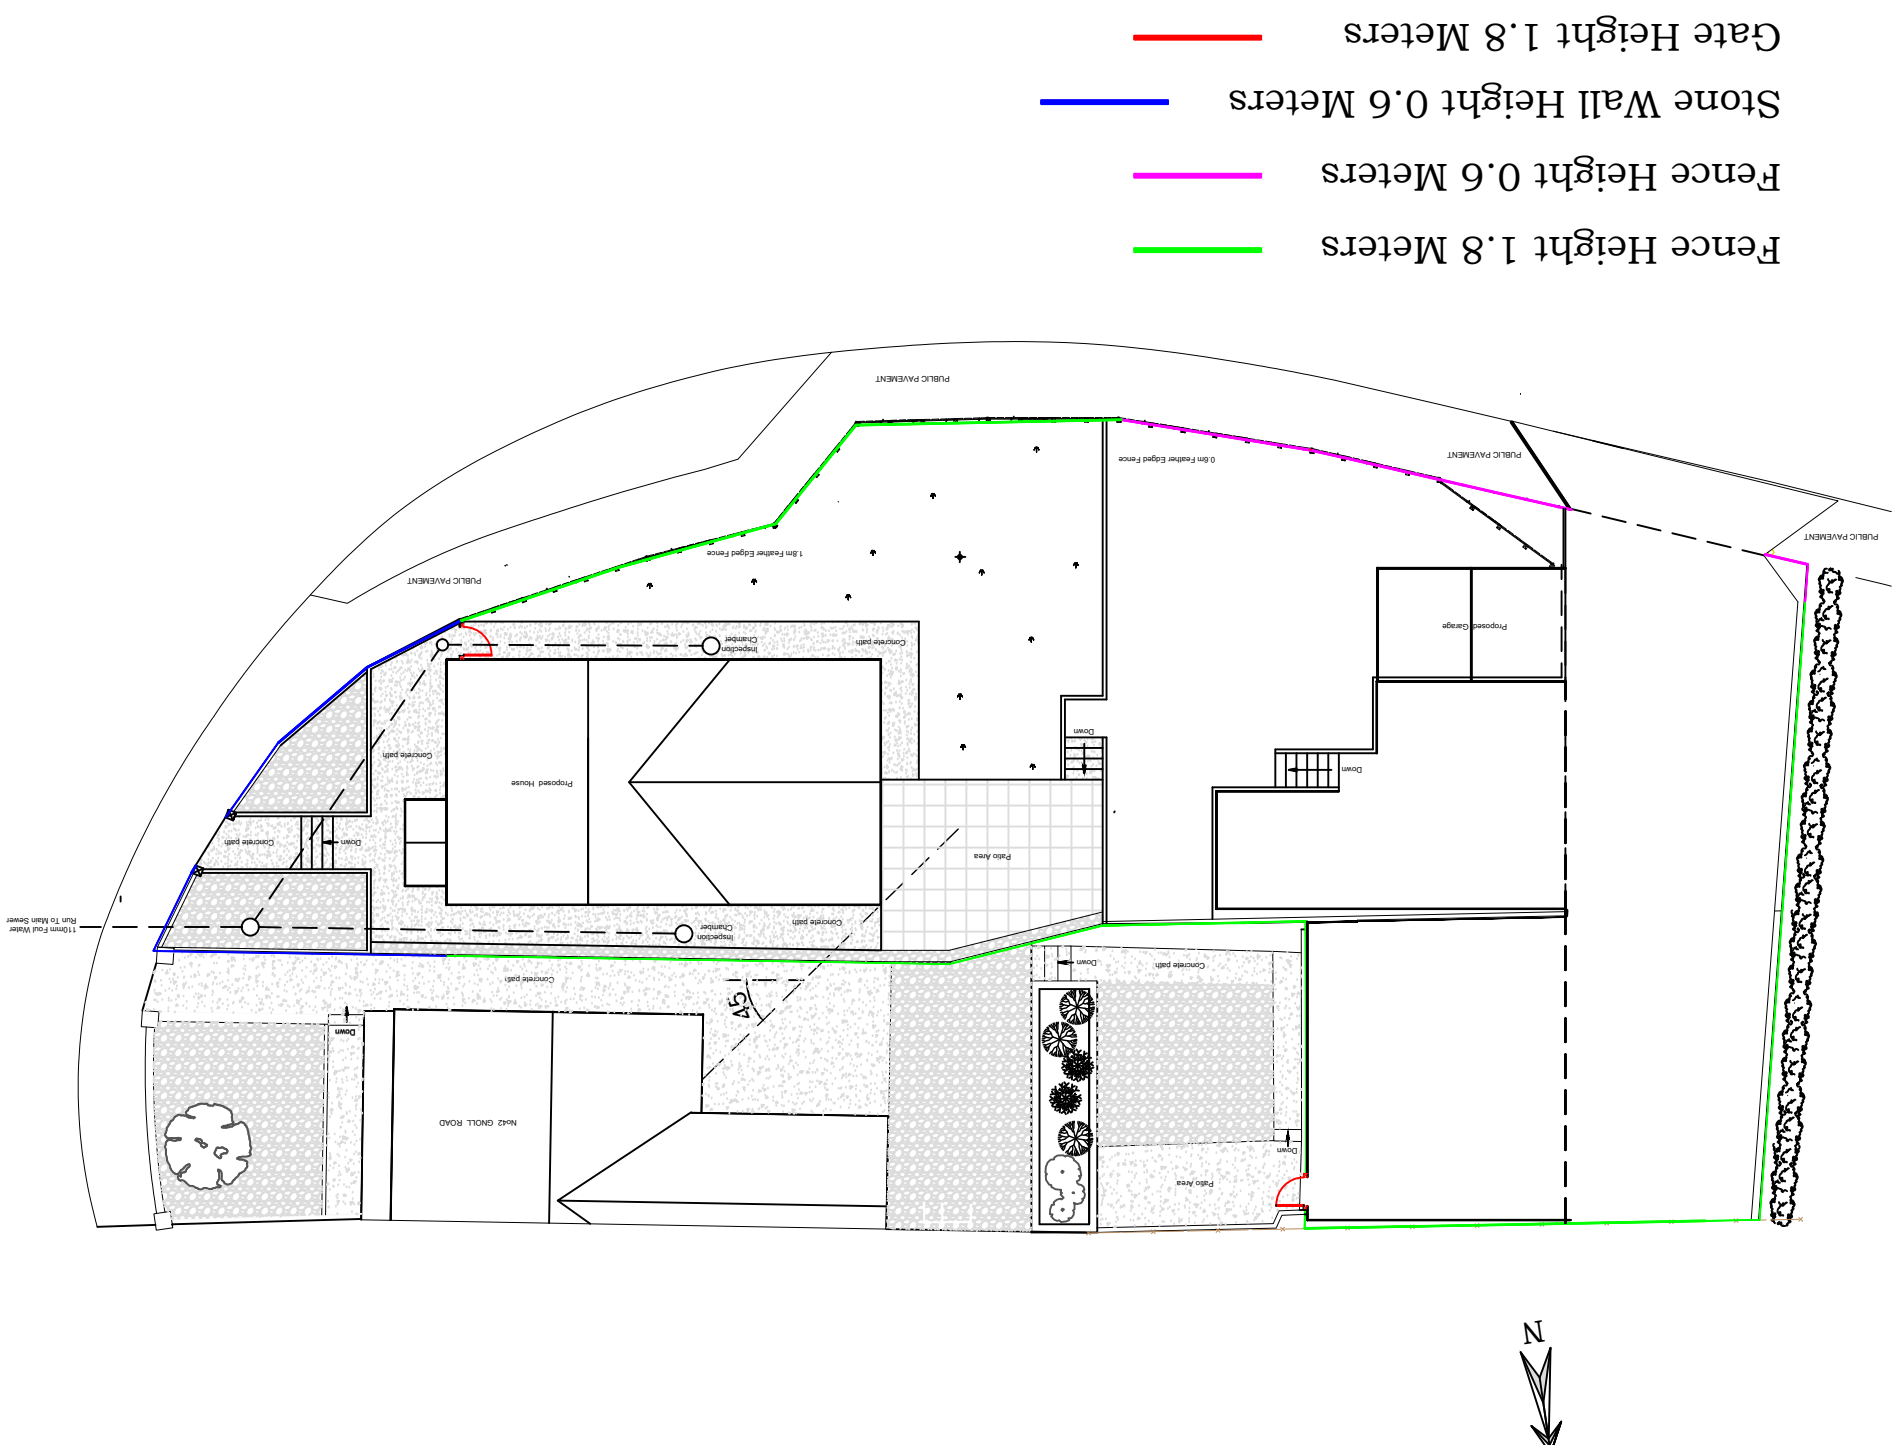

Scale 1:200

DRAWING A13

DRAWN BY

W.A.DAVIES

PROPOSED NEW BUILD
LAND ADJACENT TO
No42 GNOLL ROAD
GODRERGRAIG
SWANSEA
SA9 2PA

BOUNDARY TREATMENT