


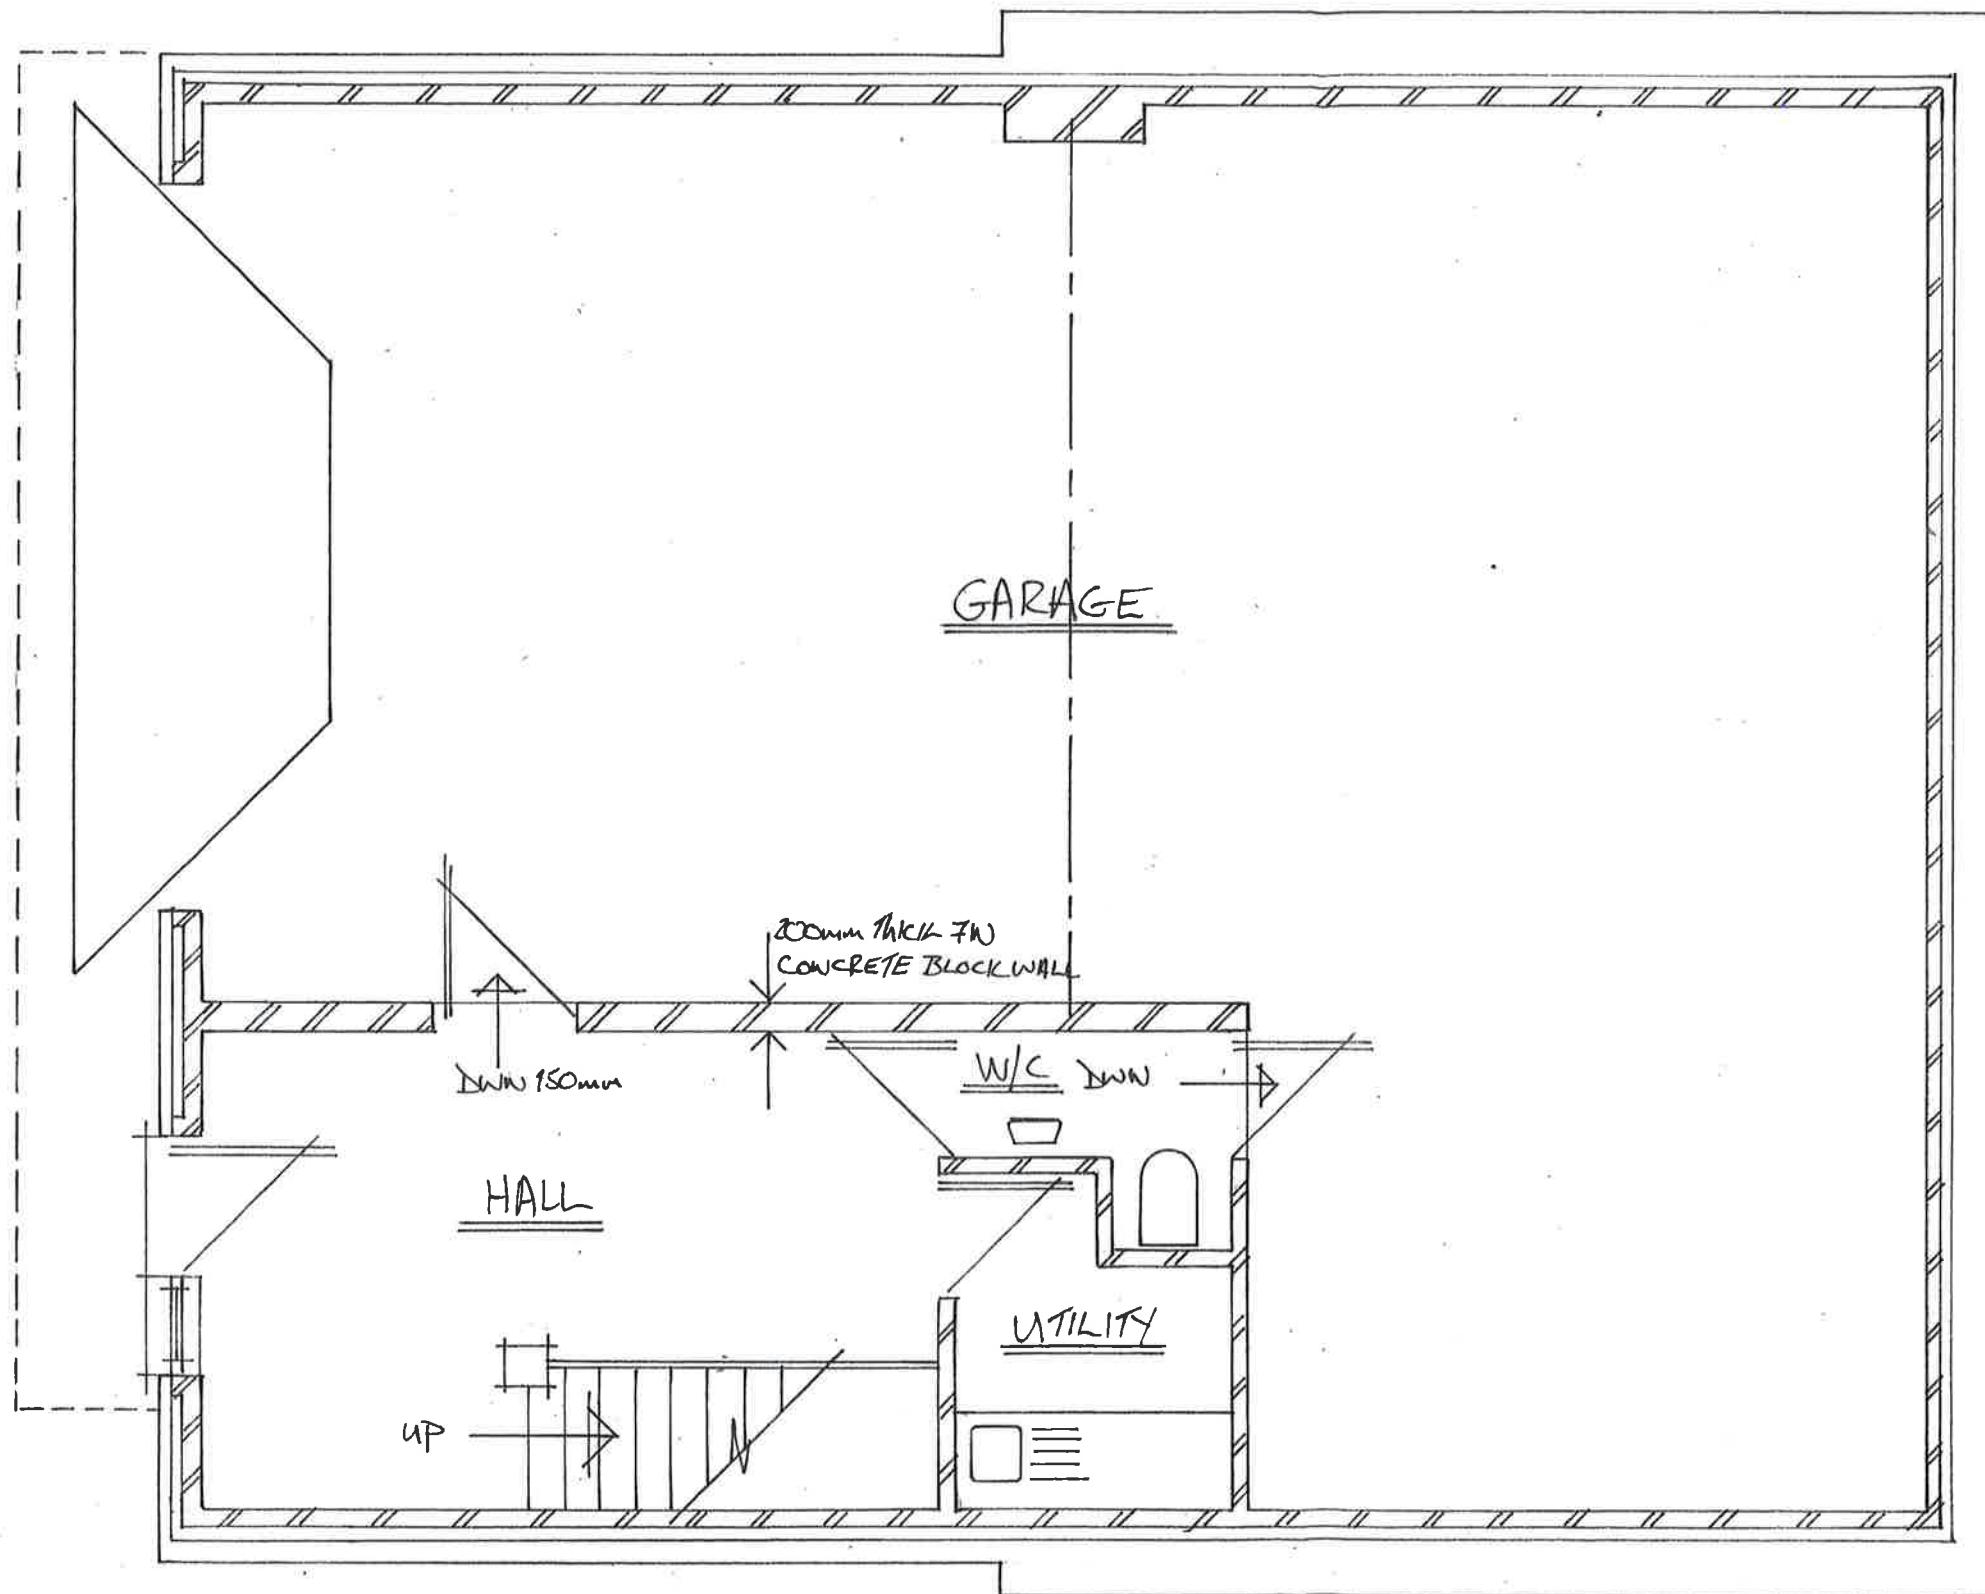

PROPOSED GROUND FLOOR

	NOTES: All dimensions must be checked on site and not scaled from this drawing.	Client MR IAN SOLOMON	Scale 1:50.	Drawing Title	
		Job Title PROPOSED GROUND FLOOR	Drawn by	Drg No.	Rev
			Date		