


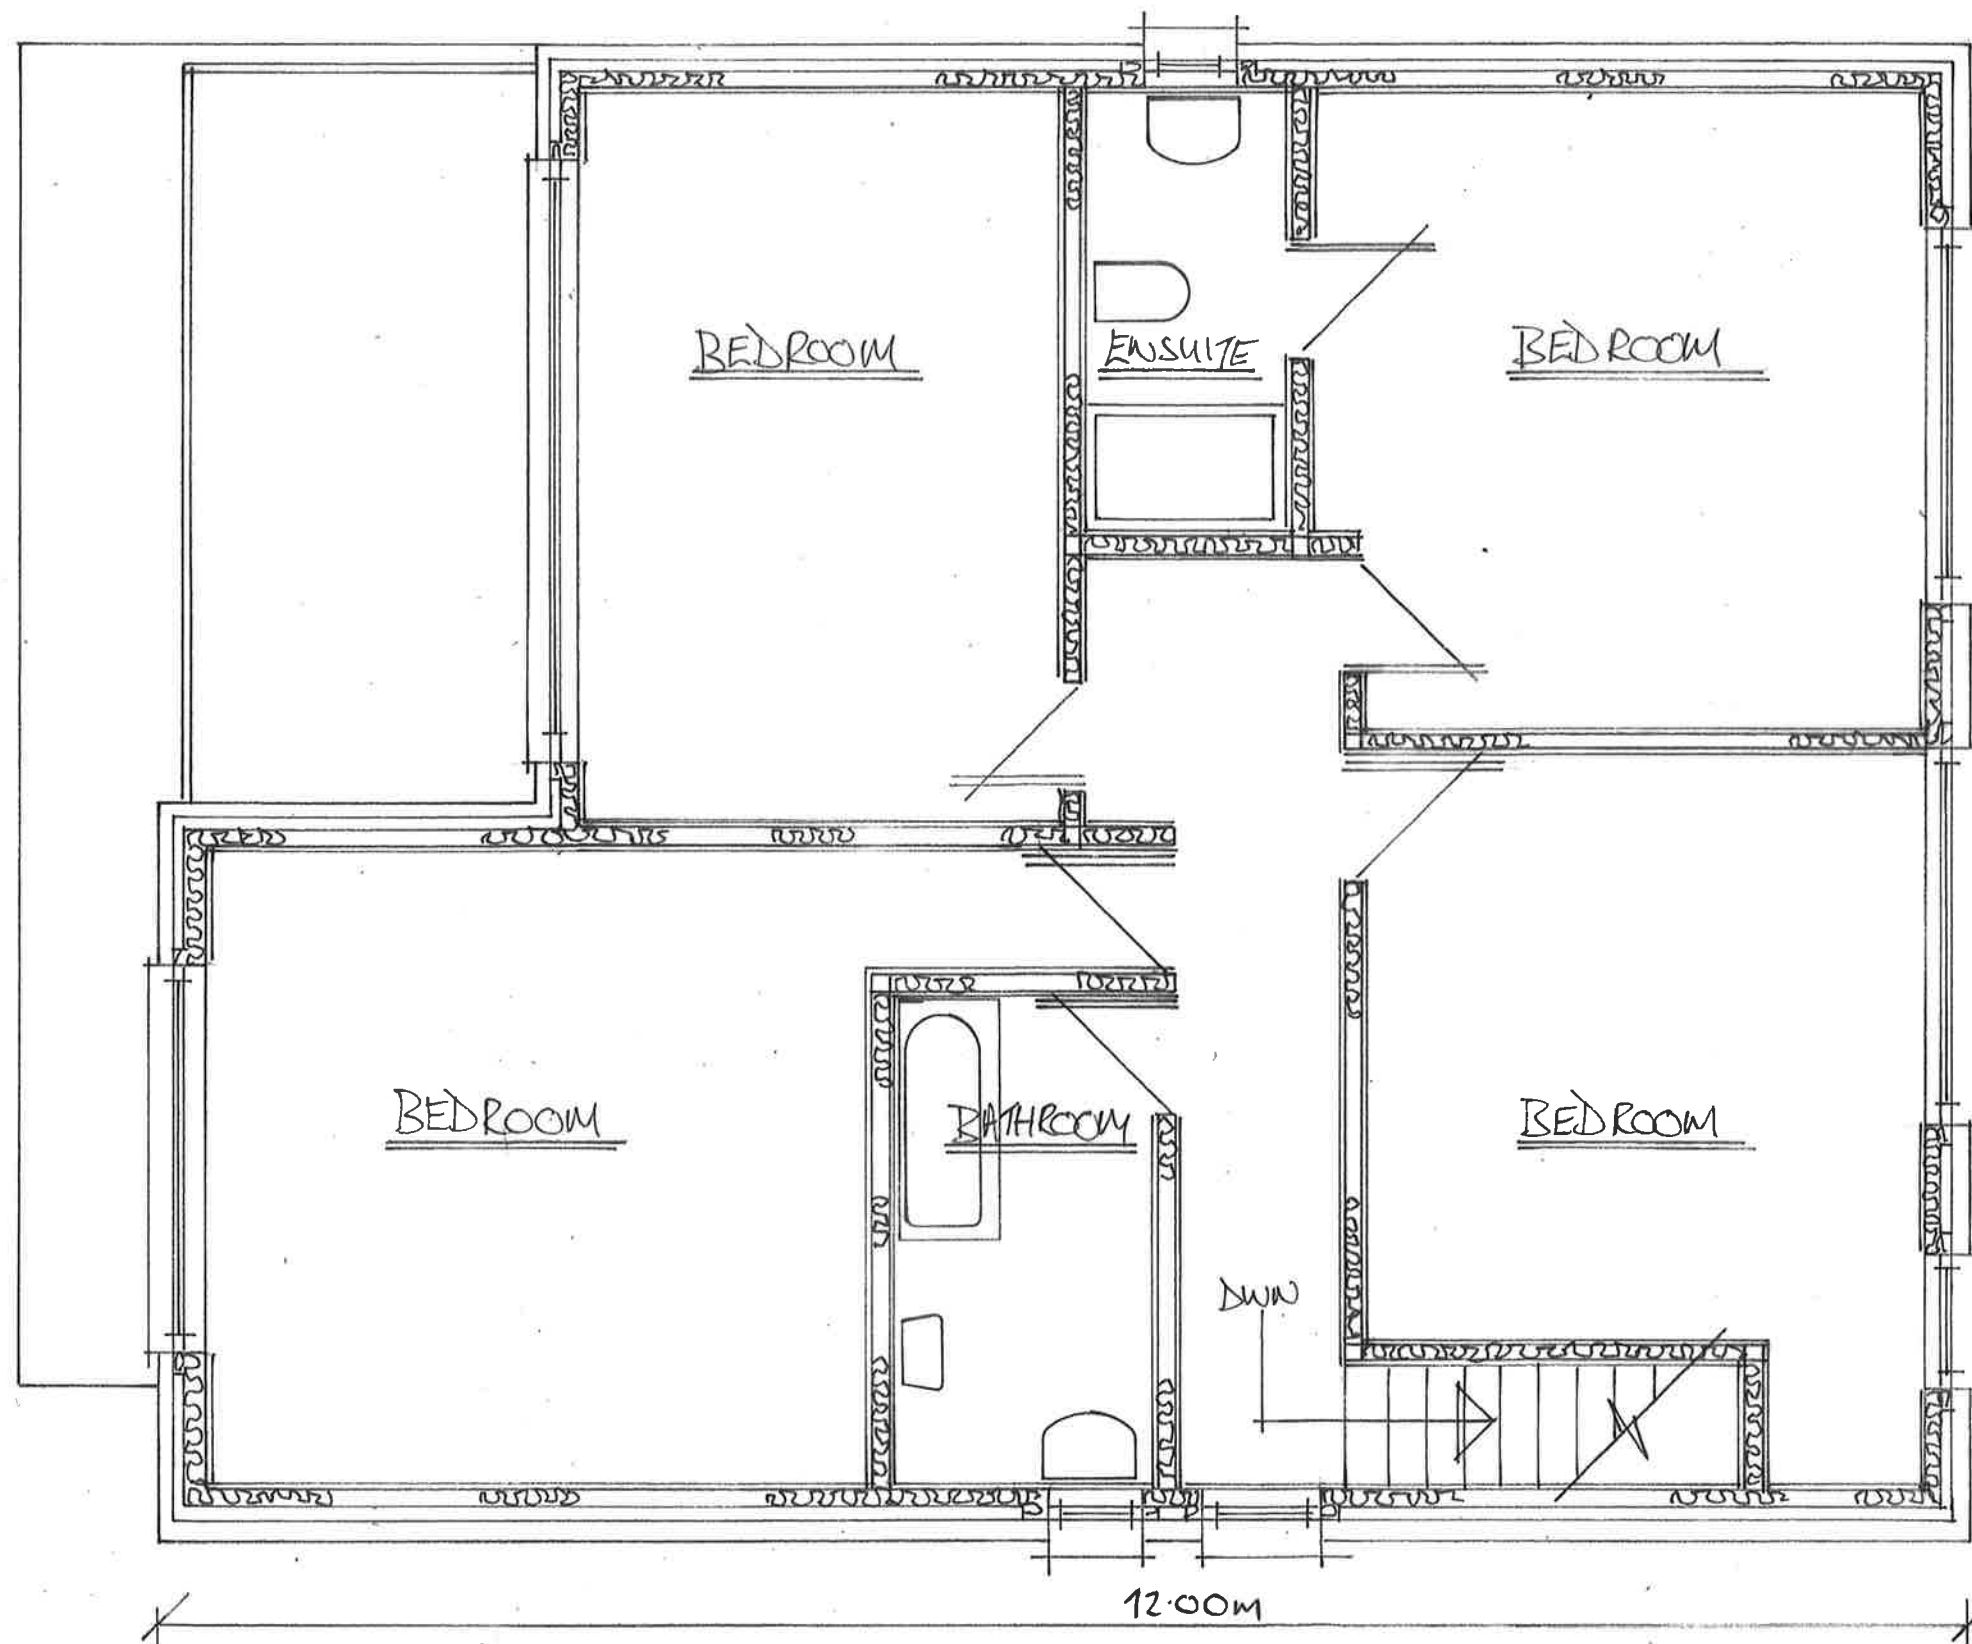

9.90m

PROPOSED SECOND FLOOR

12.00m

NOTES:

All dimensions must be checked on site and not scaled from this drawing.

Client

Mr IAN SCHOMON

Job Title

PROPOSED SECOND FLOOR

Scale

1:50

Drawn by

Date

Drawing Title

Drg No.

Rev