


SECTION PLOT 2

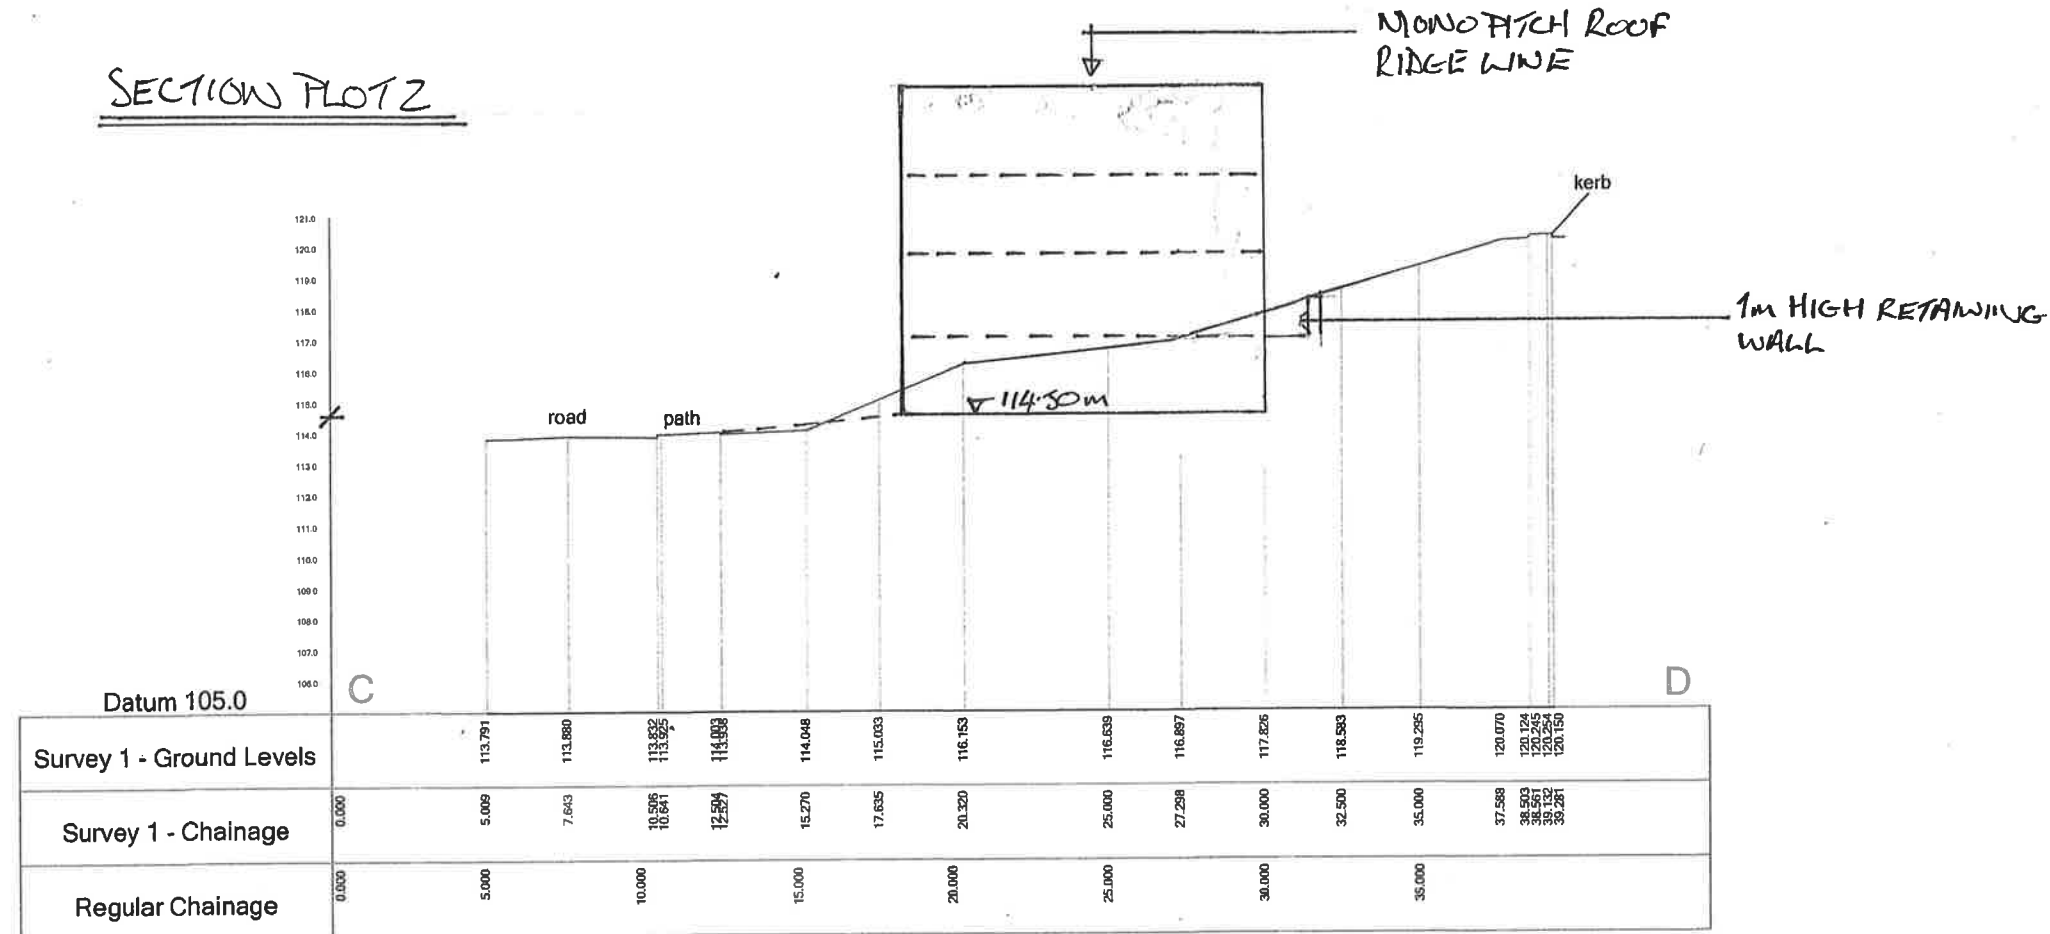

SECTION C - D

Scale 1:250

