


SECTION PHOTO 1

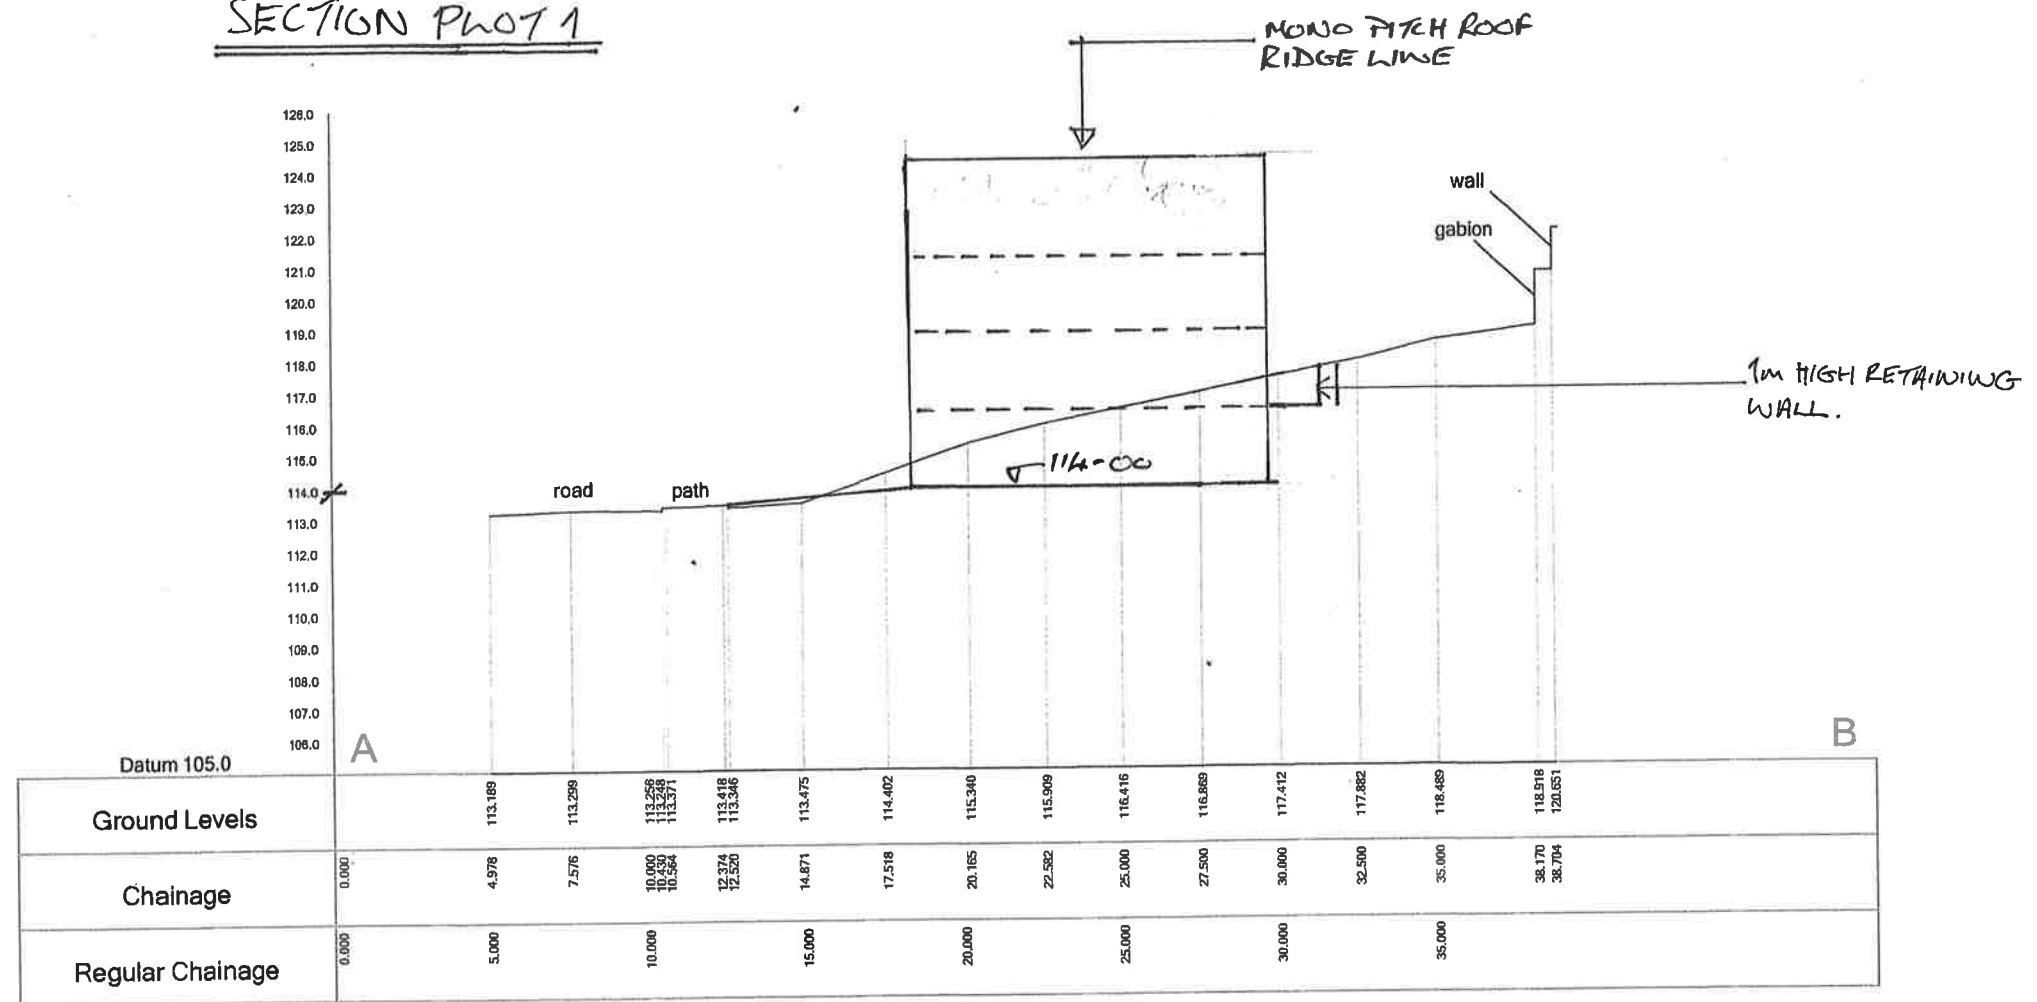

SECTION A - B

Scale 1:250

kerb