




- APPLICATION SITE BOUNDARY
- BOUNDARY LIDAR
- GROUND CONTOURS
- EXISTING ON-SITE
- EXISTING ON-SITE S.W. DRAIN (SERVED PLOT)
- EXISTING ON-SITE F.W. DRAIN (SERVED PLOT)

REV DATE

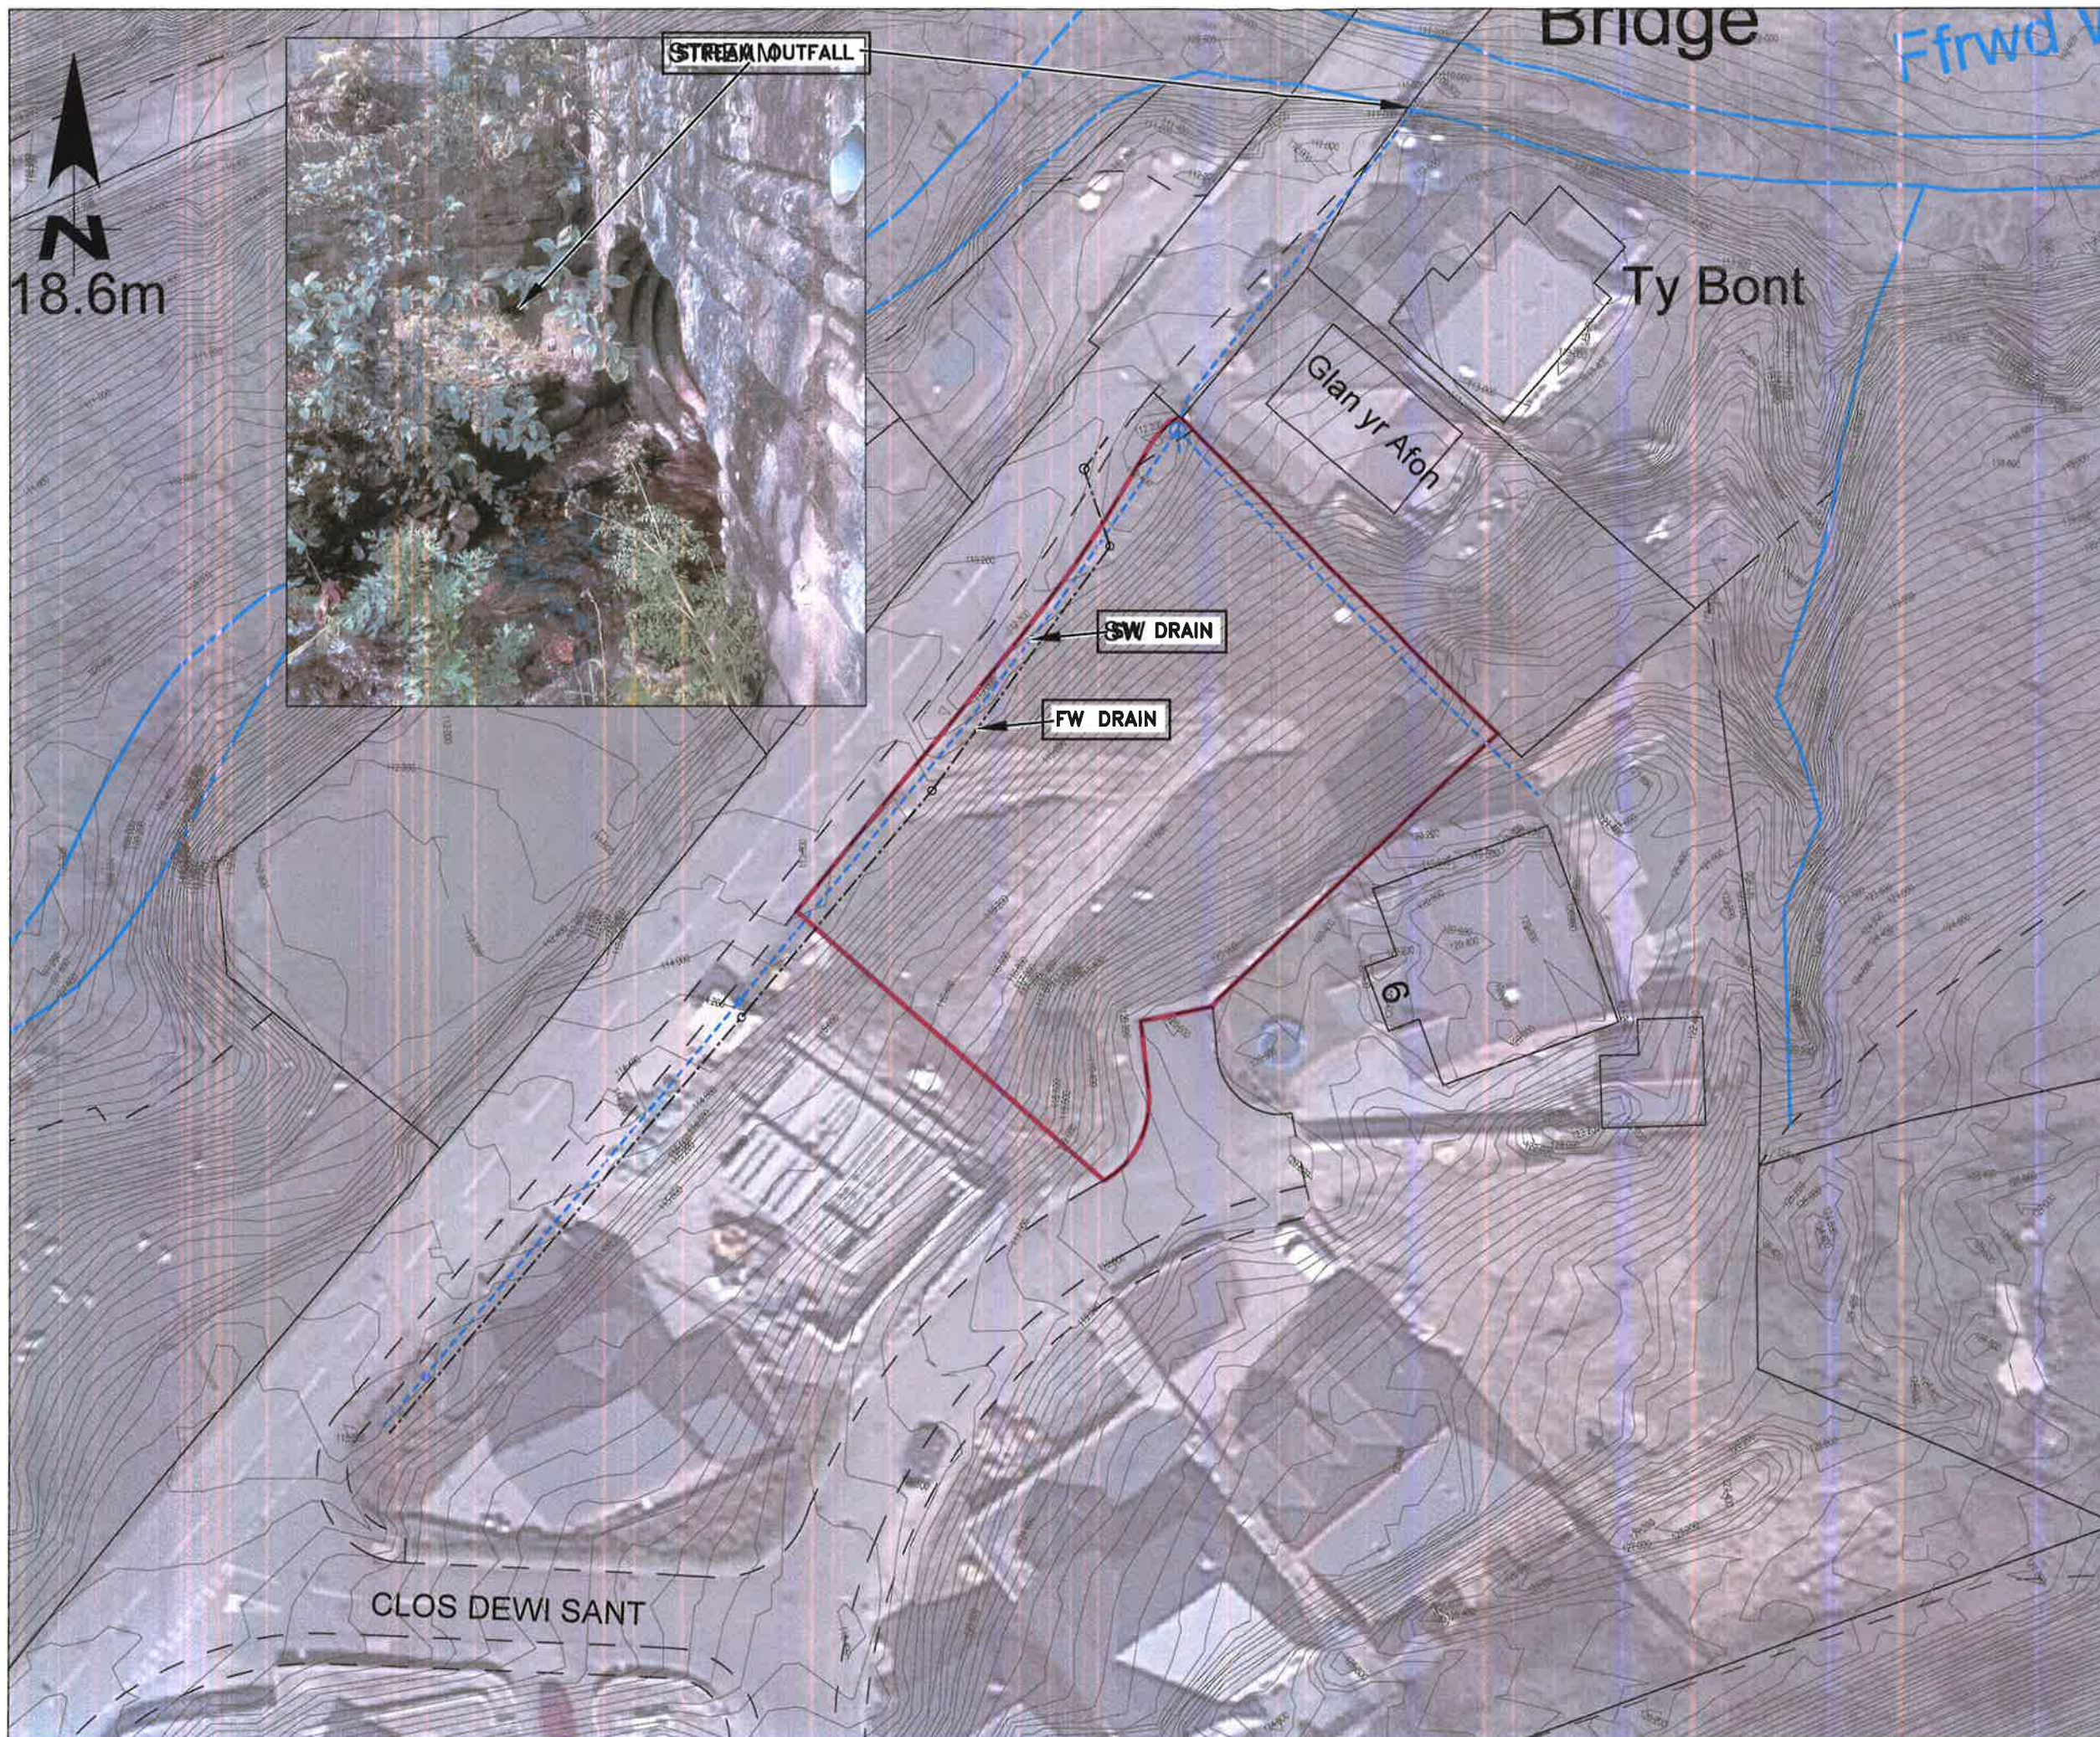

34 Culfor Road, Loughor, Swansea SA4 6TY
tel: 01792 893407 mob: 07843 491524
e: admin@tulipengineering.co.uk
w: www.tulipengineering.co.uk

CLIENT: SOLOMAN CONSTRUCTION LTD

PROJECT: OWEN JONES WAY BRYN

DRG TITLE: EXISTING SITE GROUND CONTOURS & EXISTING DRAINAGE

DATE: 17.11.21 STATUS: SAB SCALE: 1:400

DRG No: J064/02 REV: A3