


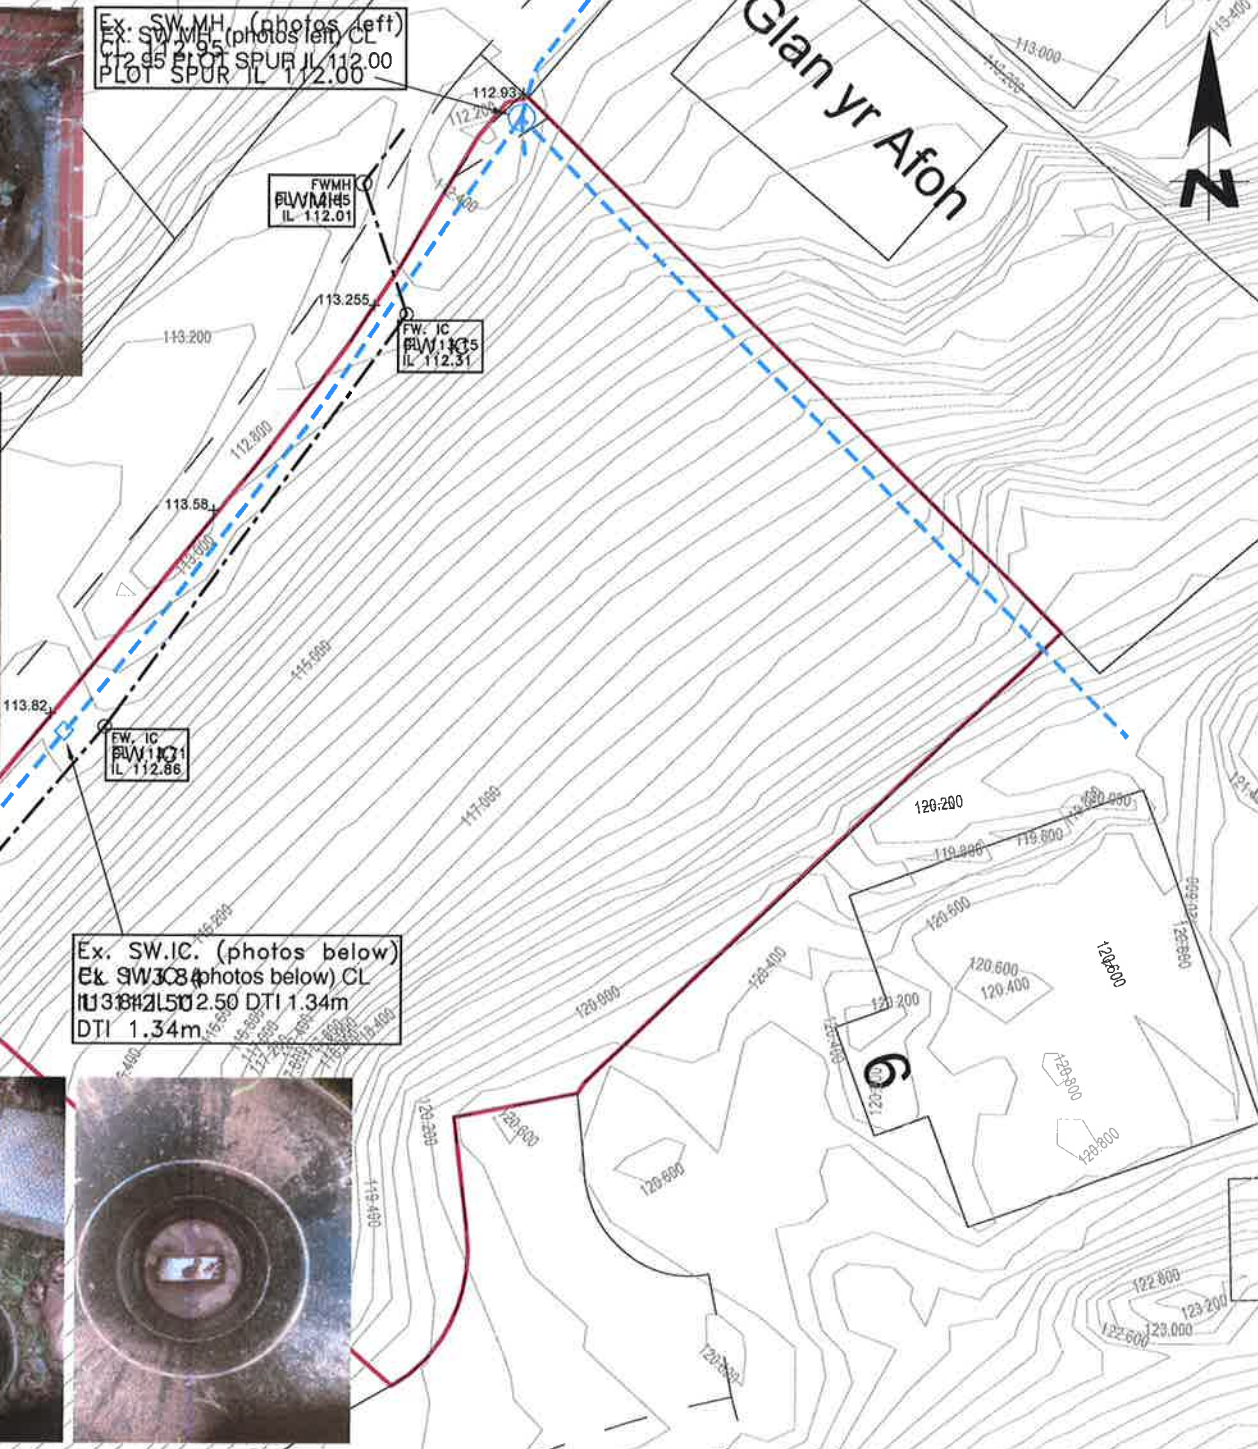

Ex. SW.MH. (photos left)
CL 112.95 F.W. SPUR IL 112.00
PLOT SPUR IL 112.00



Ex. SW.IC. (photos below)
CL 113.21 F.W. IC 112.86
DTI 1.34m



- APPLICATION SITE BOUNDARY
- BOUNDARY LIDAR
- GROUND CONTOURS
- EXISTING ON-SITE
- S.W. DRAIN
- EXISTING ON-SITE S.W. DRAIN (SERVICED PLOT)
- EXISTING ON-SITE F.W. DRAIN (SERVICED PLOT)
- SPOT LEVELS TAKEN AT BACK OF FOOTWAY

LIDAR CONTOURS INDICATIVE ONLY.
ACCURATE SPOT LEVELS OBTAINED
FOR DRAINAGE, COVERS/INVERTS &
BUILT FOR FORWARD ONLY PURPOSES
OF SAB DESIGN.

REV	DATE

tulip
engineering consultancy
34 Culfor Road, Loughor, Swansea SA4 6TY
tel: 01792 893407 mob: 07843 491524
e: admin@tulipengineering.co.uk
w: www.tulipengineering.co.uk

CLIENT: SOLOMAN CONSTRUCTION LTD
PROJECT: OWEN JONES WAY, BRYN
DRG TITLE: SITE-VERIFIED LEVELS & DRAINAGE

DATE: 17.11.21 STATUS: SAB SCALE: 1:200
DRG NO: J064/083 REV: A3