



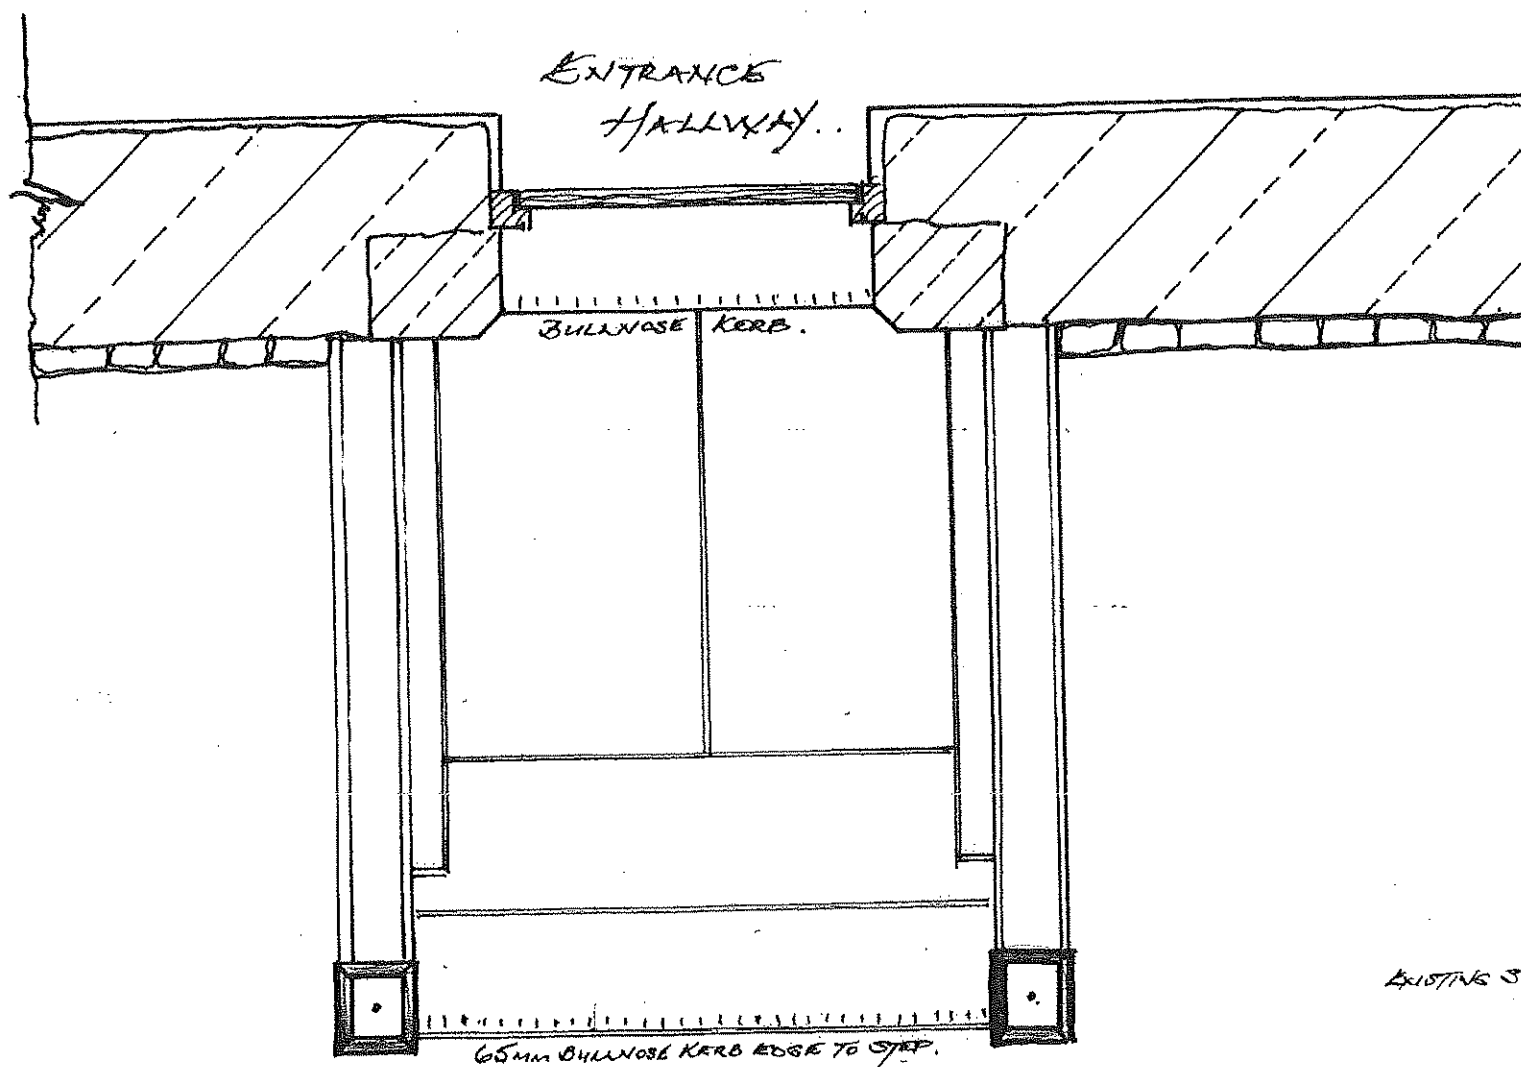

Existing Plinth to Porch
(WILL REMAIN AS EXISTING)

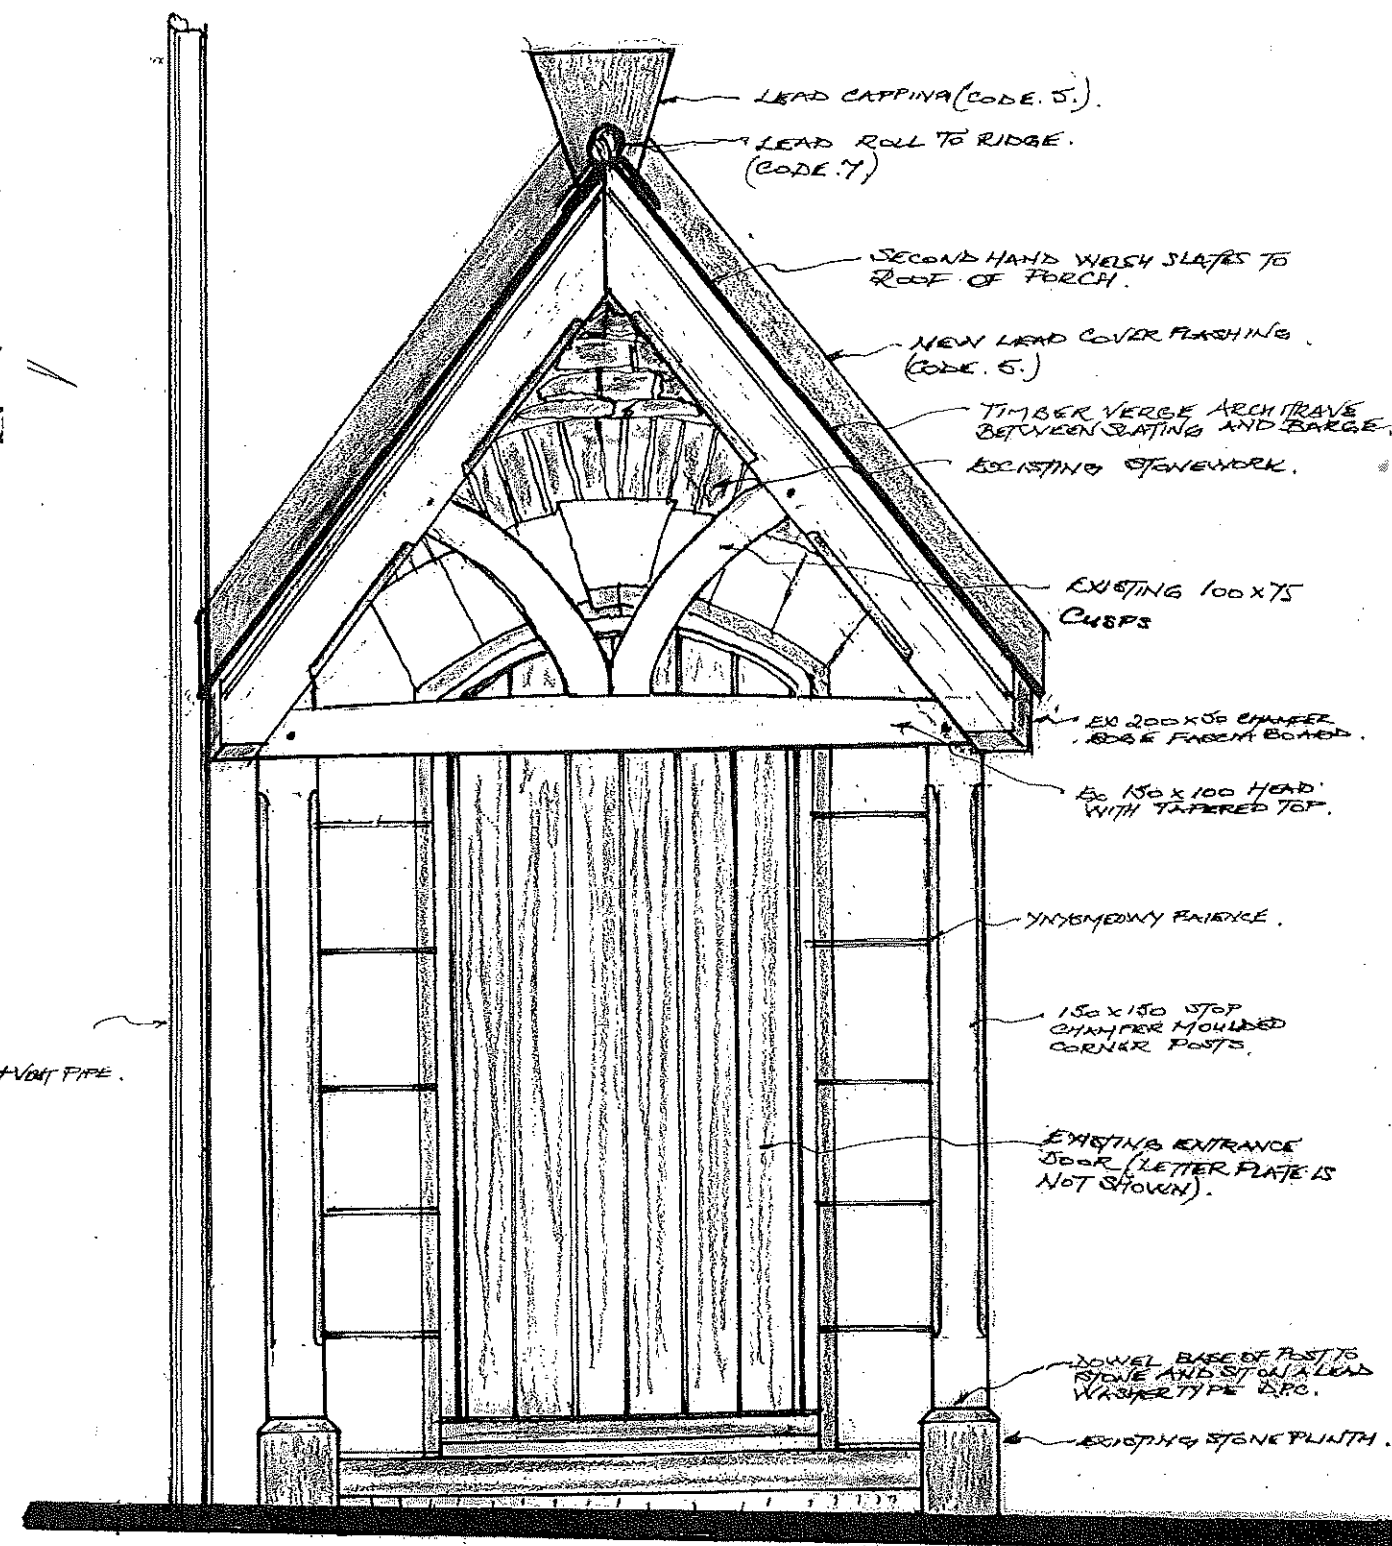

PROPOSED
REFORMED
PORCH.

Proposed

Trevor J. Francis
MSc., MRICS, MCIOB,
M. B. Eng., Dip. Arch. Cons. (Bristol)
Chartered Building Surveyor and
Historic Building Consultants.
01639 638820

Scheme: Listed Building and Planning
Oak Cottage (House),
High Street,
Pontardawe,
Neath Port Talbot
Glamorgan,

Drawn: T.J.F. April, 2013

Scale: 1:20

Drawing No: T.J.F./R.G./1/13 (A)
REVISED AUGUST 2013.