


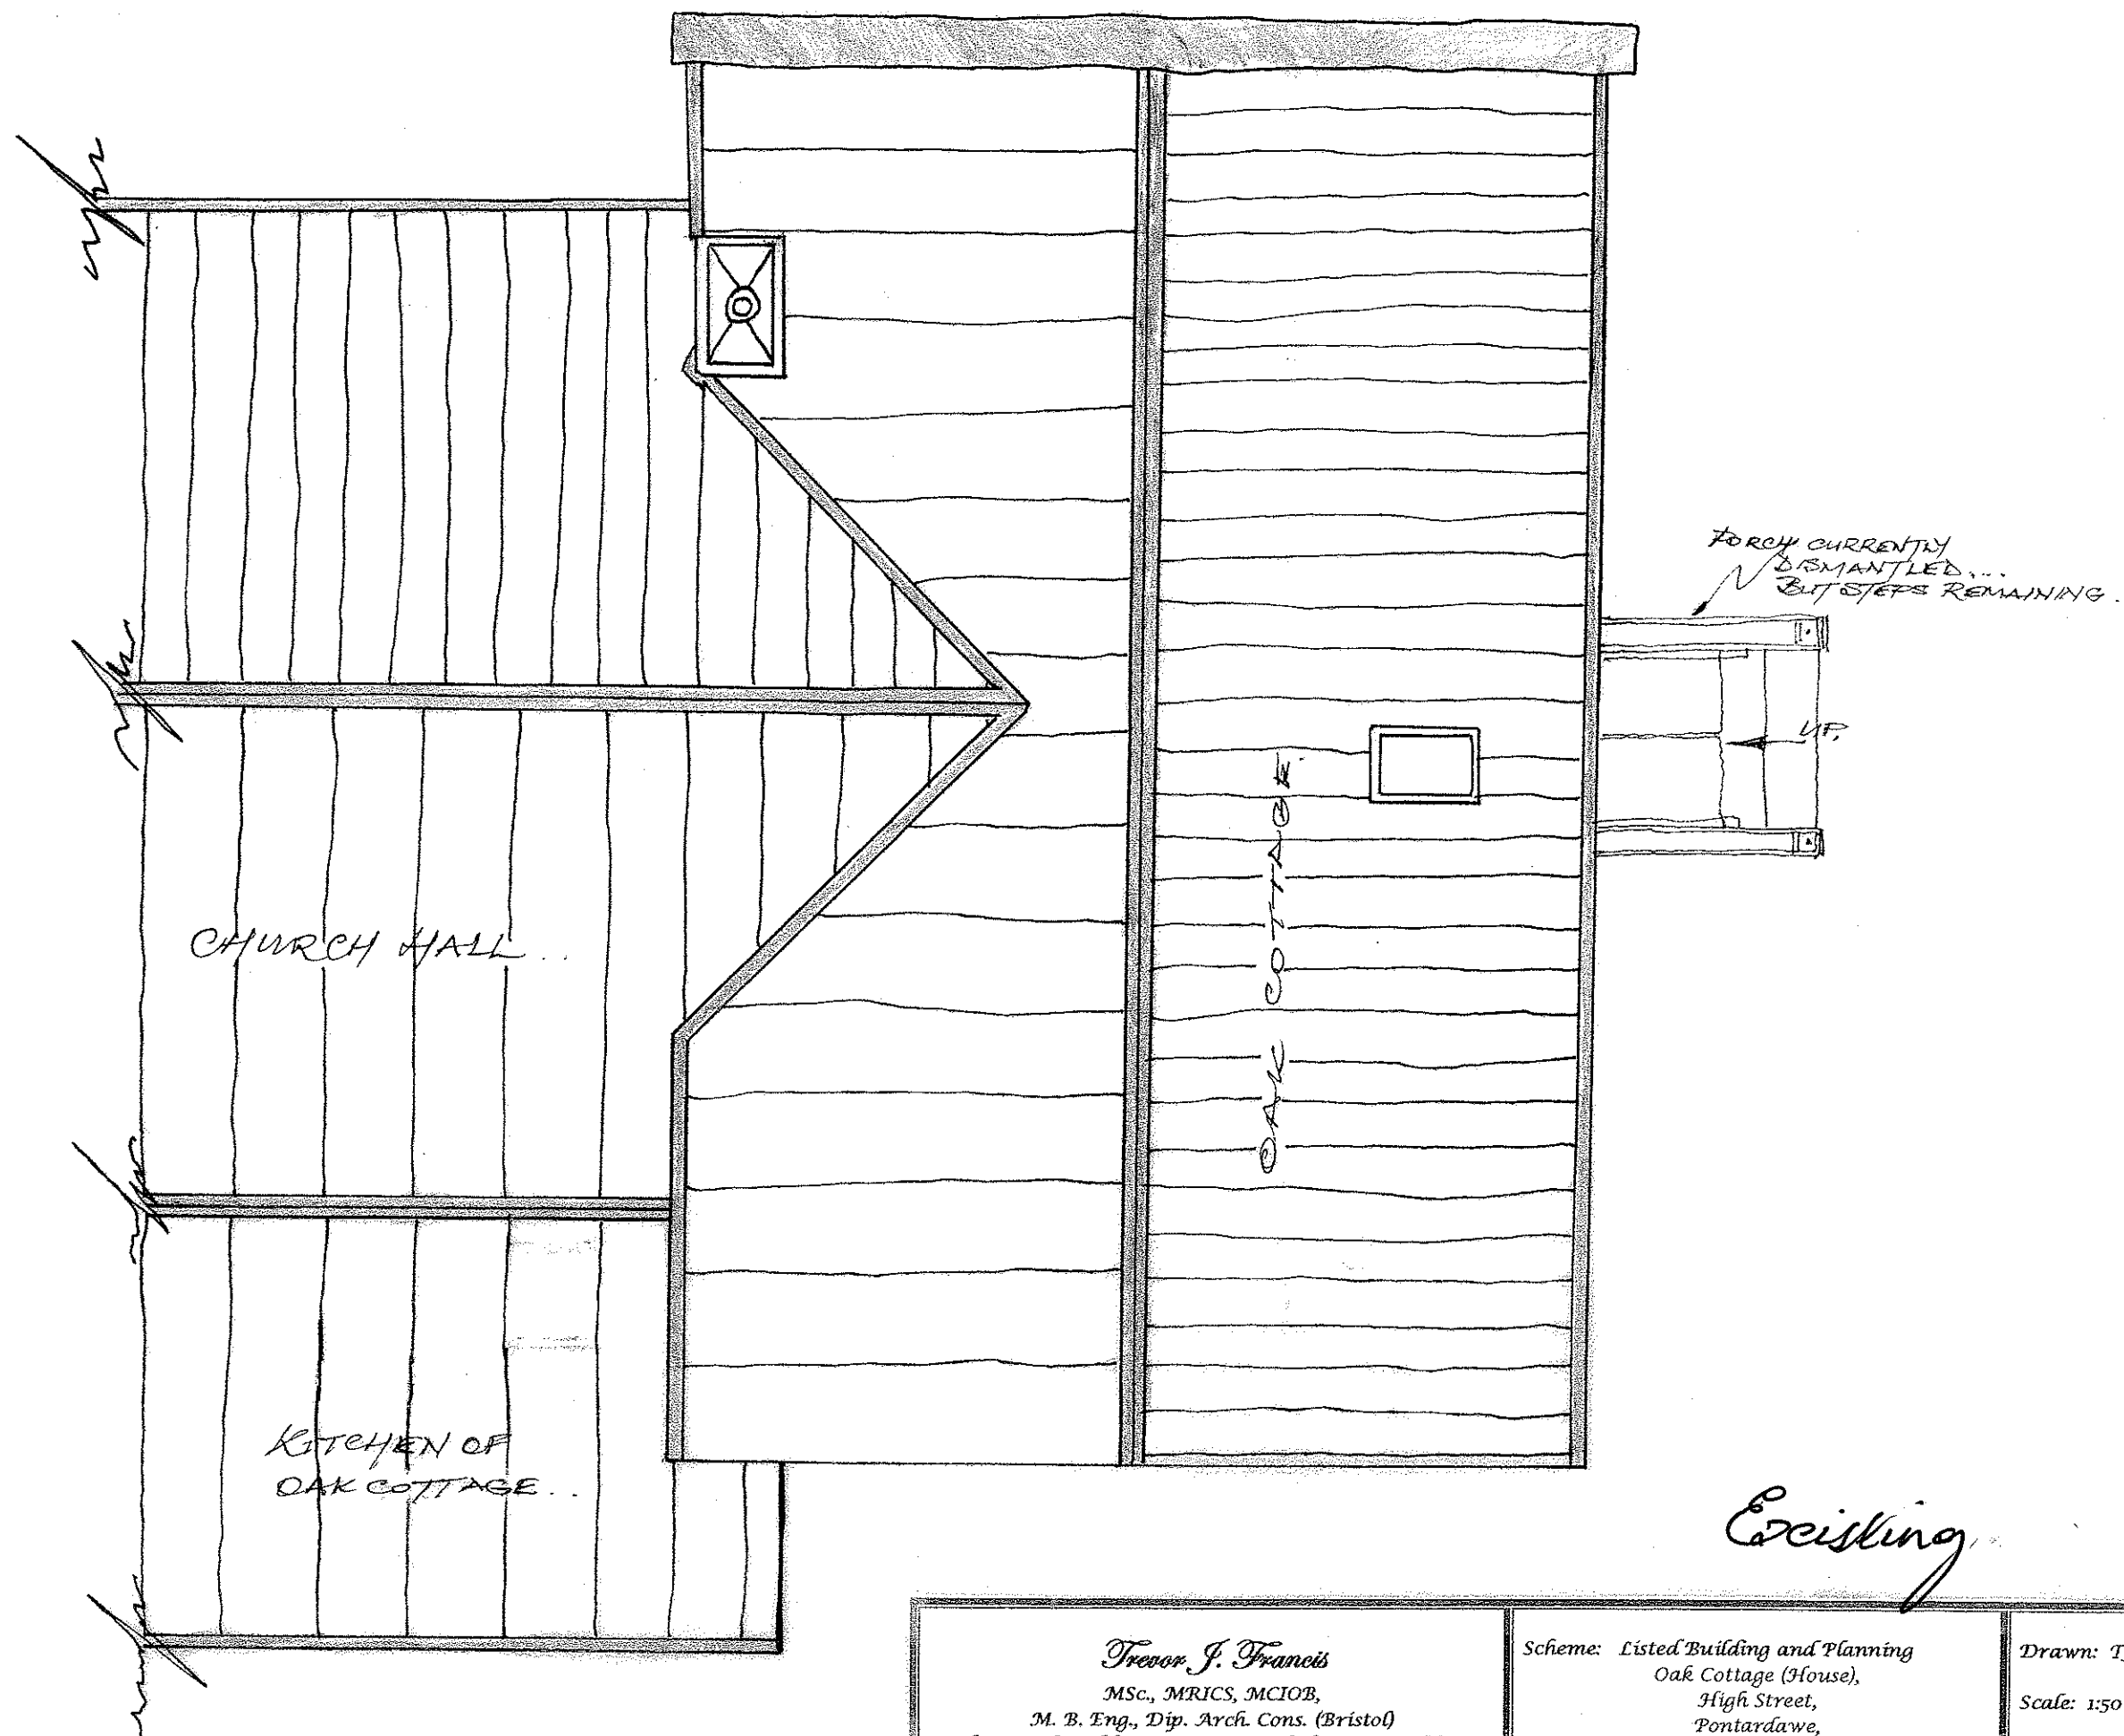

Trevor J. Francis
 MSc., MRICS, MCIOB,
 M. B. Eng., Dip. Arch. Cons. (Bristol)
 Chartered Building Surveyor and Historic Building
 Consultant.
 01639 638820

Scheme: Listed Building and Planning
 Oak Cottage (House),
 High Street,
 Pontardawe,
 Neath Port Talbot
 Glamorgan,

Drawn: TJF, July, 2013

Scale: 1:50

Drawing No: TJF/RG/13/13