


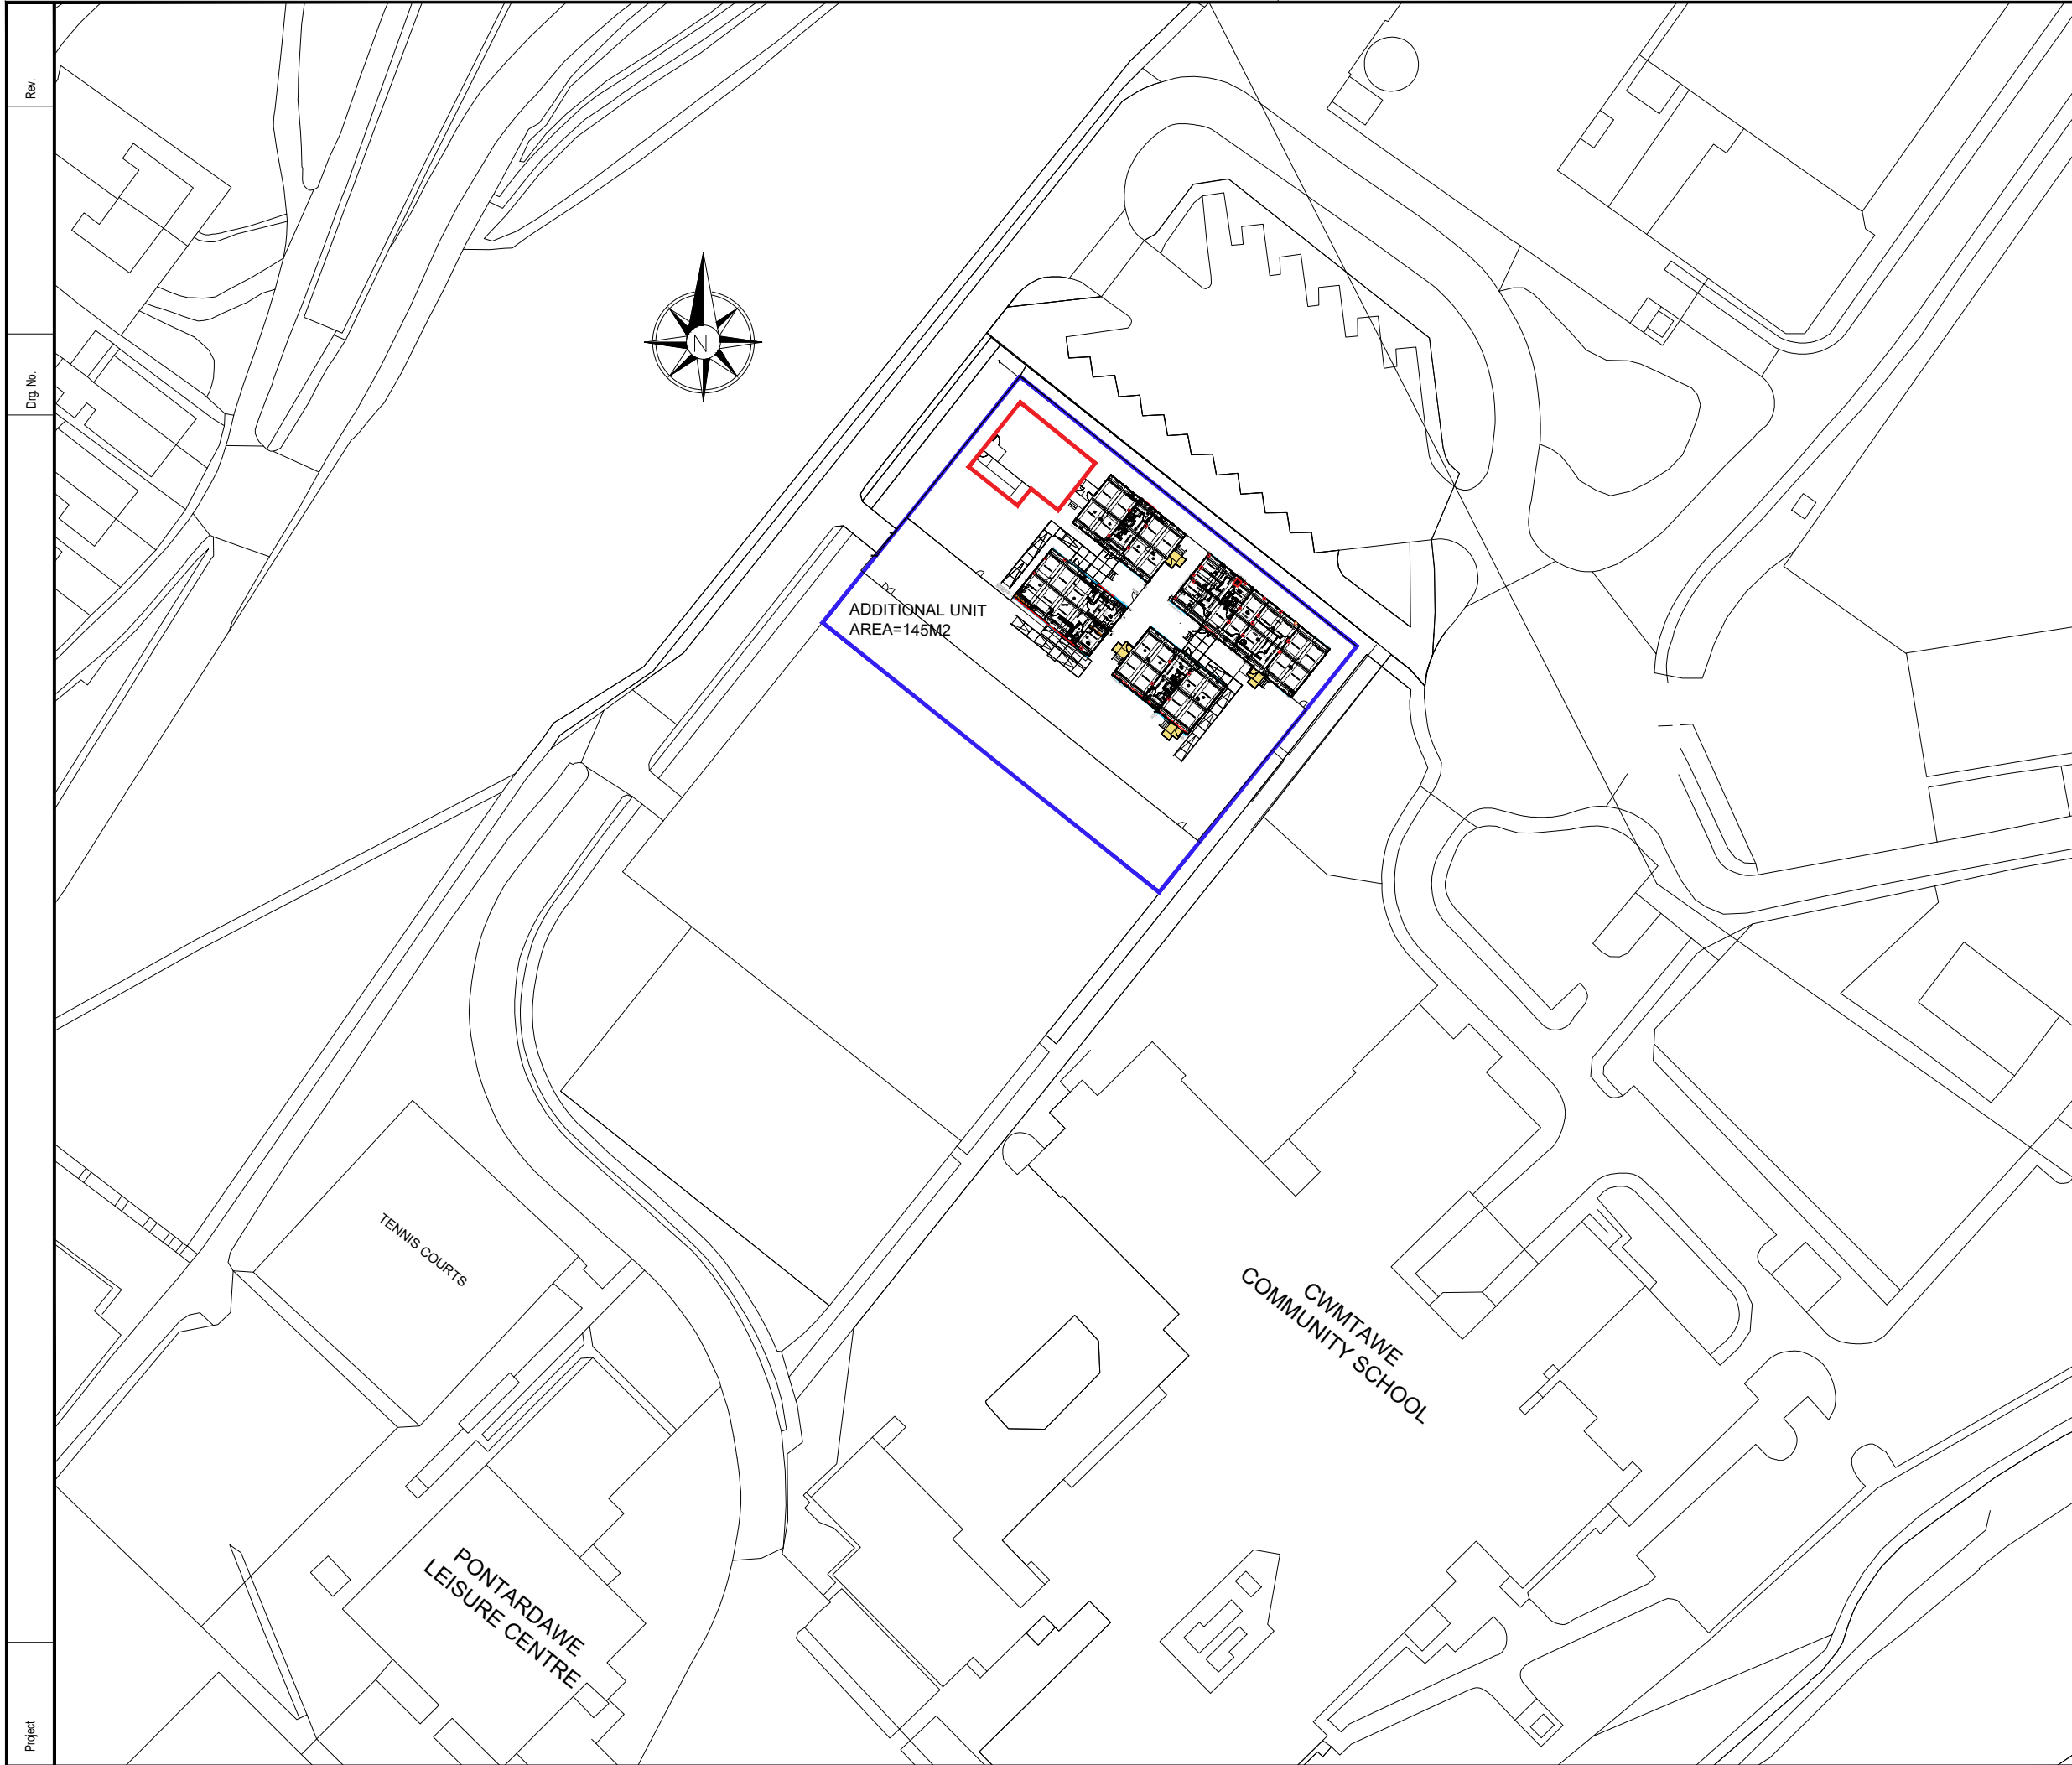

NOTES

- 1. All dimensions in millimetres unless otherwise stated.
- 2. New Unit to match existing.
- 3. For additional space to existing school population only

Rev	Details	Dr	Ch	Apr	Date
-----	---------	----	----	-----	------



Neath Port Talbot
Castell-nedd Port Talbot
County Borough Council Cyngor Bwrdeistref Sirol
Making a difference Gwahaniaeth er gwell

PROPERTY & REGENERATION
Gareth Nutt B.Sc(Hons), M.Sc., DMS, FRICS
CORPORATE DIRECTOR OF ENVIRONMENT
THE QUAYS, BRUNEL WAY
BAGLAN ENERGY PARK SA11 2GG
www.npt.gov.uk

Project

TEMPORARY ACCOMMODATION
FOR GODRERGRAIG SCHOOL
ADDITIONAL UNIT

Drawing Title

SITE LAYOUT & LOCATION PLAN
FOR PLANNING

File No.		Property Ref. No.			
Drawn	J.Hughes	Checked		Approved	
Date	March 22	Date		Date	
Scales	1:1000 @ A3				
Drawing No. A1181/03A					Rev.