




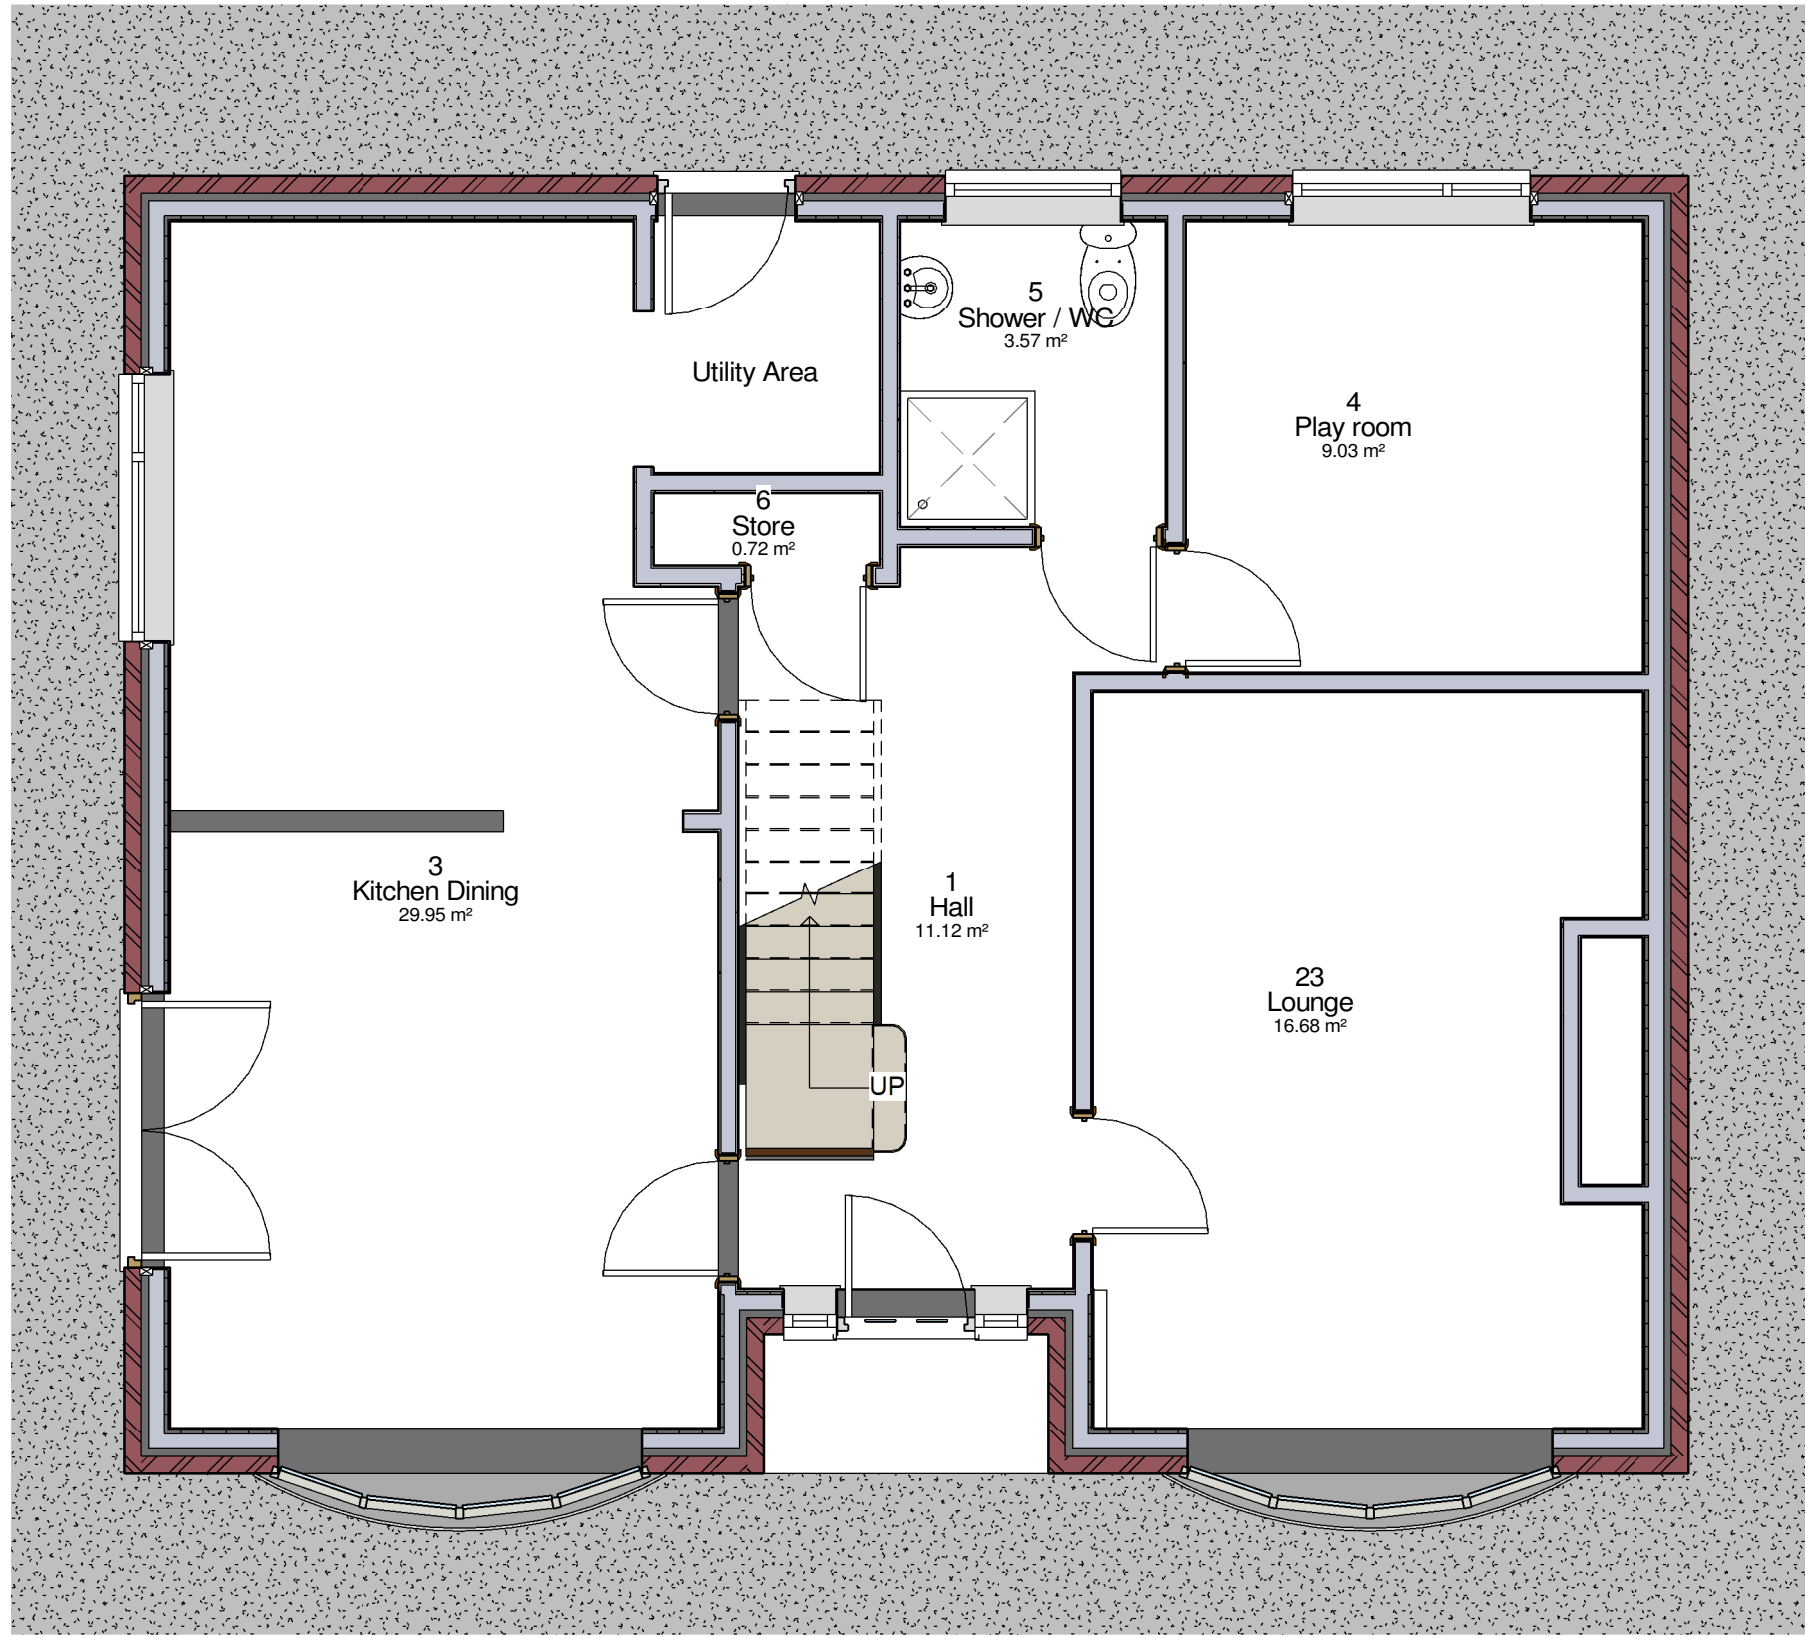


2 04 Ground Floor
1 : 50

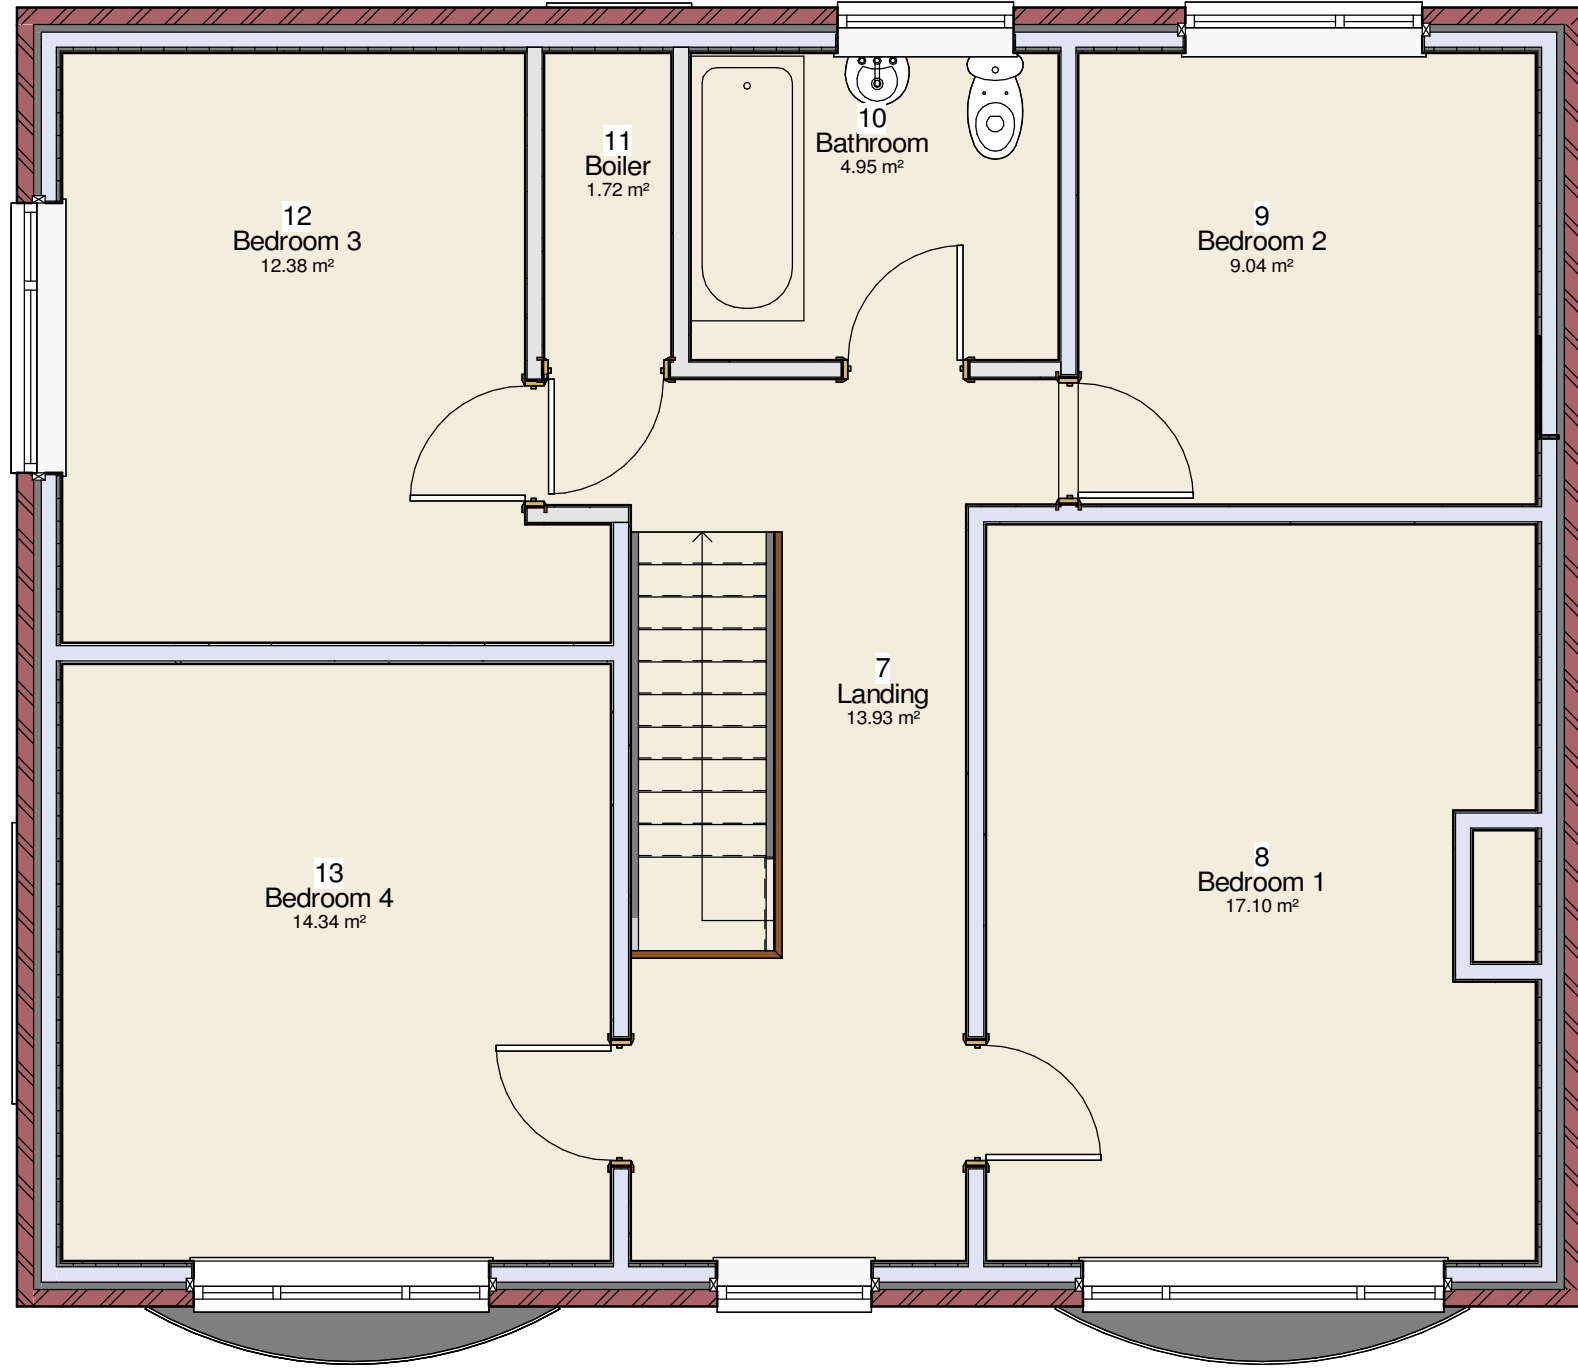


1 05 First Floor
1 : 50

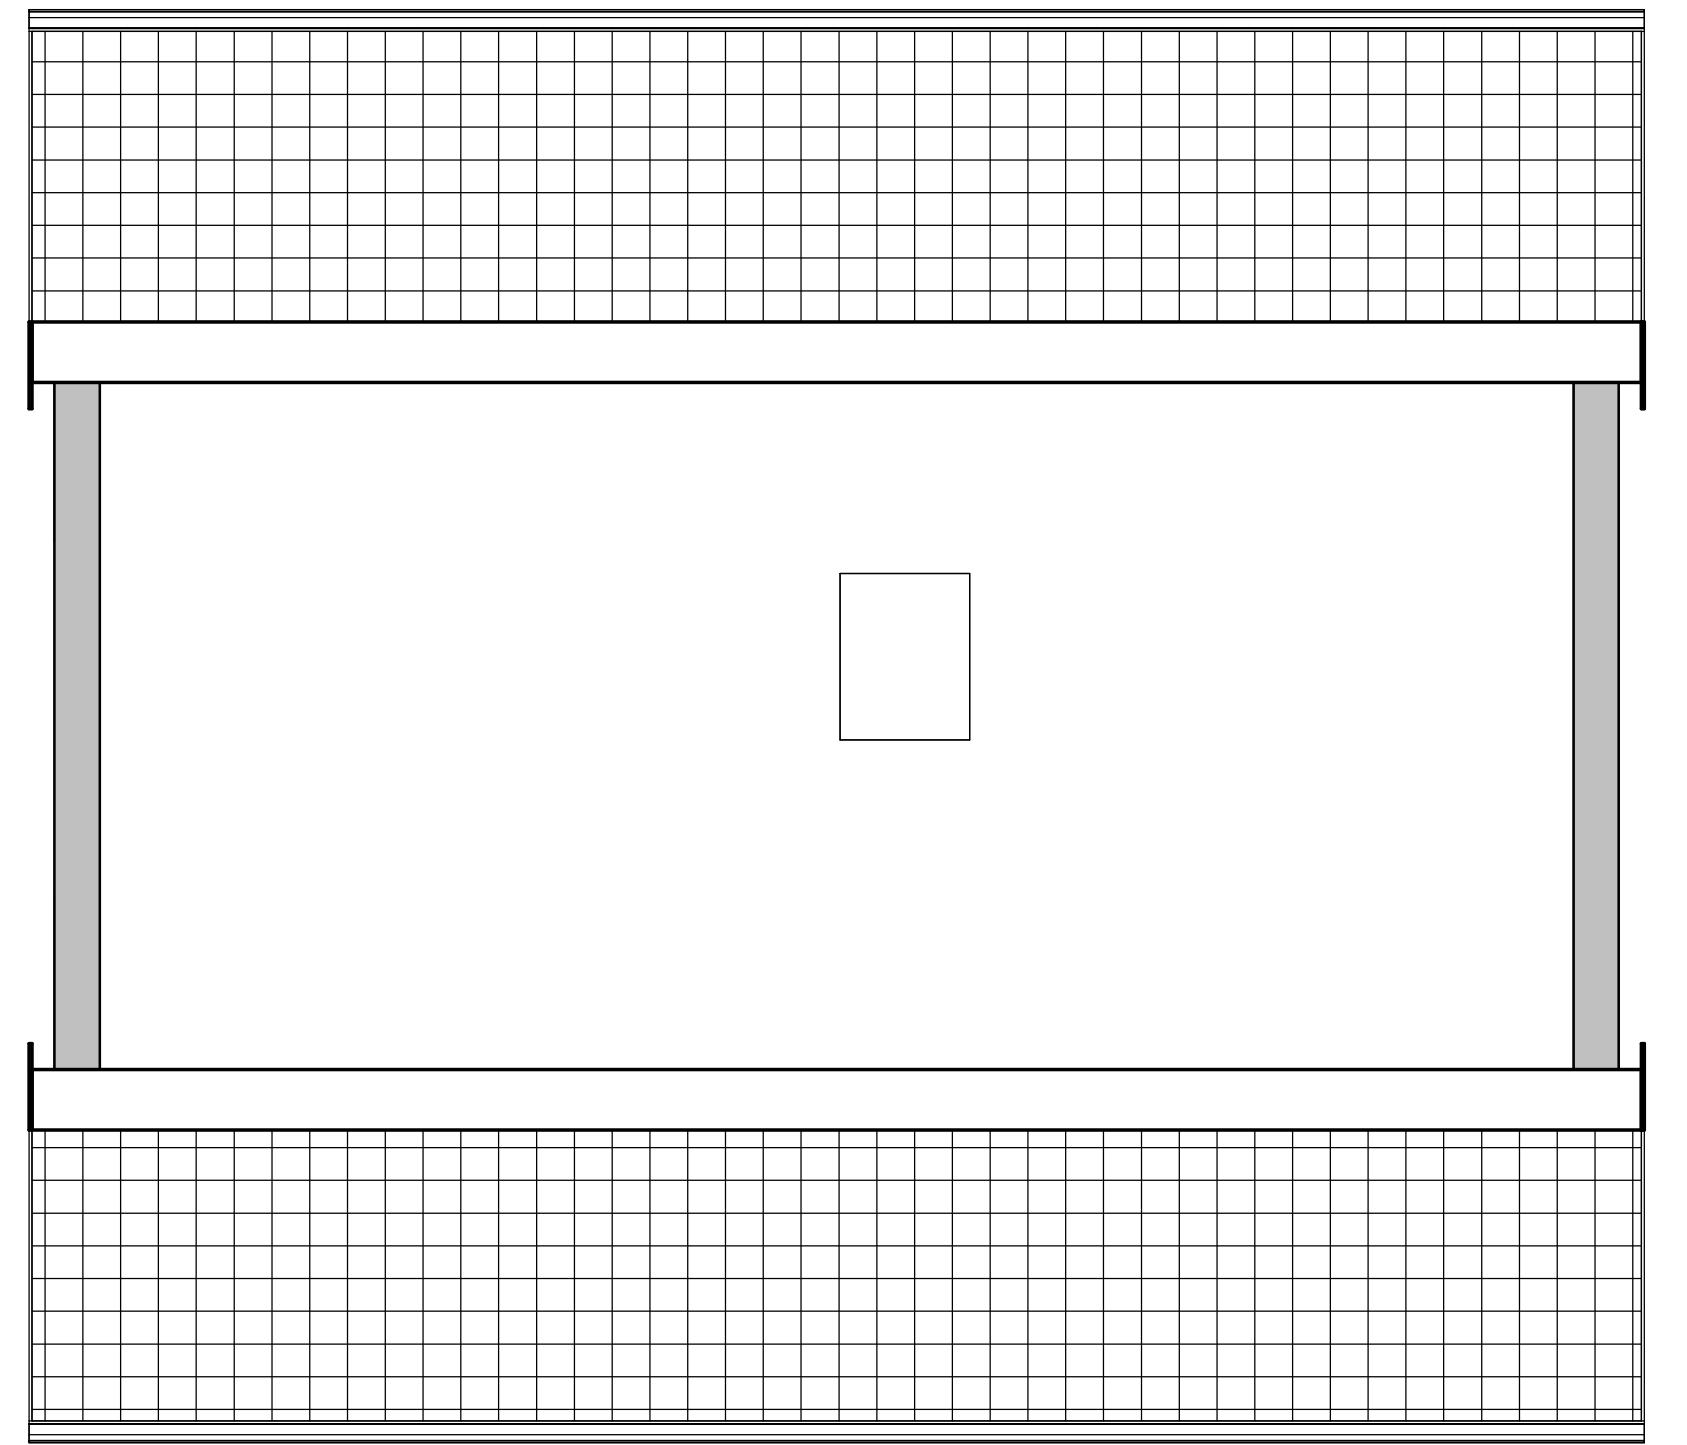


3 Attic
1 : 50

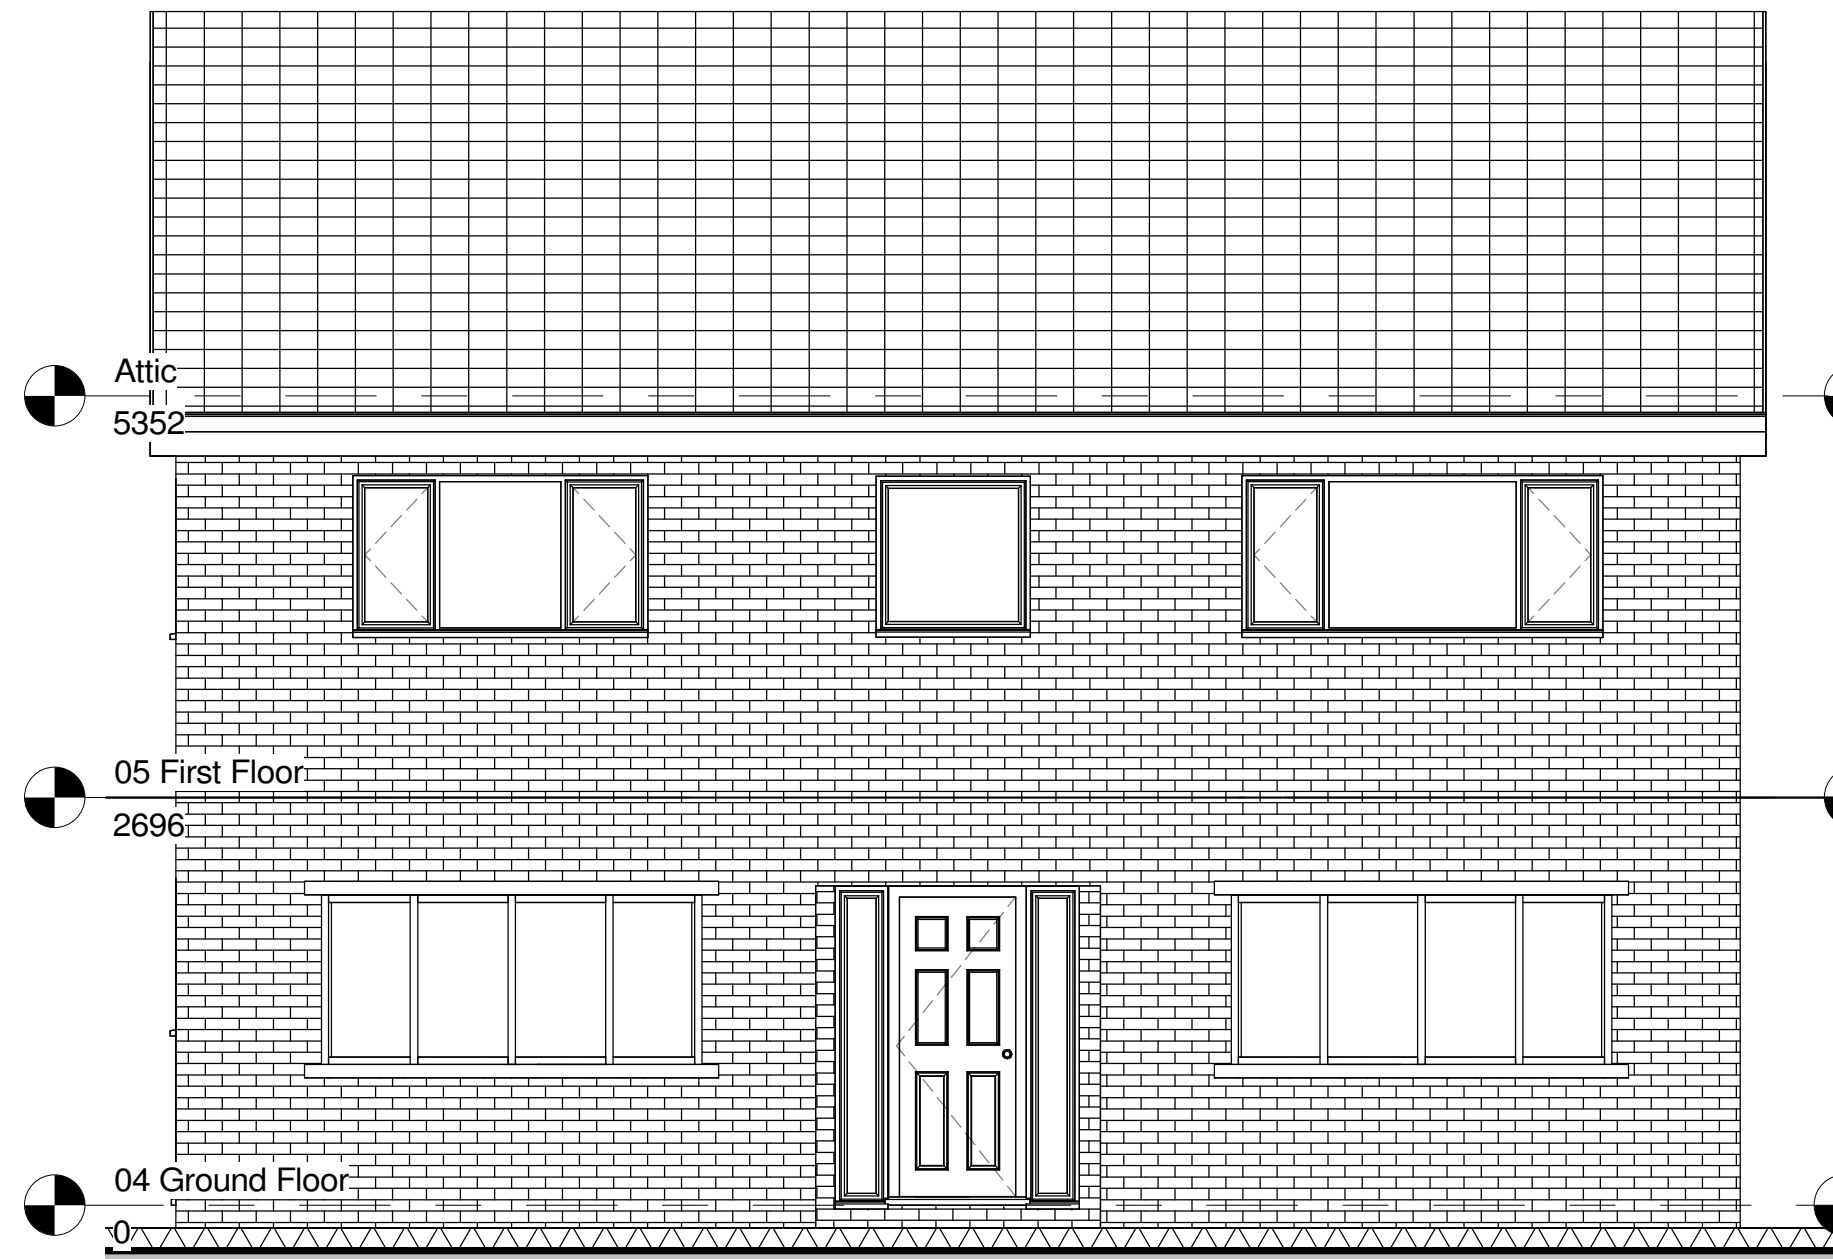


4 Front
1 : 50

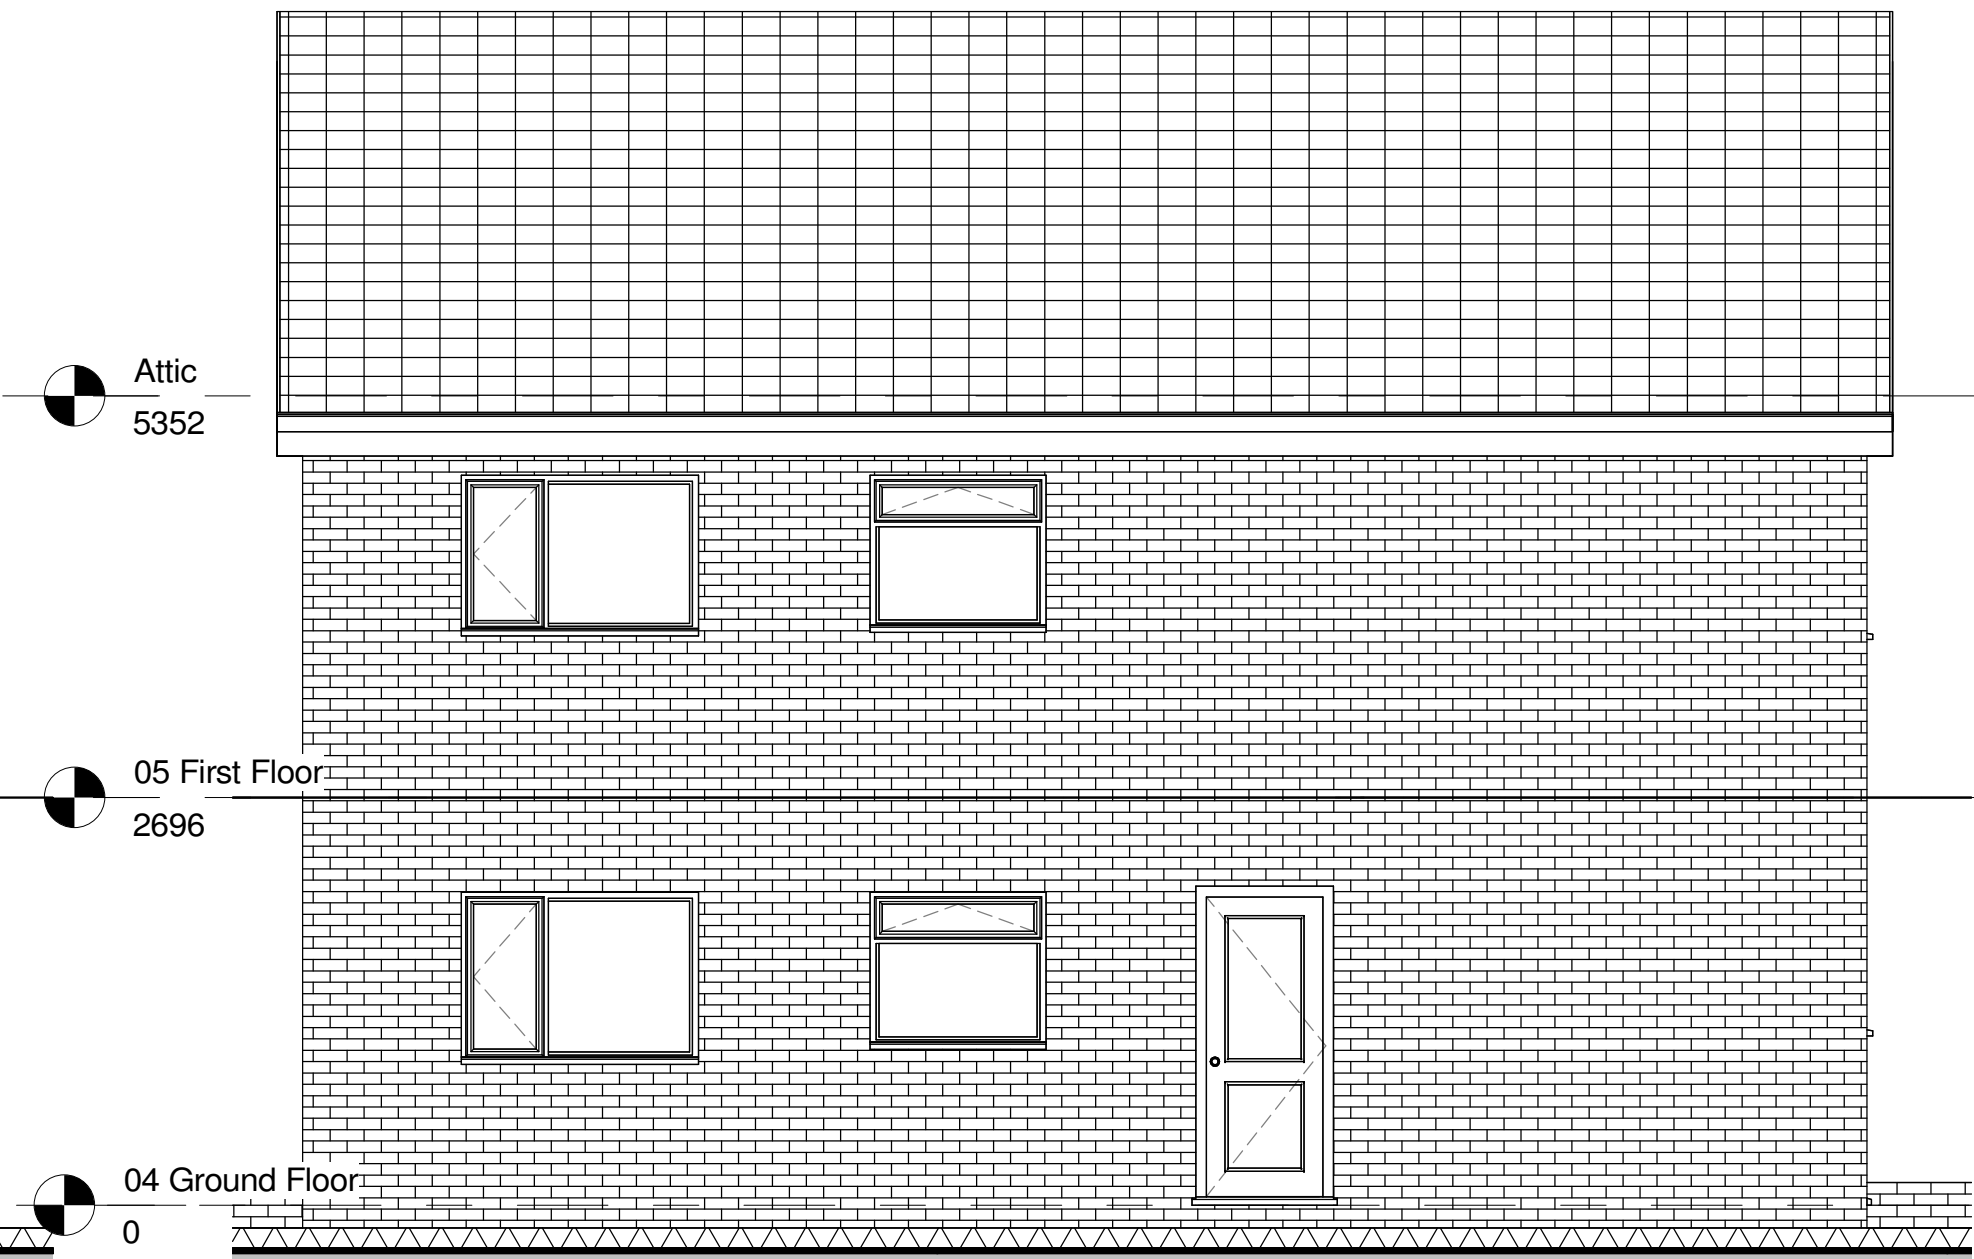


5 Rear
1 : 50

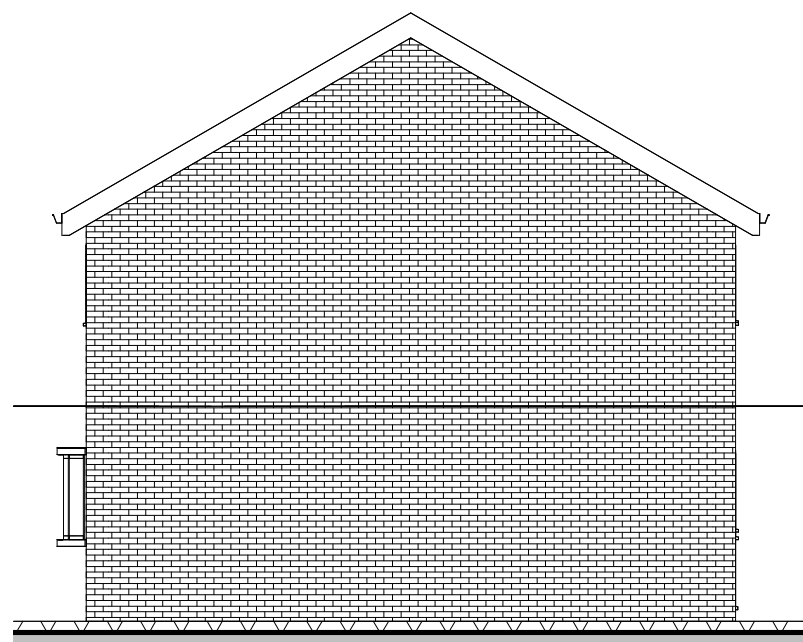


6 Side to Path
1 : 100

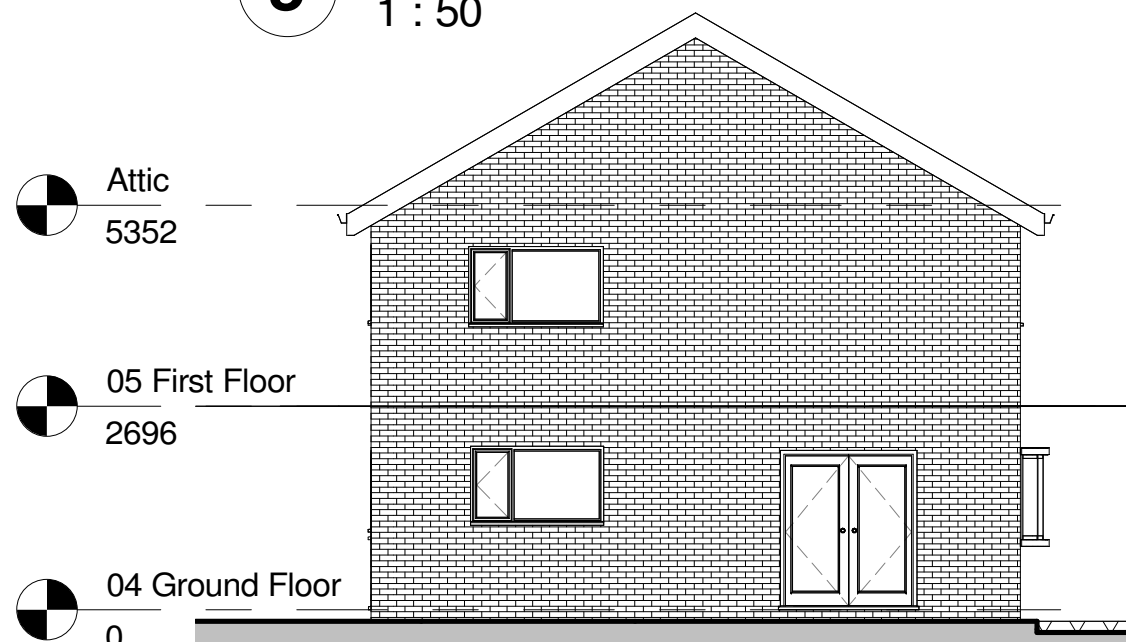

7 Side to Steps
1 : 100

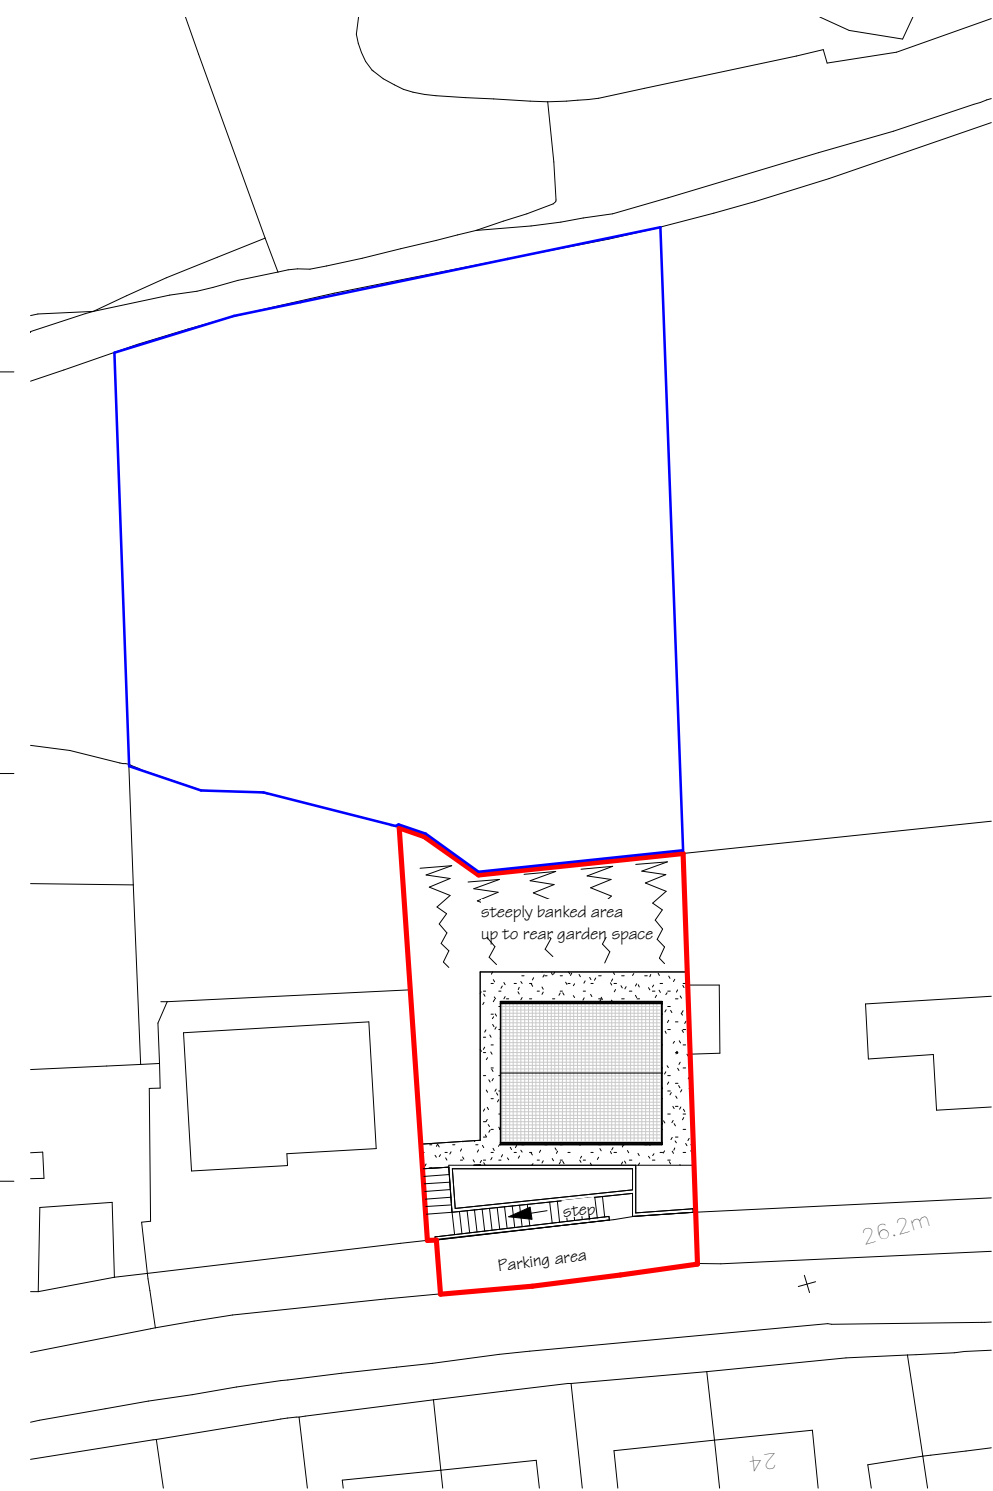

8 06 Site
1 : 500

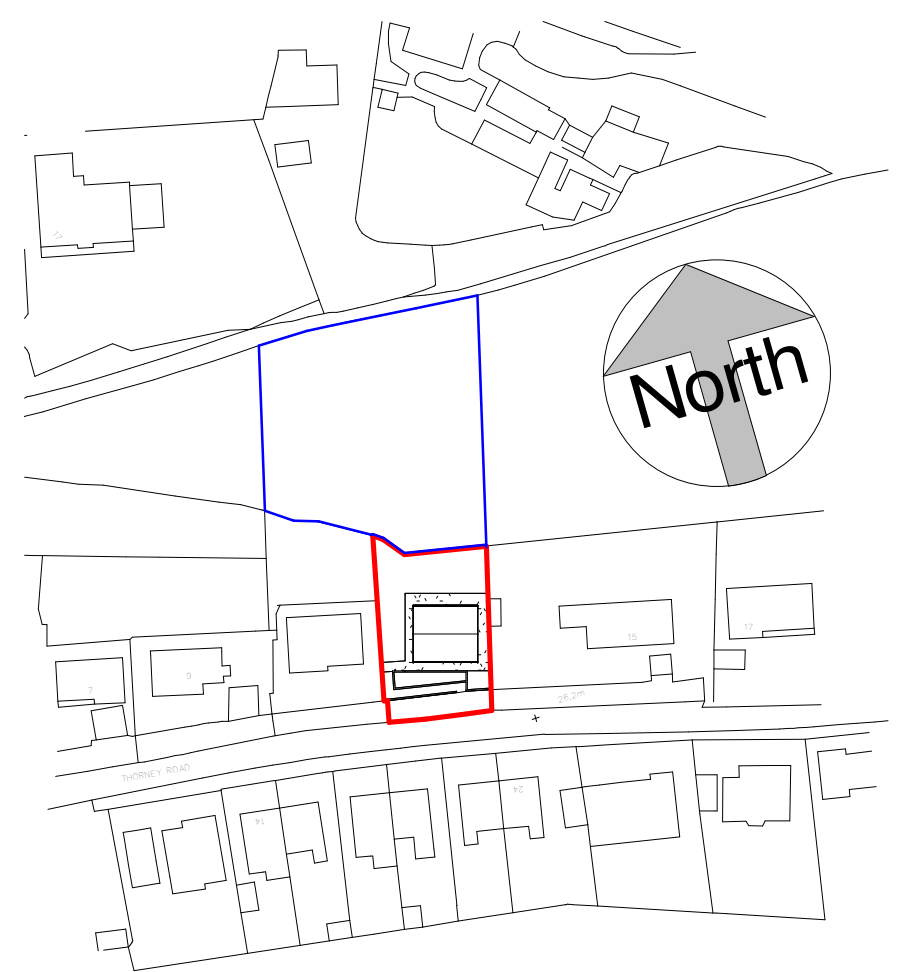

9 07 Location
1 : 1250

dp architecture
56 Walter Road Swansea SA1 5PY
tel: 01792 466554 mob: 0777 585 3754
e-mail david@dparchitecture.co.uk

Job			Description	
13 Thorney Road Baglan			Existing Plans and Elevations	
Scale	as shown	Approved	Figured dimensions must be taken, not estimated. All discrepancies in this contract must be reported immediately to the architect. All dimensions on site must be checked at dimensions on site.	
Date	Sept 21	Job No.		
Drawn By	dp	Dwg. No.		
			21 - 19	21 - 19/01