



Superseded

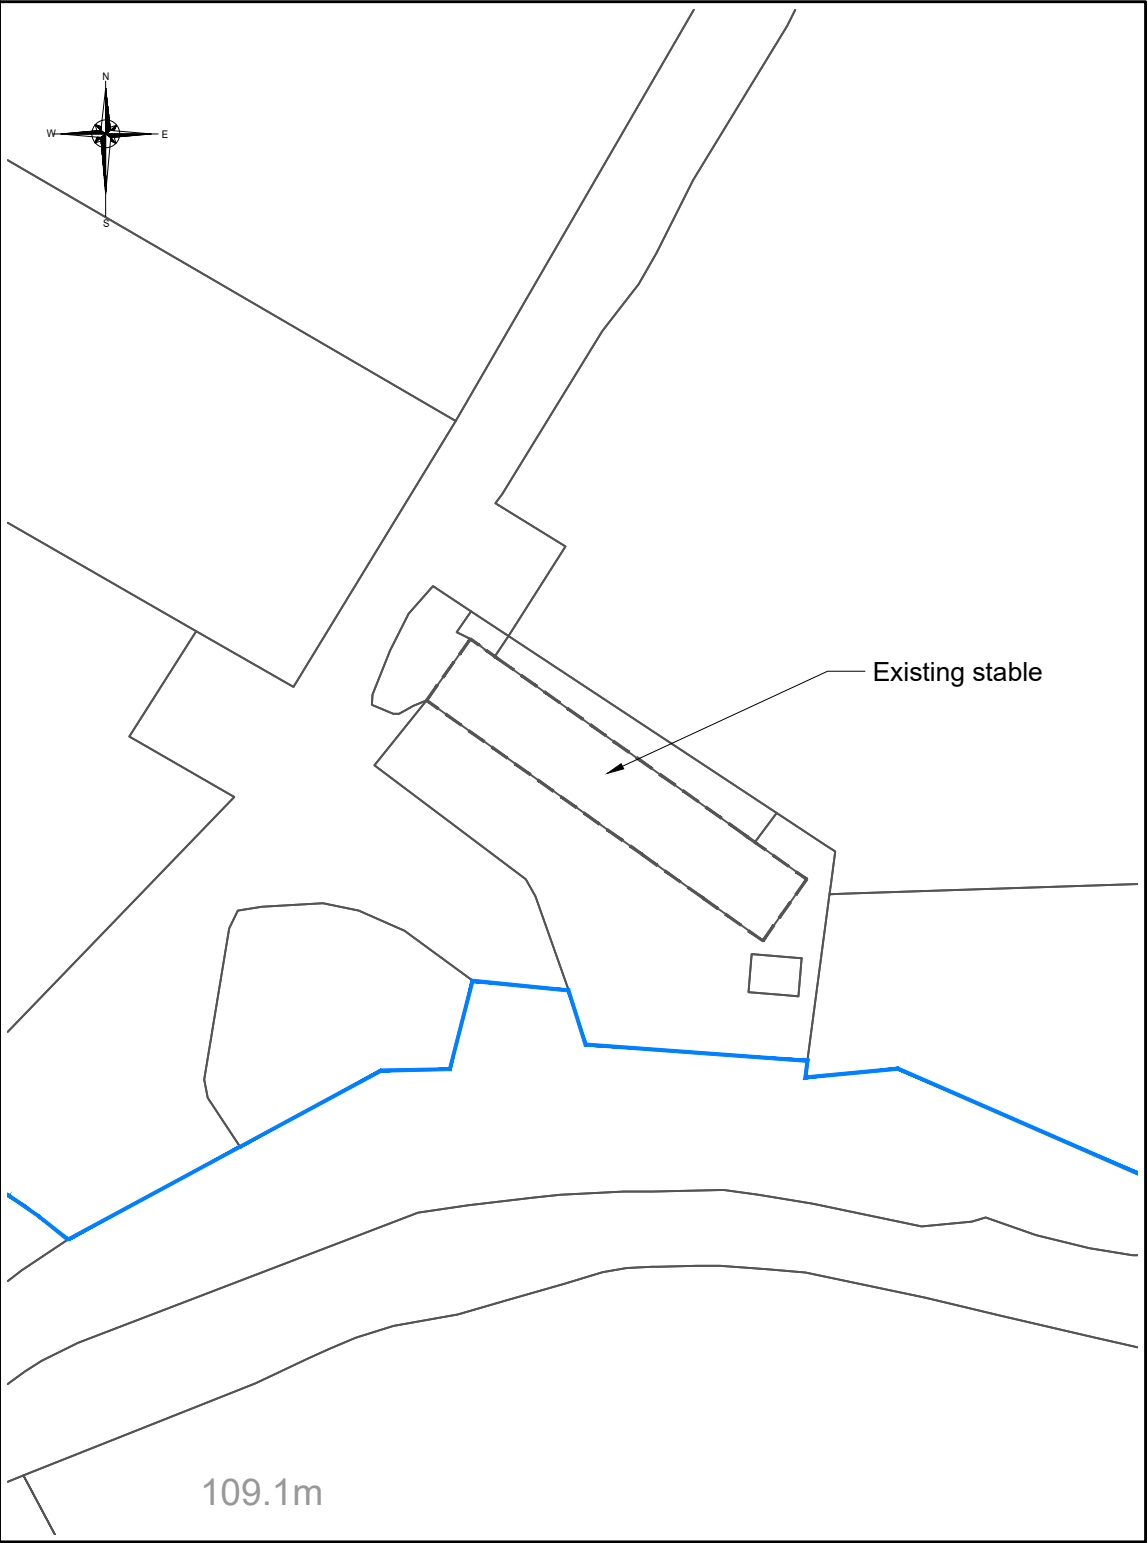

Block plan showing stable
Scale - 1:500



Block plan showing extent of works
Scale - 1:500

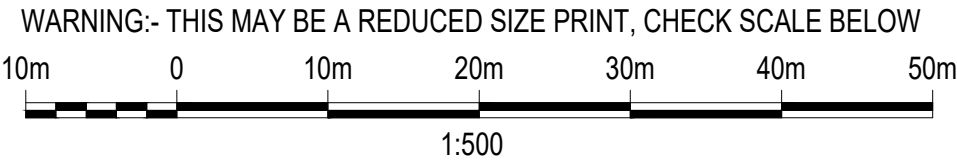

Notes :

All dimensions are to be site checked and confirmed prior to order and manufacture of components and prior to the commencement of works on site.

Material, workmanship & construction are to conform with current British Standards, Codes of Practice, Agreement Certificates & Manufacturers recommended specifications and are to fully comply with the Building Regulation, related approved documents and legislation.

All services are to be installed in accordance with statutory authority regulations and by-laws.

SAFETY :

All builder practices are to comply with :

- * The Health & Safety at Work Act (1974)
- * The Management of Health and Safety at Work (1999)
- * The Construction (Health & Safety Welfare) regs. (1996)
- * The Construction (Lifting Operations) regs. (1961)
- * The Construction (Head Protection) regs. (1989)
- * The Construction (Design & Management) regs. (2007)
- * COSHH regs
- * PUWER regs
- * PPE regs
- * Manual Handling regs

Go to www.hse.gov.uk for further information.

01	First issue	Mar'22
REV	DESCRIPTION	DATE
Client		
Mr. D. Lacey		
Title		
Location plan		
Scheme		
Proposed new bungalow replacing existing stables at Gwrhyd Road, Rhyd Y Fro, Pontardawe		
Scale (A3)	Drawing No.	Issue
As shown	DL-004	01