


Title : Existing Plan	
43 Neath Rd, Crynant Neath SA10 8SE	
Drawing No. 003	Scale 1:100

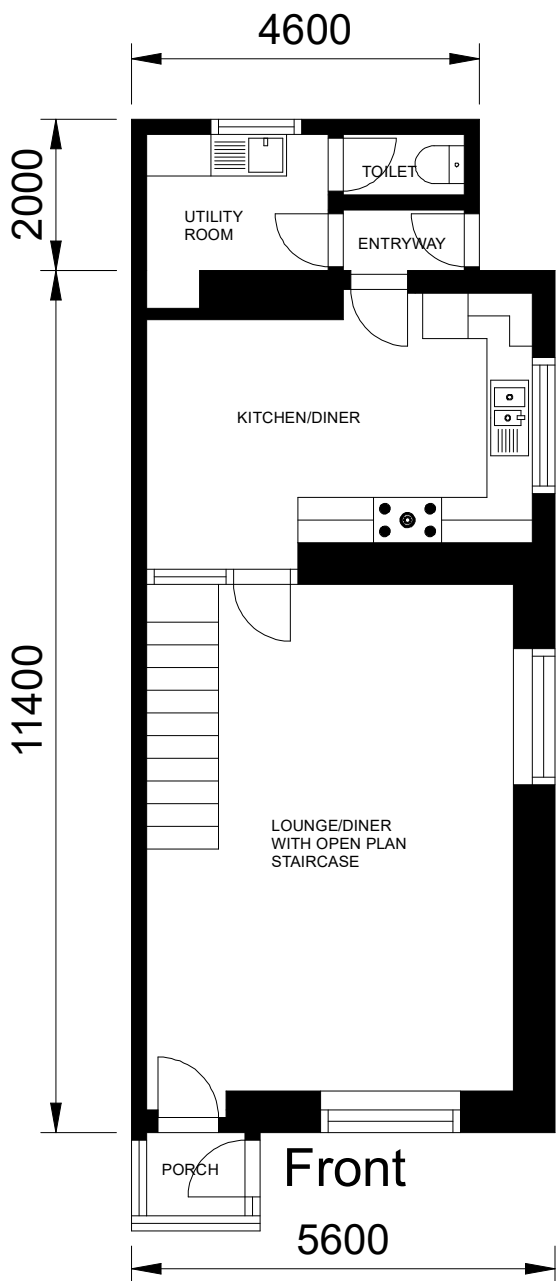

Plan