


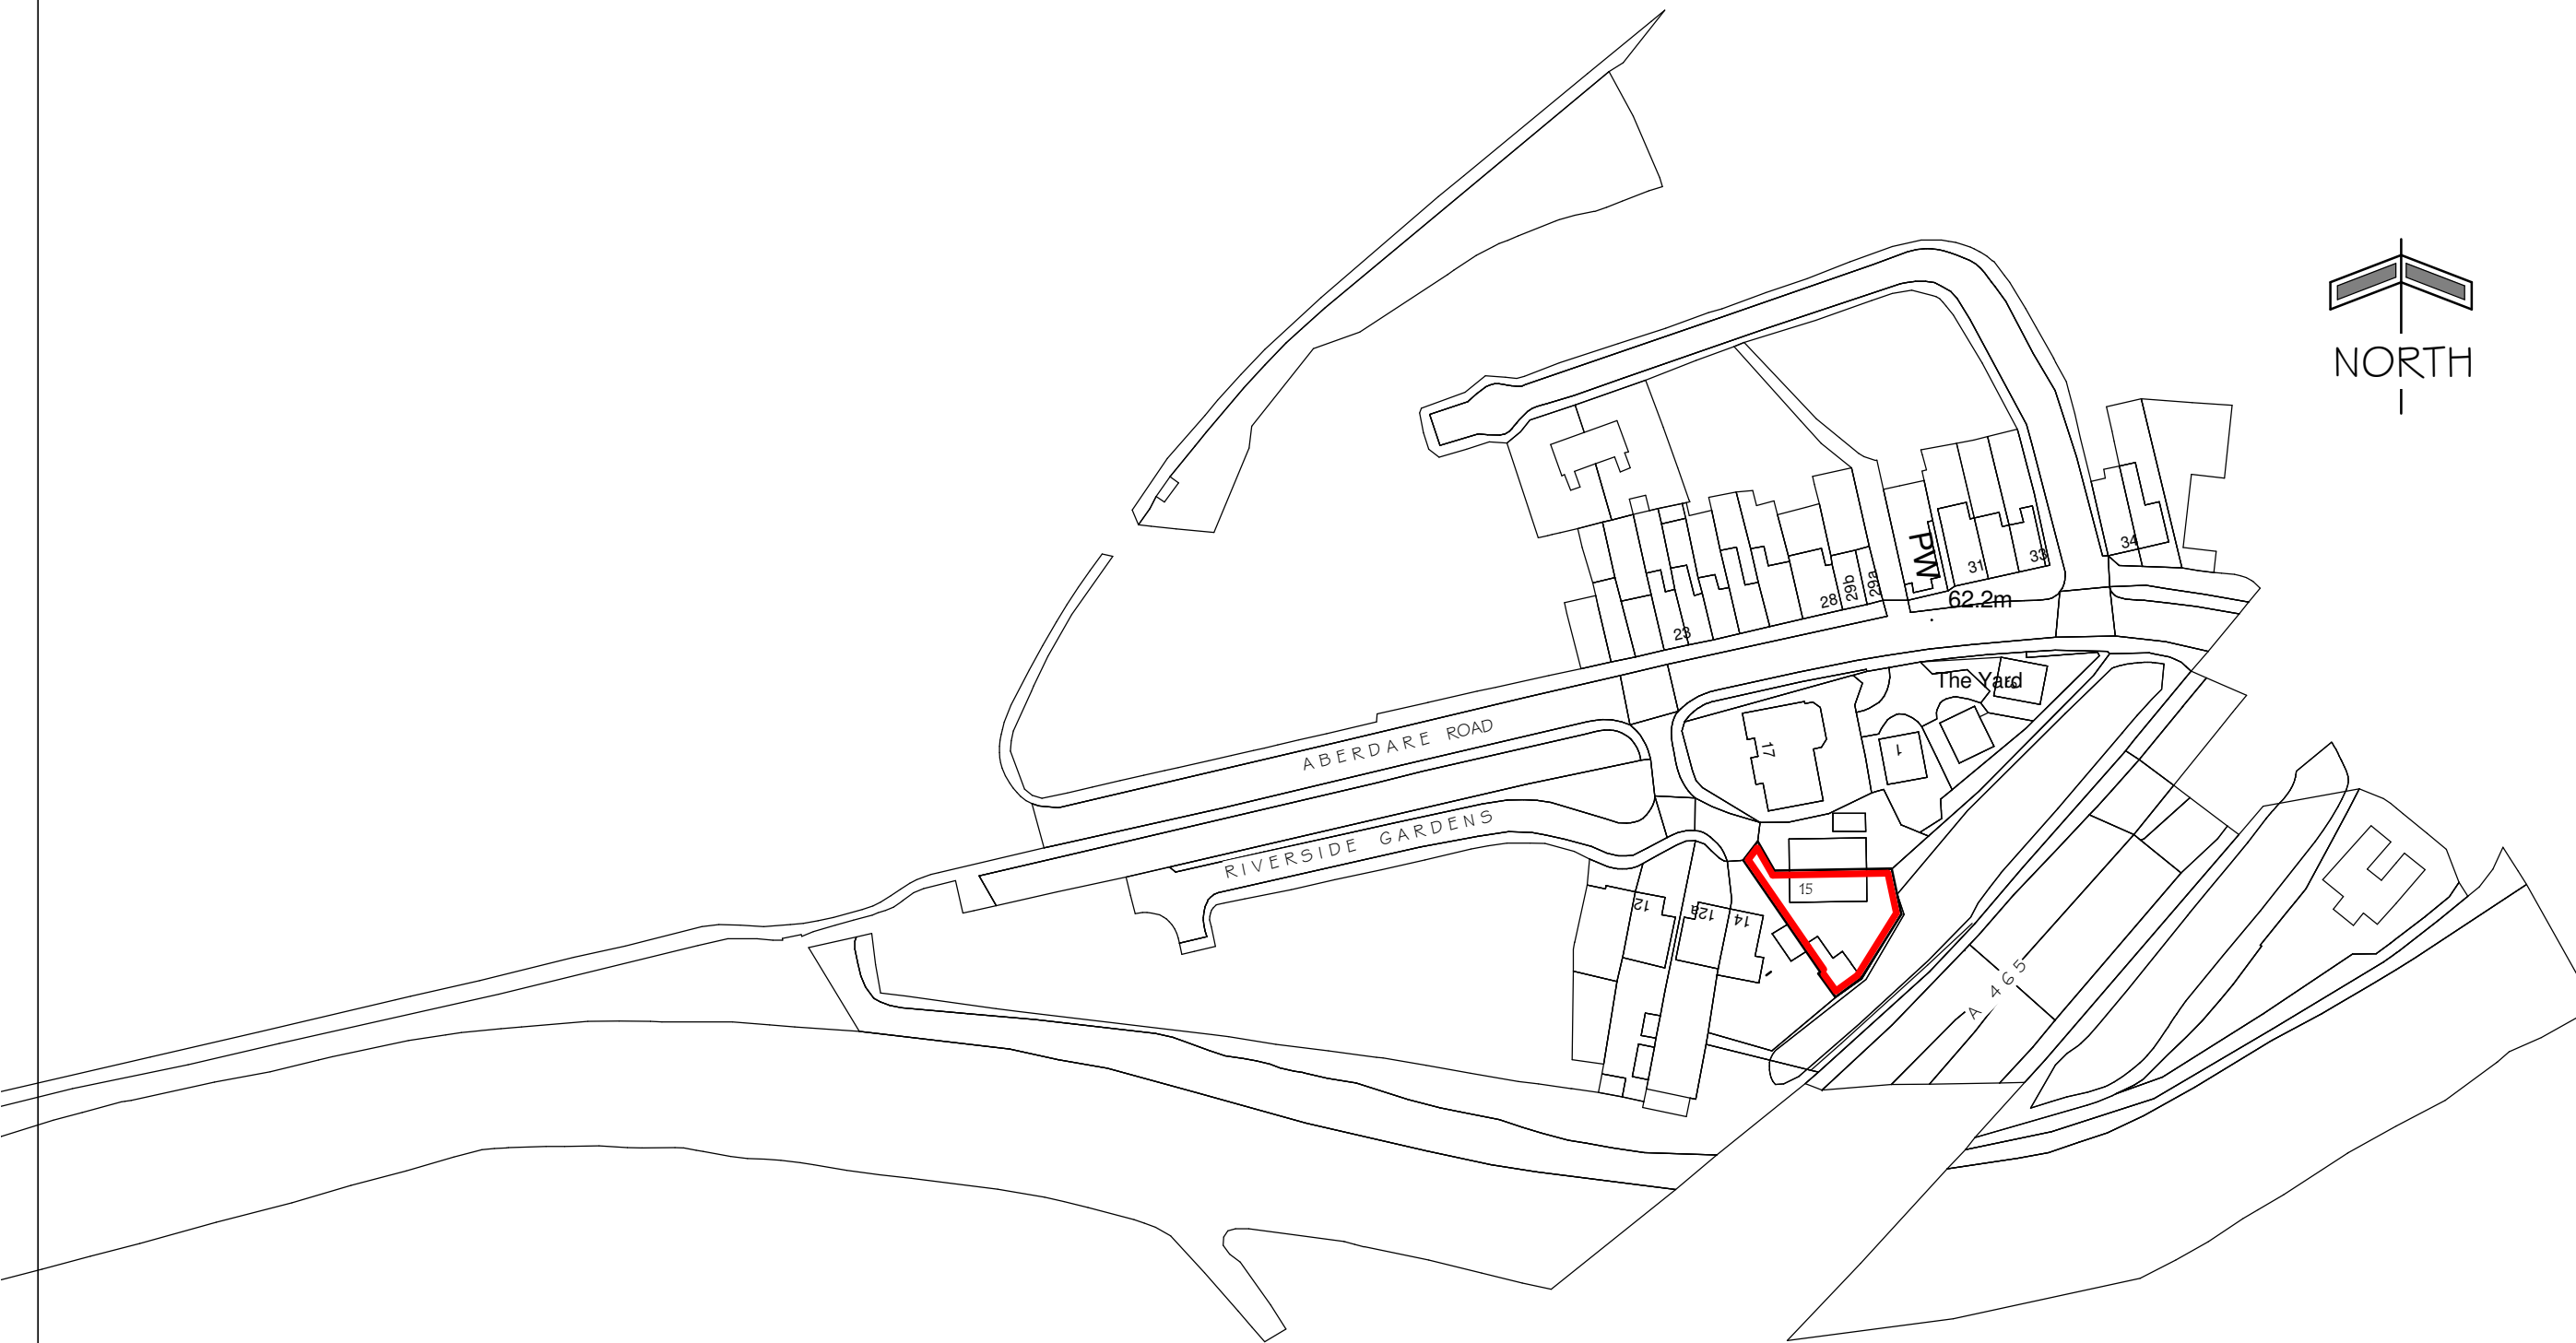

PROPOSED TWO STOREY SIDE / REAR
EXTENSION at 15 RIVERSIDE GARDENS,
GLYNNEATH. SA11 5LA

TITLE	LOCATION PLAN		Date 07.02.22	Drawing No 2109/1	REV
			Scale 1:1250		
			Drawn D.G.		