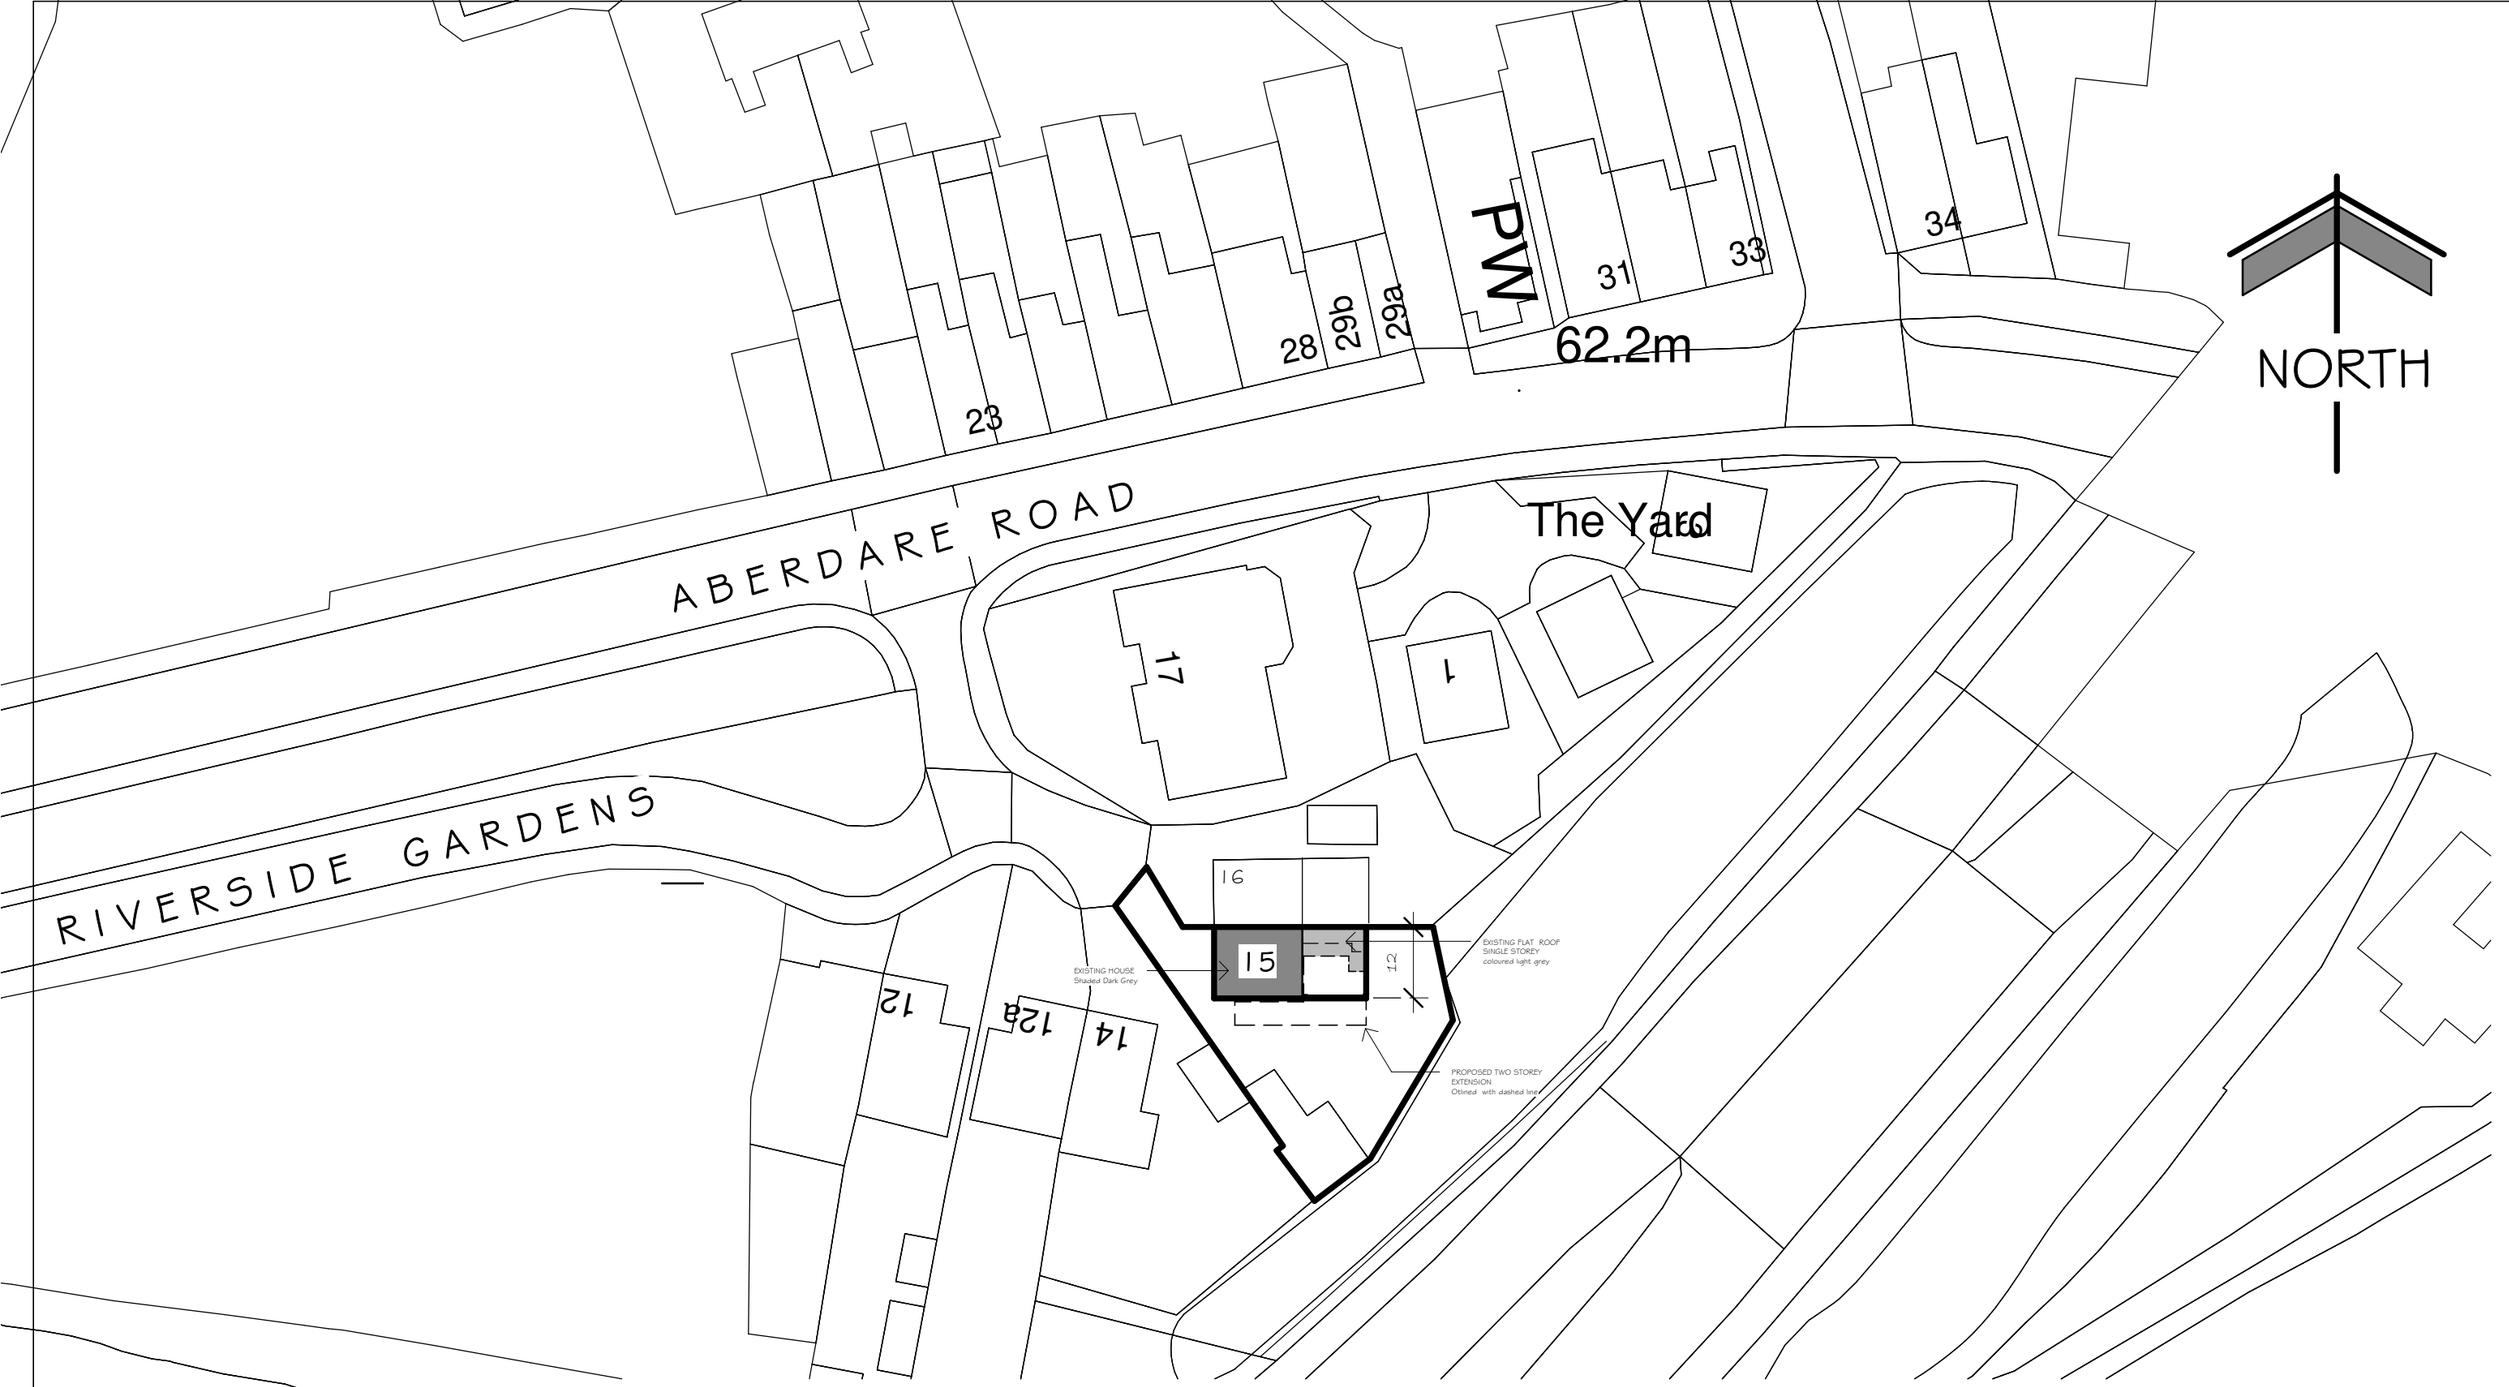


PROPOSED TWO STOREY SIDE / REAR EXTENSION at 15 RIVERSIDE GARDENS, GLYNNEATH SA11 5LA

BLOCK PLAN

Date 08 02 22 Scale 1:500 Drawn DG	Drawing No 2109/2	REV