
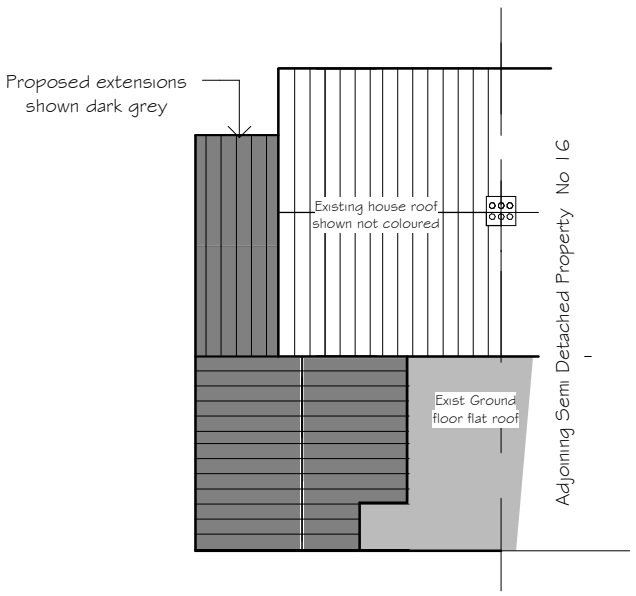


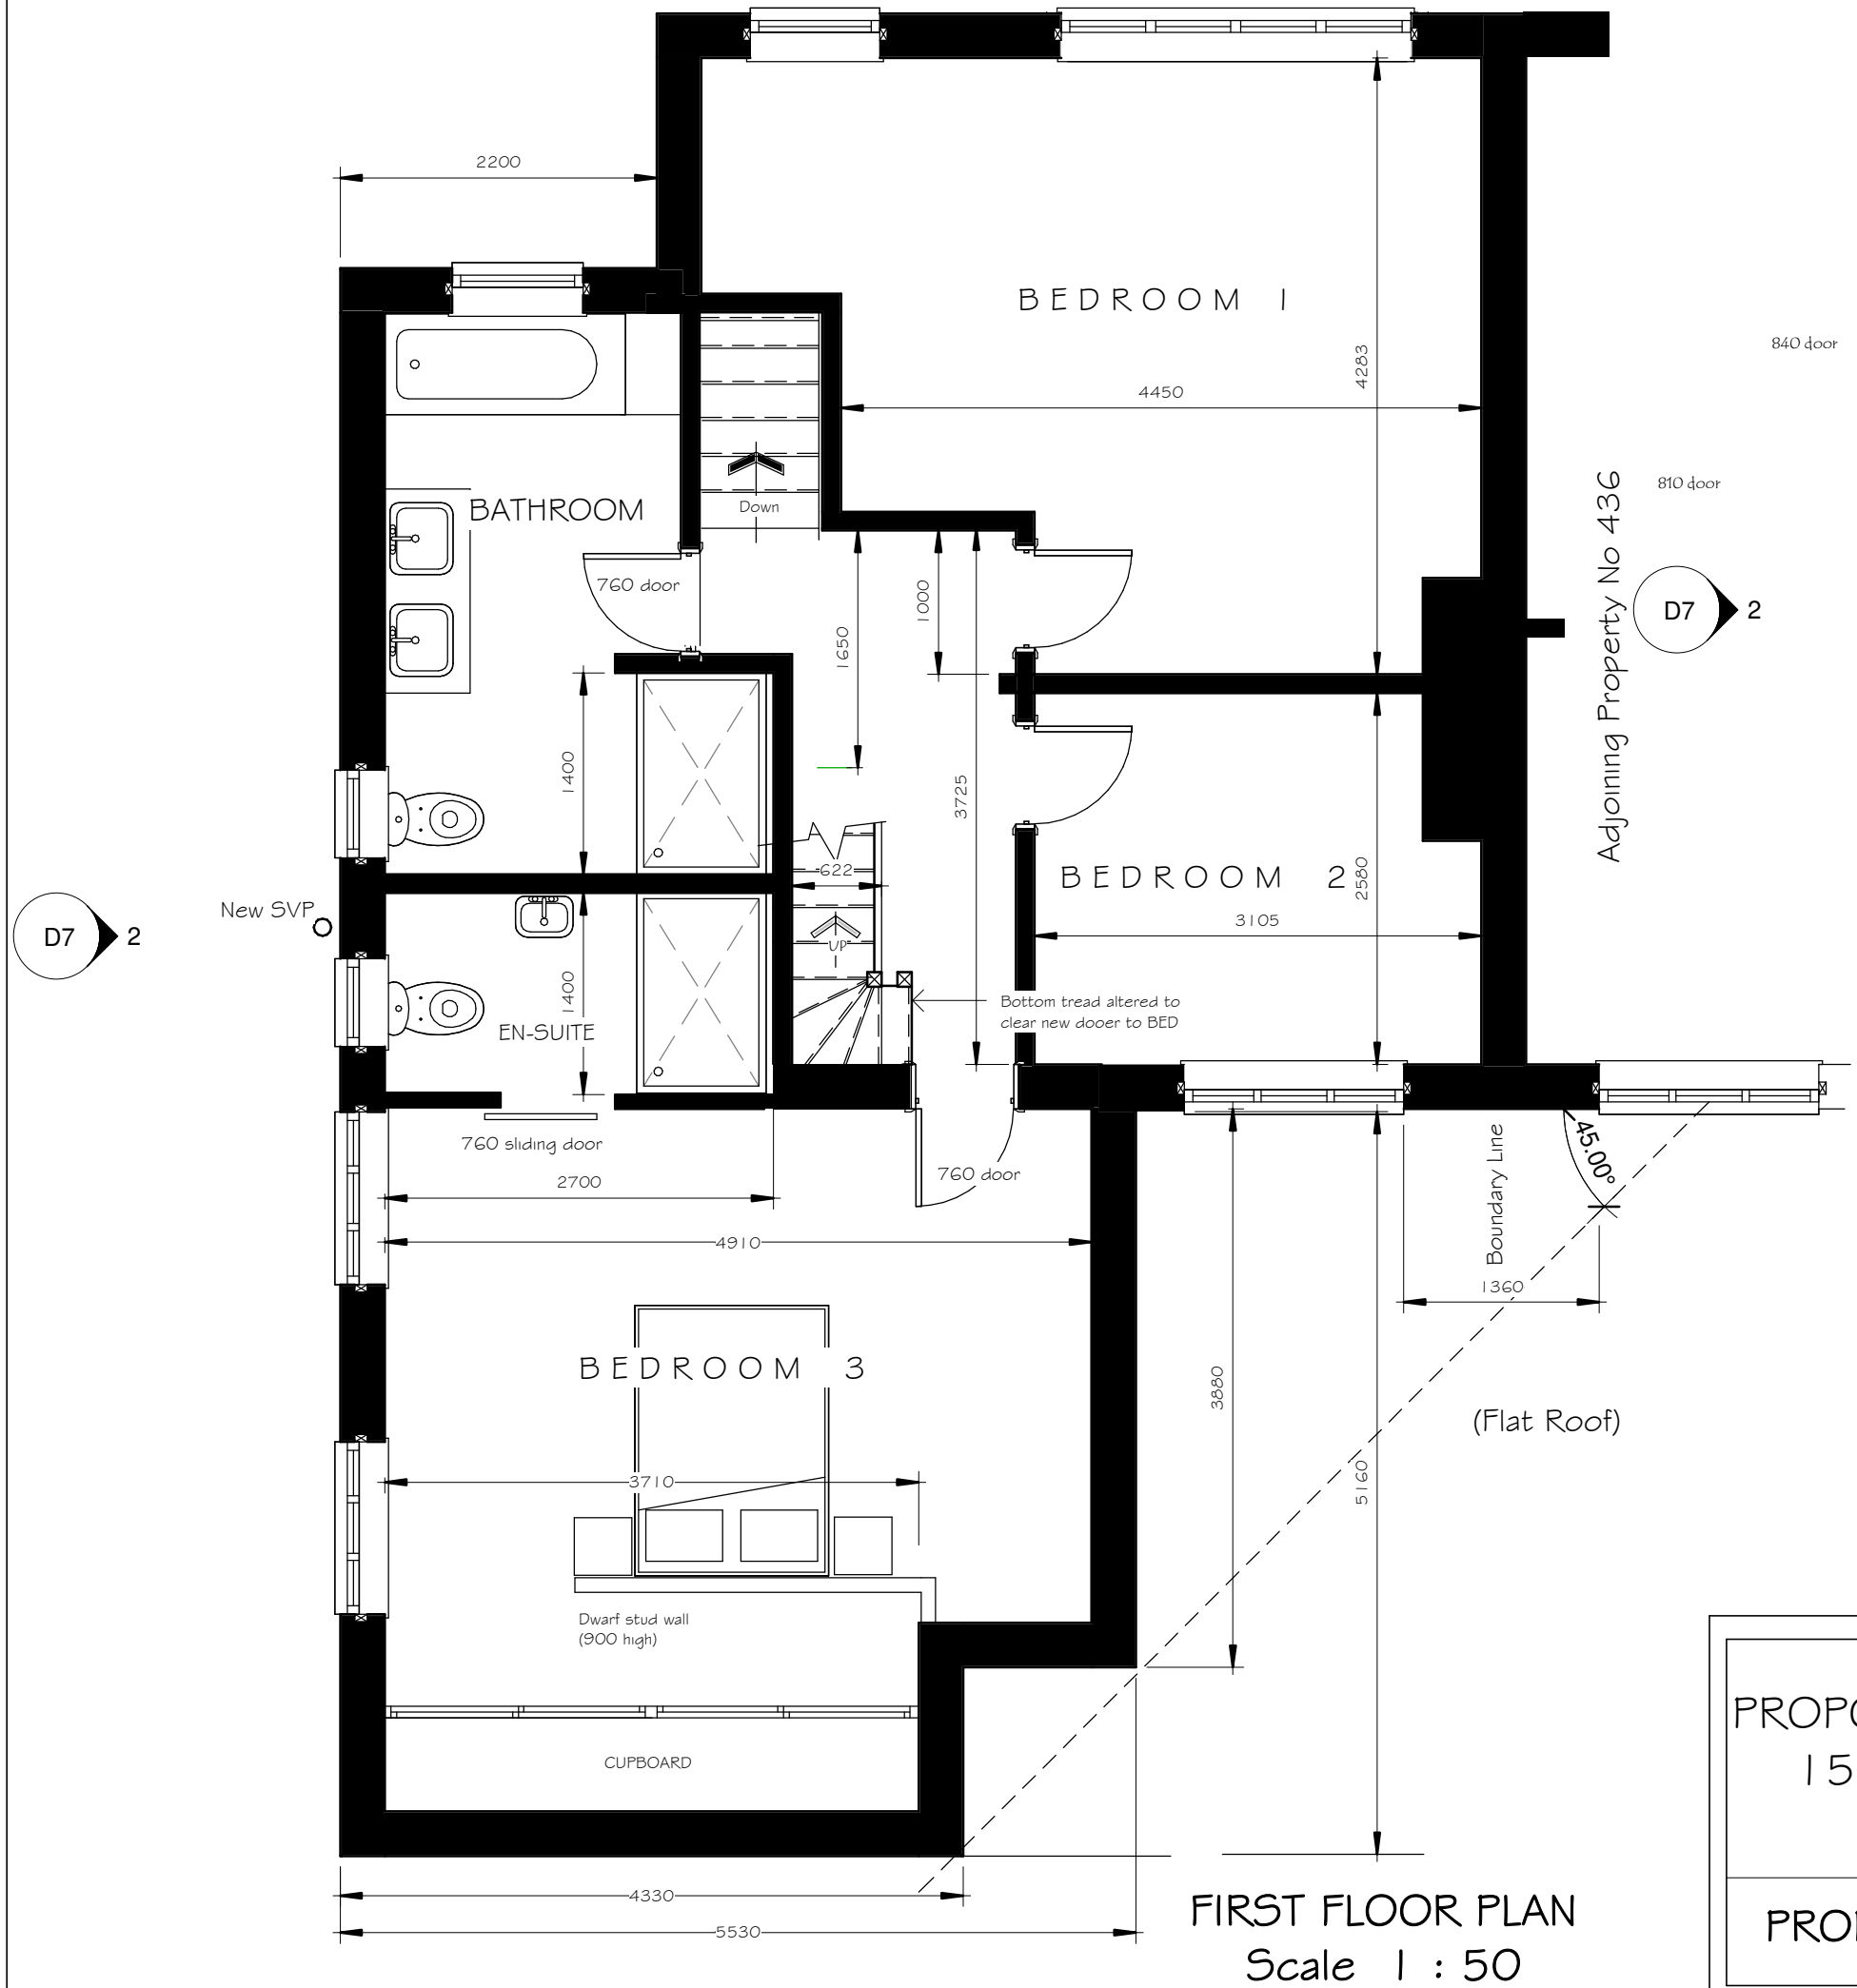

PROPOSED TWO STOREY REAR/SIDE EXTENSION at 15 RIVERSIDE GARDENS, GLYNNEATH SA11 5LA			
PROPOSED FIRST FLOOR	Date 08.02.22	Drawing No 2109/7	REV .
	Scale 1:50		
	Drawn DG		