



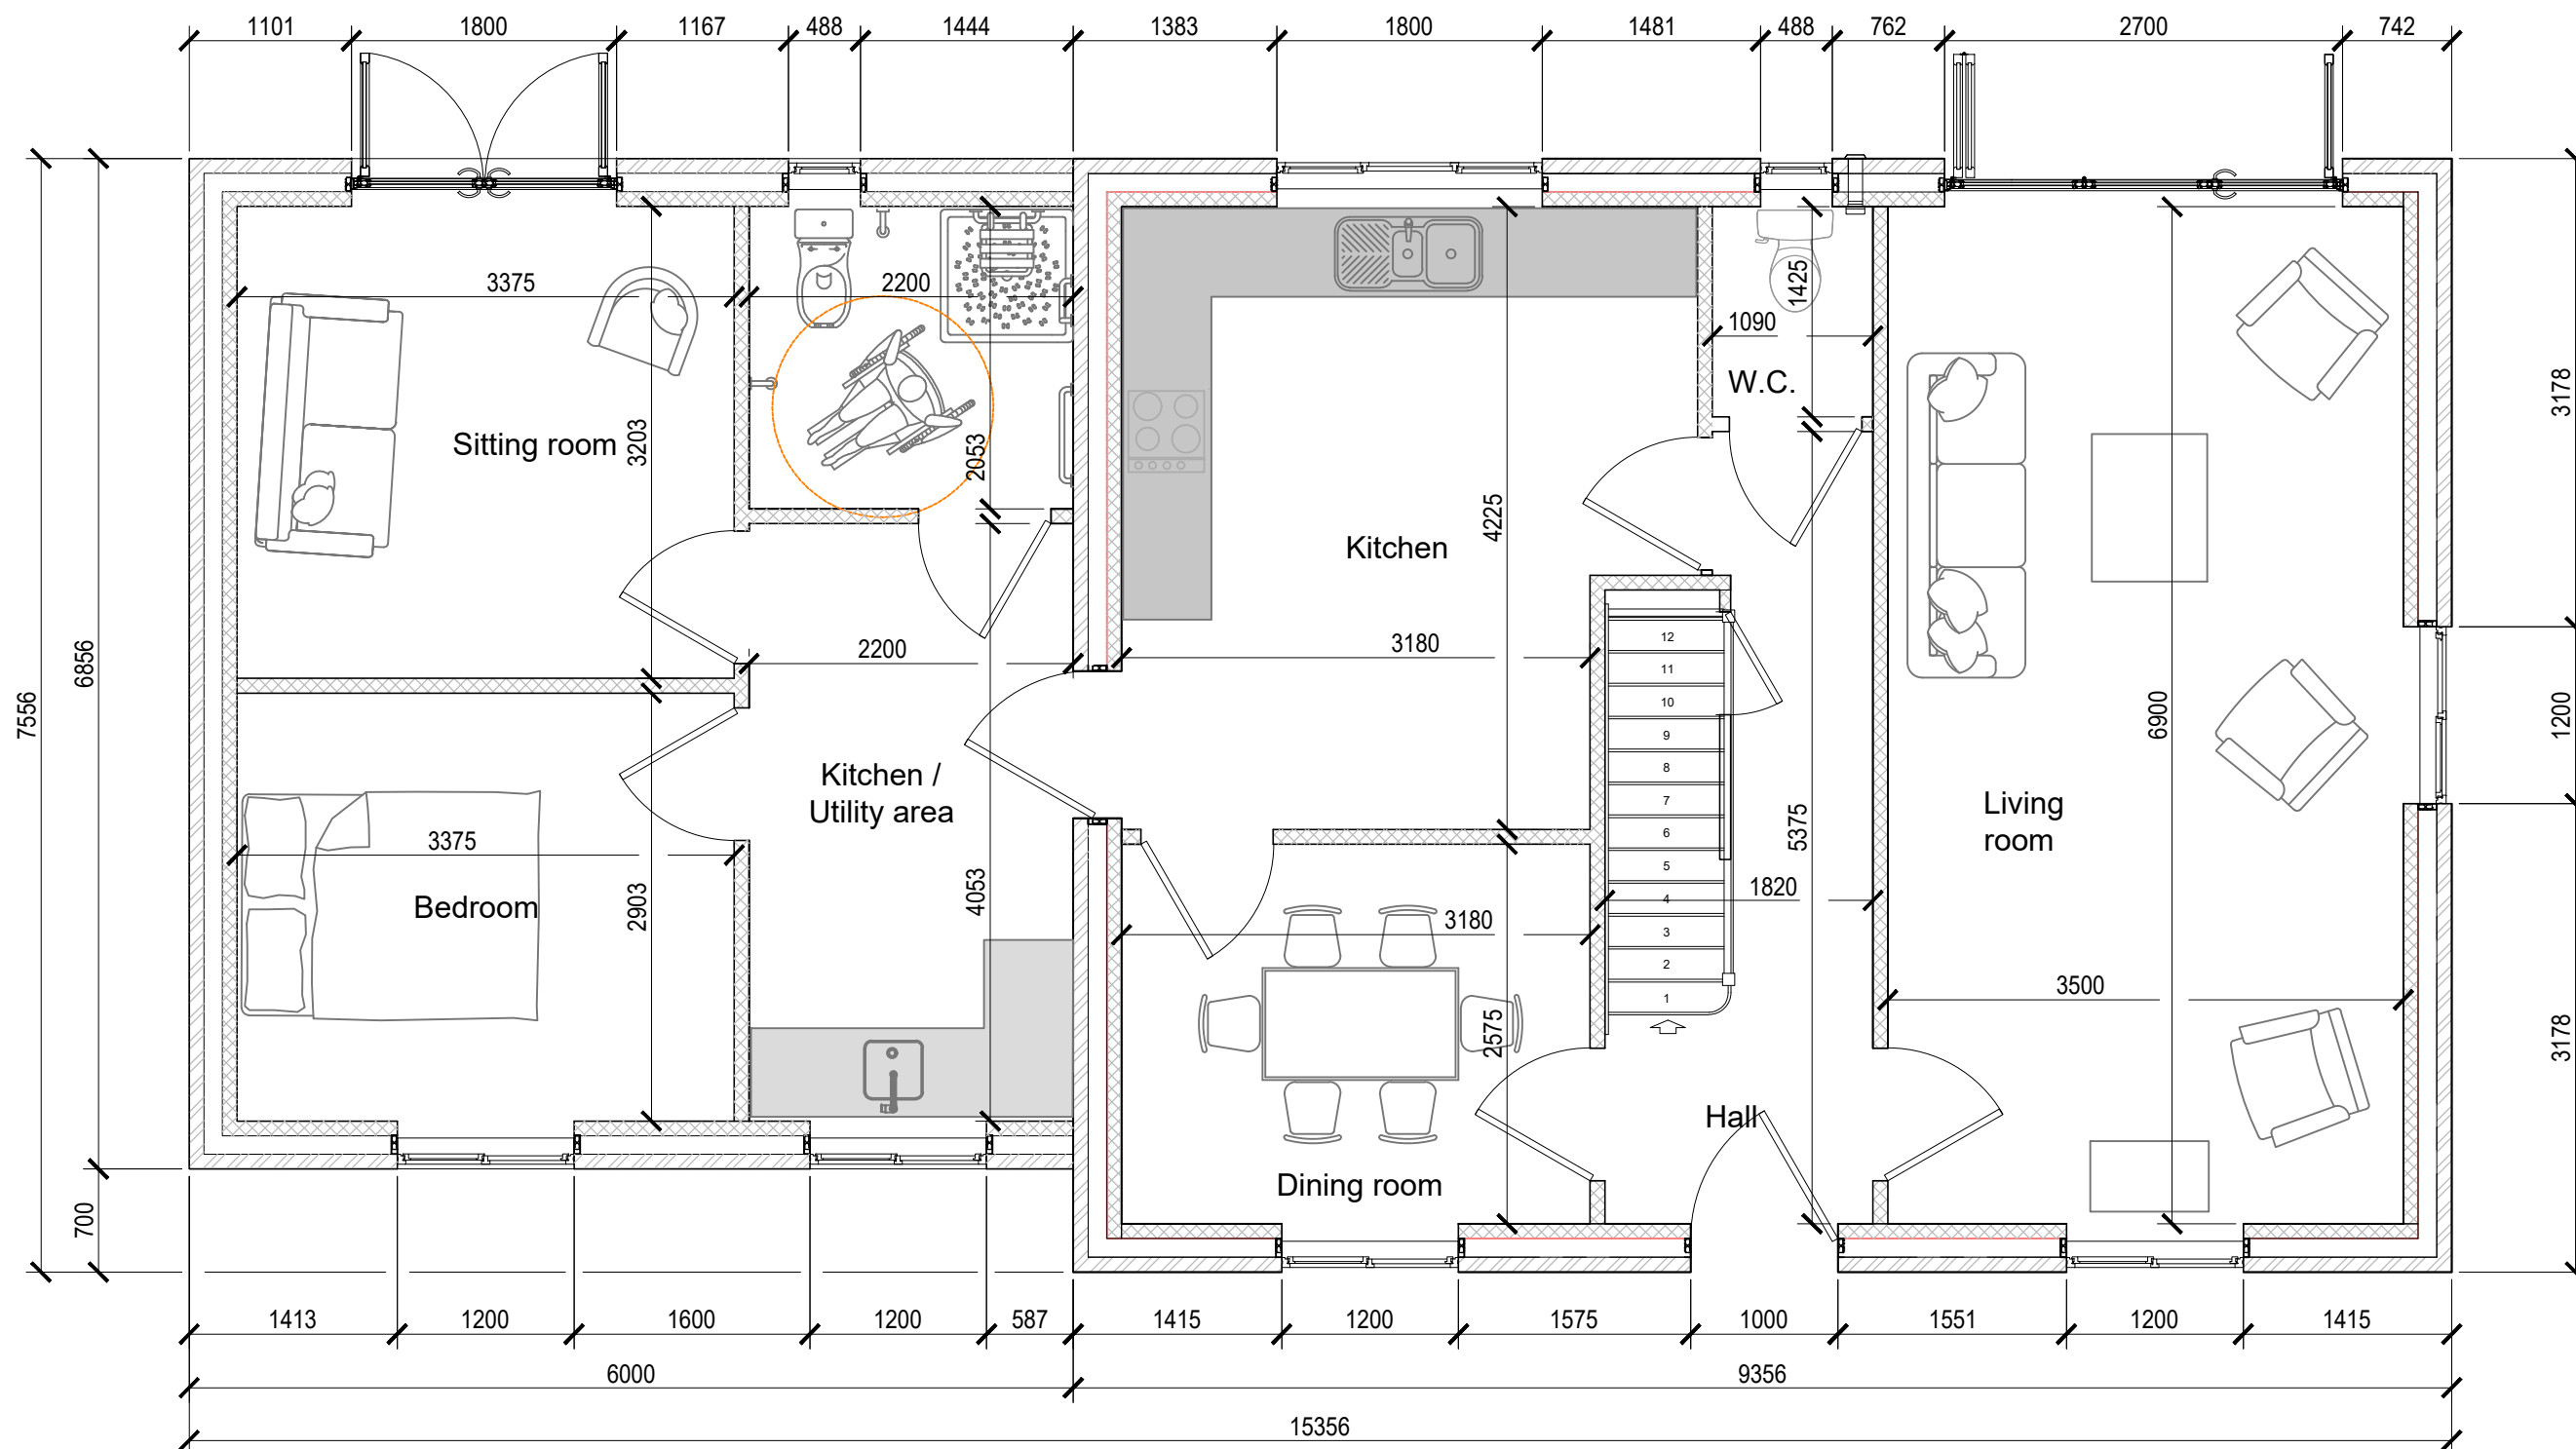

Note :
Structural engineer to design and calc all structural beams and to ascertain the need for any additional supports prior to any works starting.
Structural engineer to also design and calculate all foundation details

Proposed ground floor layout
Scale - 1:50

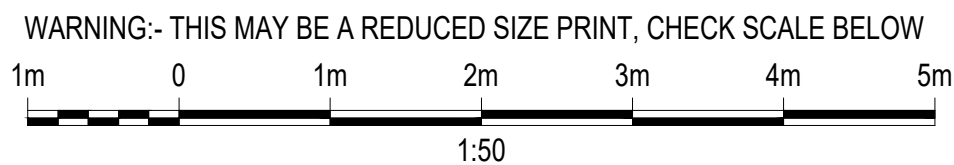

01	First Issue	May'21
REV	DESCRIPTION	DATE
Client Mrs. A. White		
Title Proposed ground floor layout		
Scheme Proposed new build detached property on land at Torygraig Farm, Tyllwyd Road, Bryncoch, SA10 7DX		
Scale (A3) As shown	Drawing No. AP-002	Issue 01