



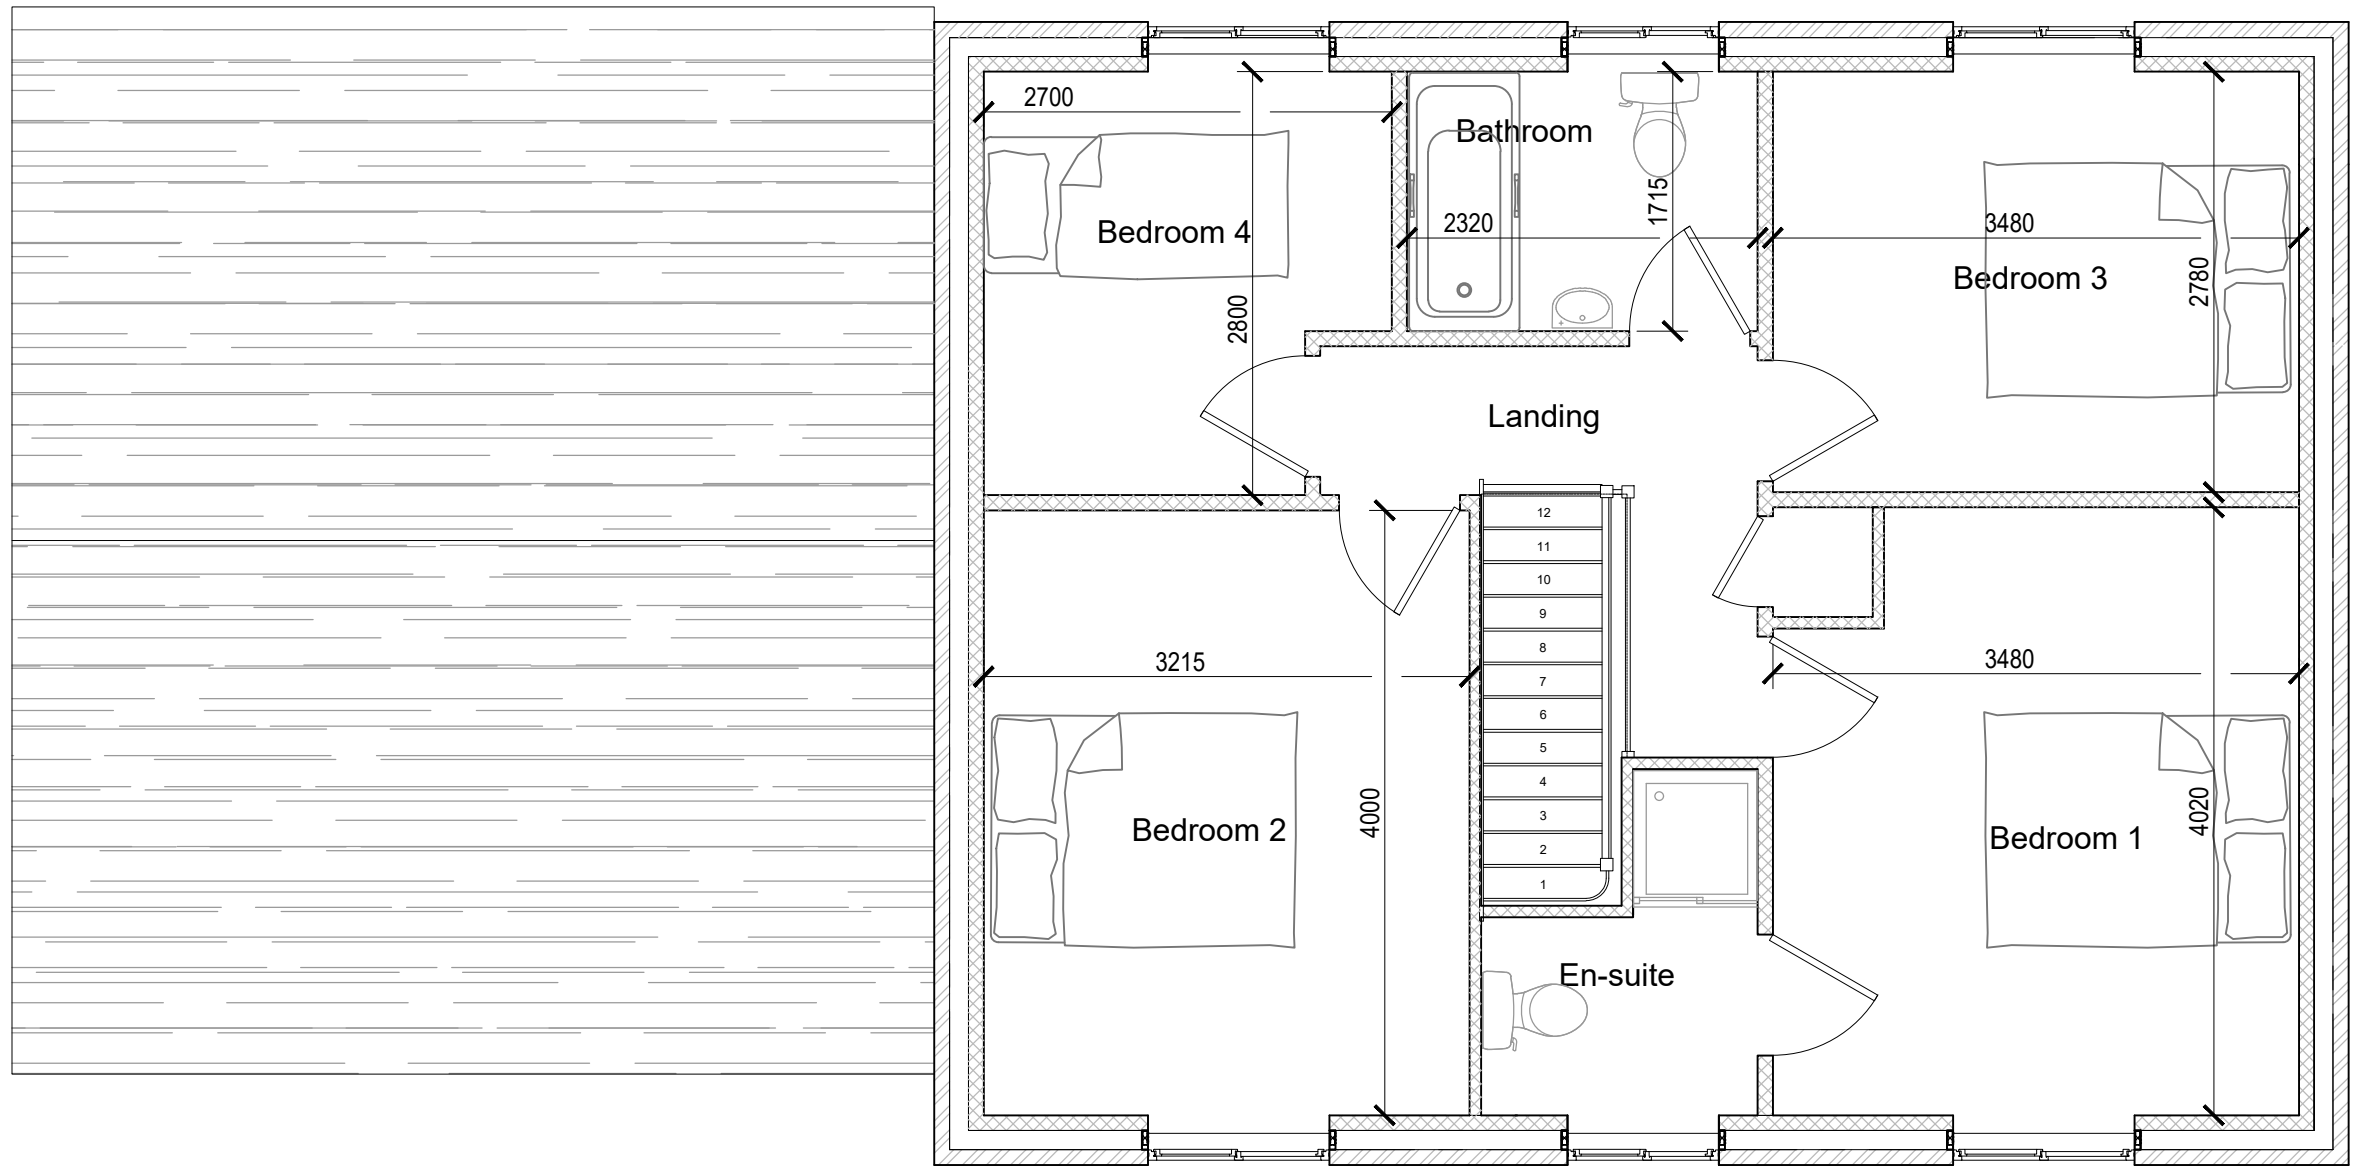

Proposed first floor layout
Scale - 1:50

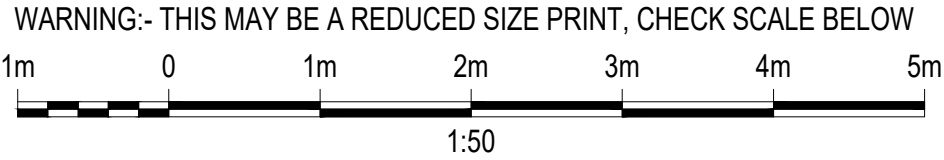

01	First Issue	May'21
REV	DESCRIPTION	DATE
Client		
Mrs. A. White		
Title		
Proposed first floor layout		
Scheme		
Proposed new build detached property on land at Torygraig Farm, Tyllwyd Road, Bryncoch, SA10 7DX		
Scale (A3)	Drawing No.	Issue
As shown	AP-003	01