

Superseded

Scale (A3)	As shown	Drawing No.	AP-004	Issue	01
------------	----------	-------------	--------	-------	----

Proposed new build detached
property on land at
Torygraig Farm, Tyllywd Road,
Bryncoch, SA10 7DX

Proposed location plan

Mrs. A. White

01	First issue	May'21
REV	DESCRIPTION	DATE

Notes :

all dimensions are to be site checked and confirmed prior to order and manufacture of components and prior to the commencement of works on site.

Material, workmanship & construction are to conform with current British Standards, Codes of Practice, Agreements, Certificates & Manufacturers recommendations. Specifications are to fully comply with the Building Regulations, related approved documents and legislation.

All services are to be installed in accordance with statutory authority regulations and By-laws.


statutory authority regulations and by-laws

All builder practices are to comply with :

- * The Health & Safety at Work Act (19/4)
- * The Management of Health and Safety at Work (1989)
- * The Construction (Health & Safety Welfare) regs. (1996)
- * The Construction (Lifting Operations) regs. (1961)
- * The Construction (Head Protection) regs. (1989)
- * The Construction (Design & Management) regs. (2007)

- * COSH regs
- * PUWER regs
- * PPE regs
- * Manual Handling regs

Go to www.hse.gov.uk for further information.

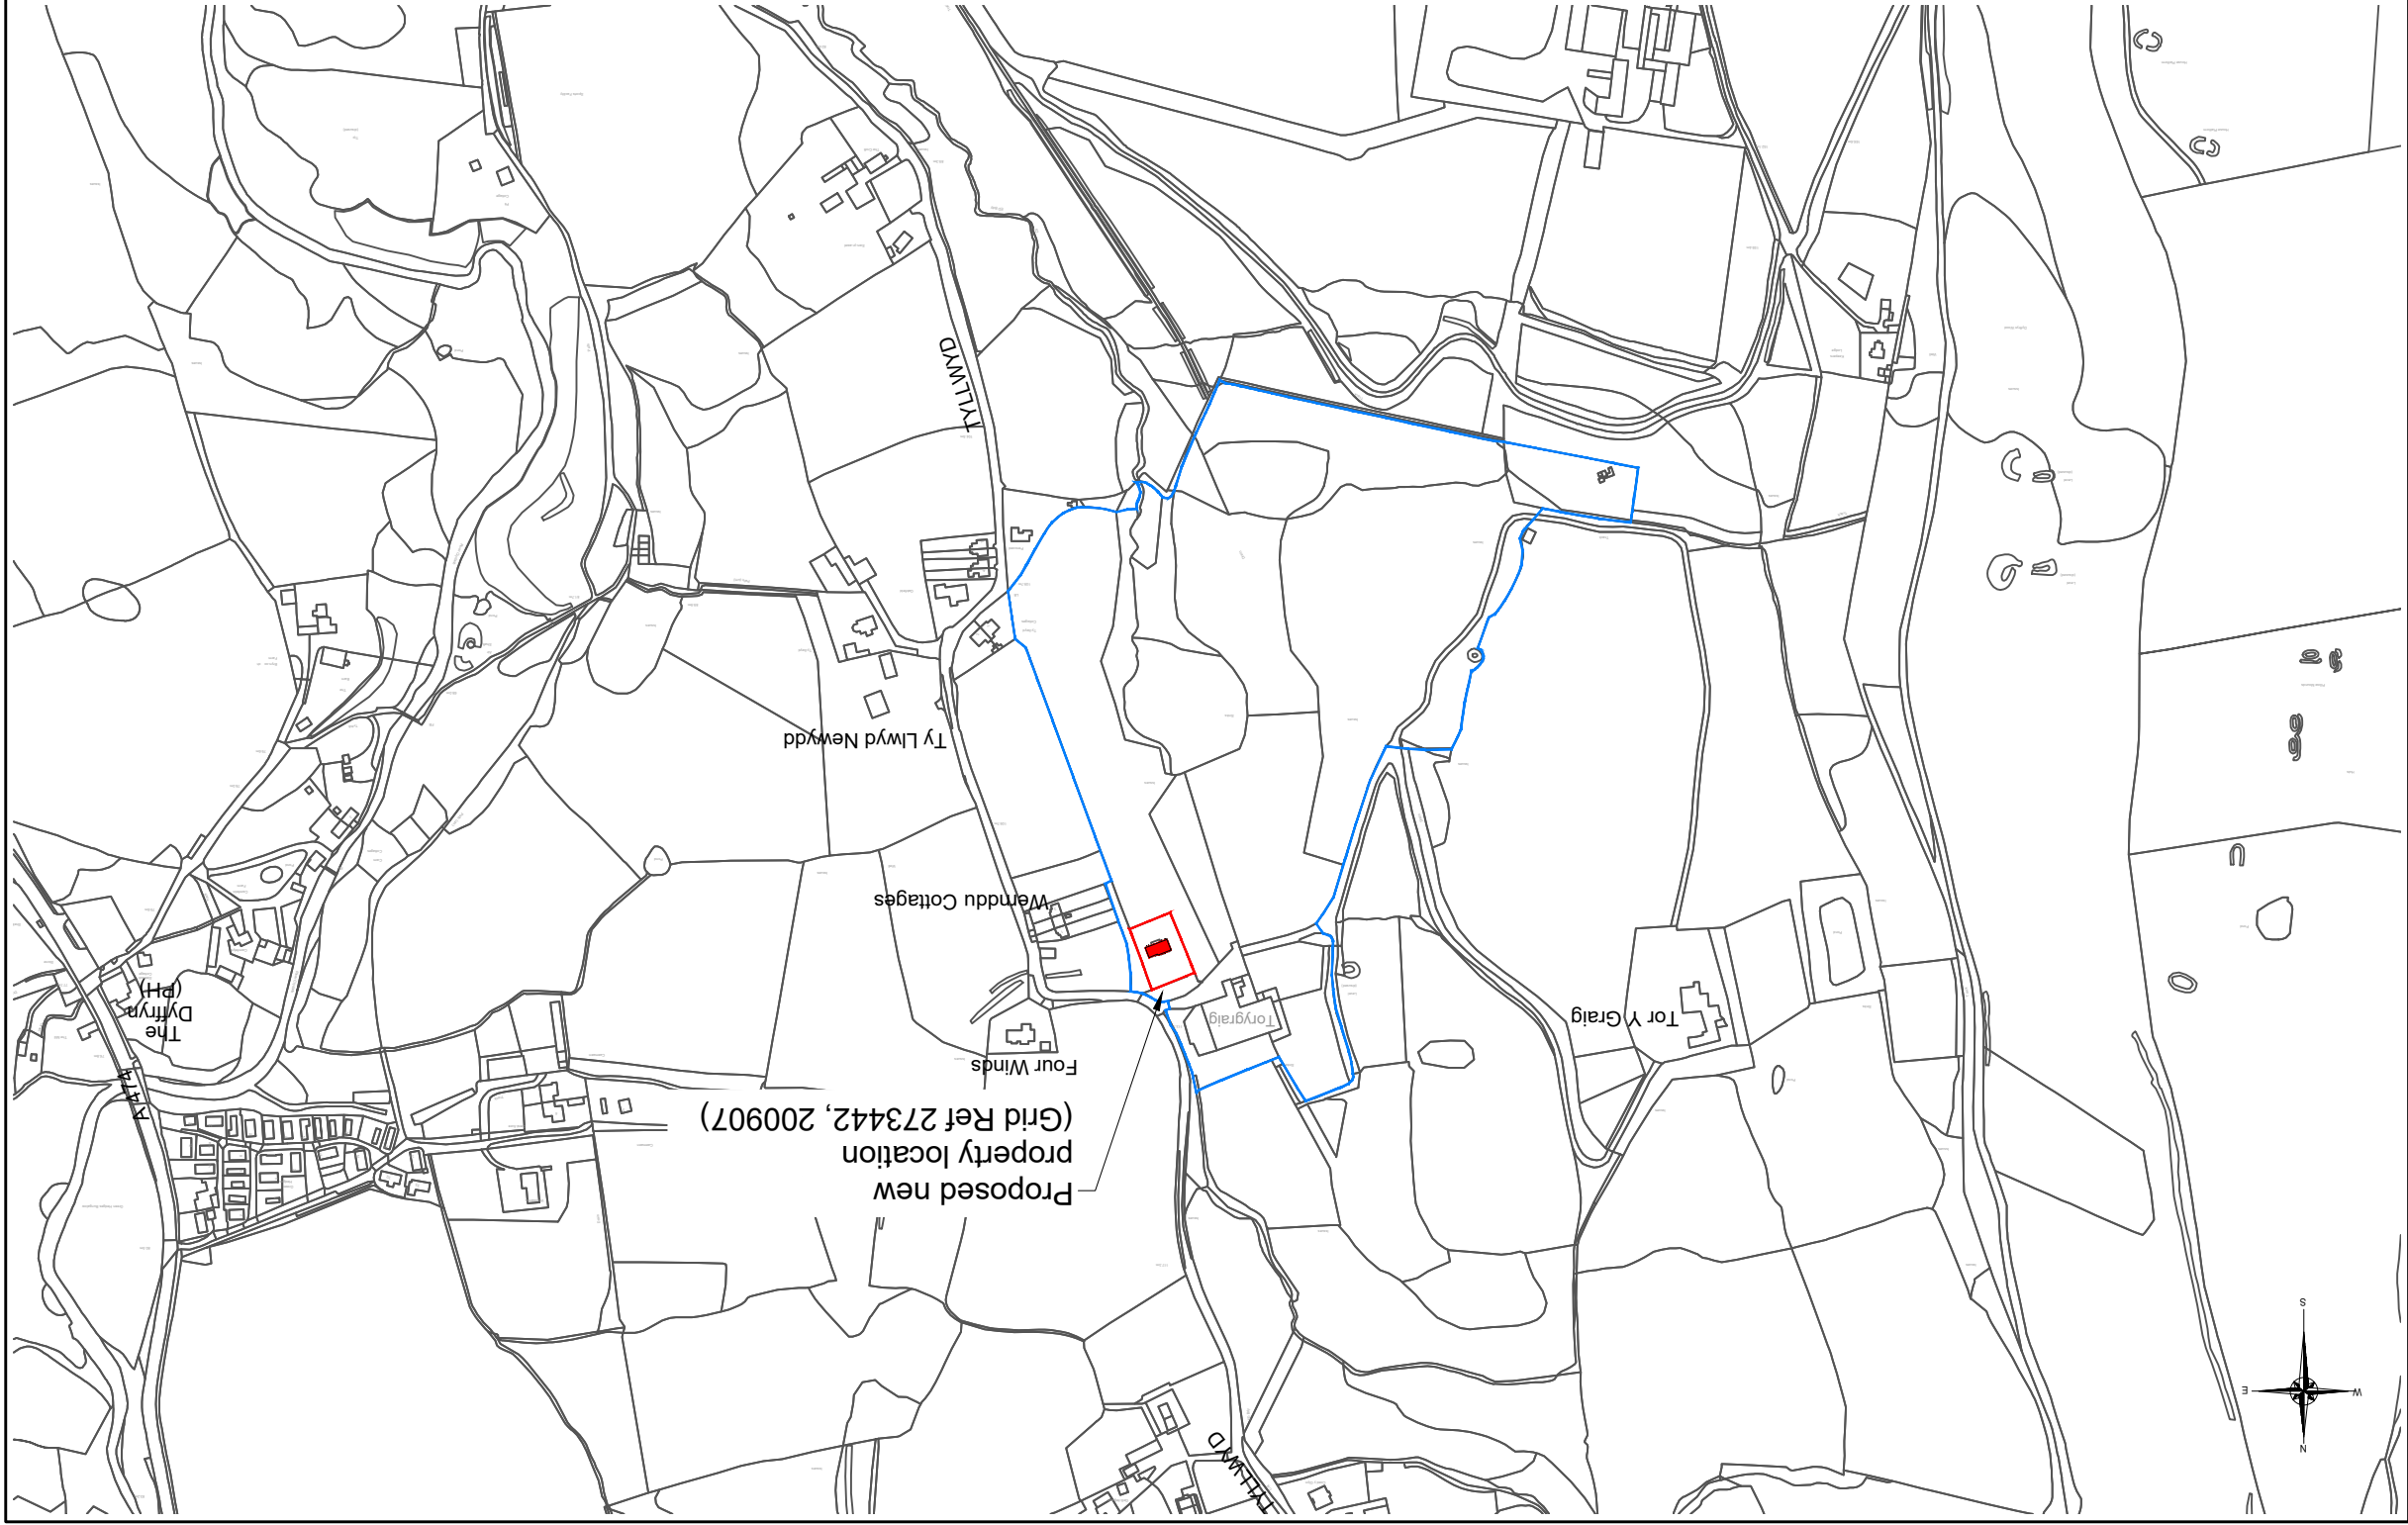

-Proposed new
property location
(Grid Ref 273442)

~~Vernddu Cottages~~

Ty Llwyd Newydd

TYLLWYD

Location plan
Scale - 1:5000

Scale - 1:5000

WARNING:- THIS MAY BE A REDUCED SIZE PRINT, CHECK SCALE BELOW

1:5000

