


Superseded

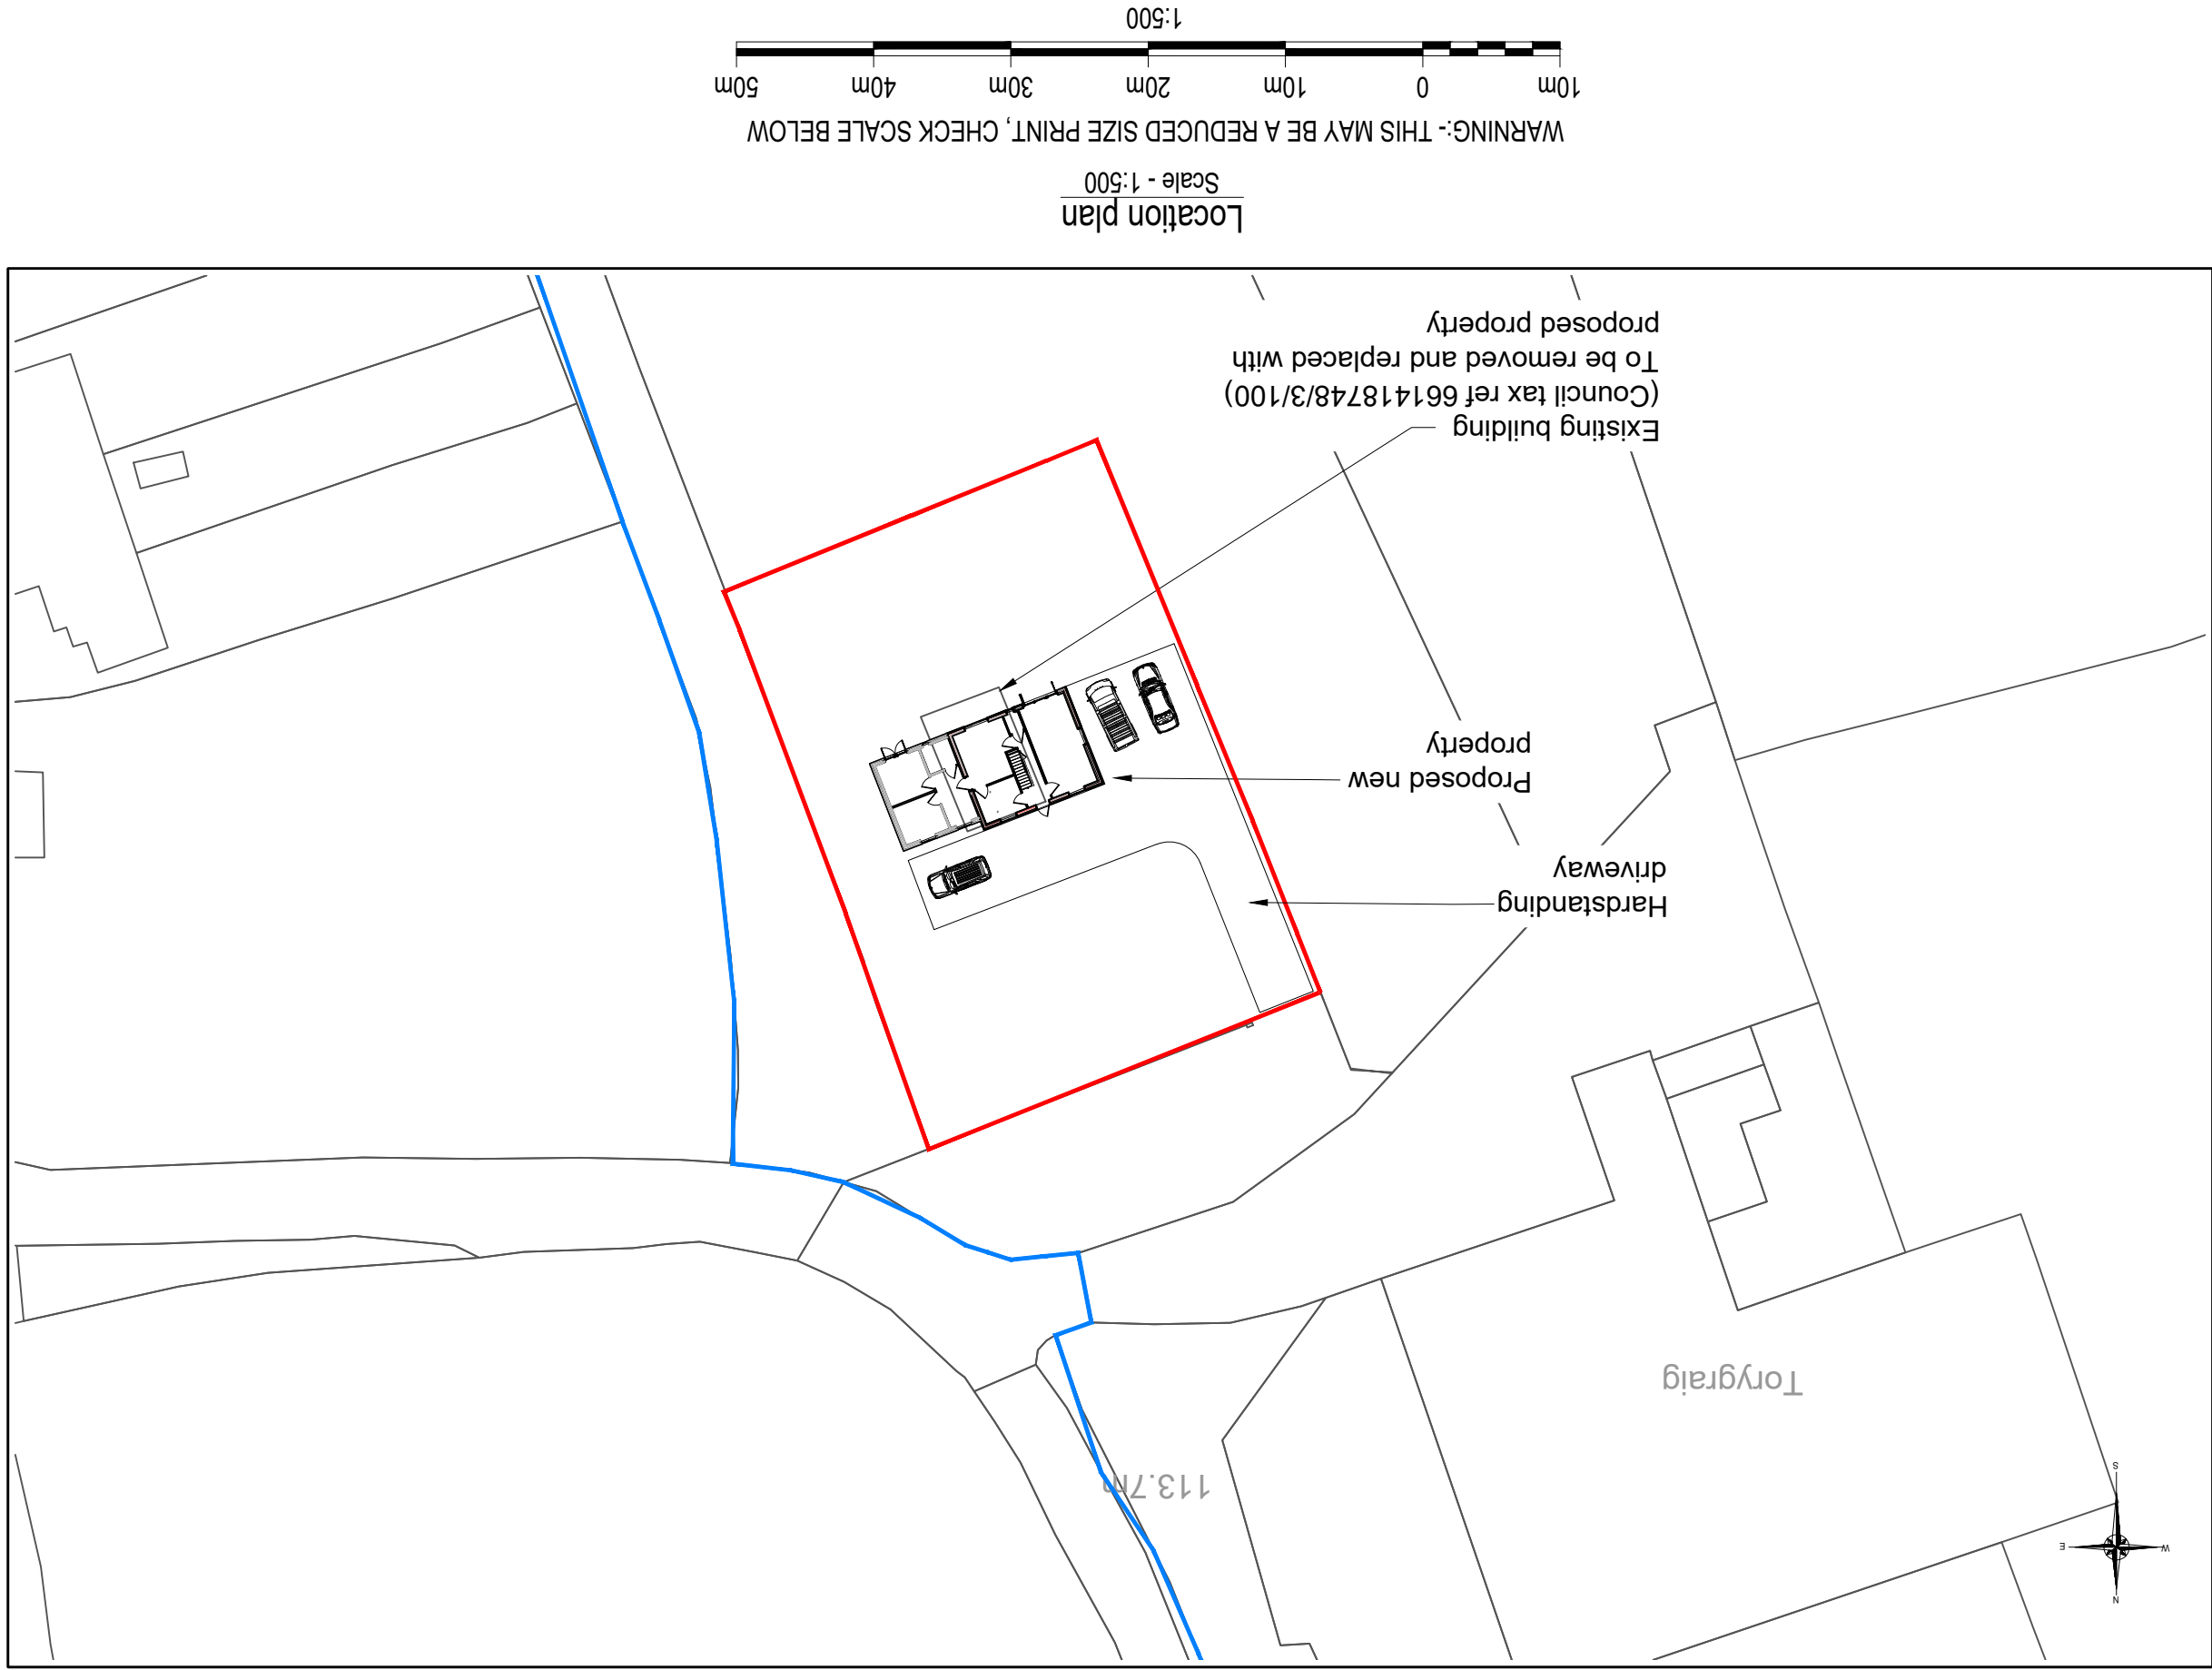

Scale (A3)	As shown	Drawing No.	AP-005	Issue	01
------------	----------	-------------	--------	-------	----

Proposed new build detached
property on land at
Torygraig Farm, Tyllywyd Road,
Bryncloch, SA10 7DX

Proposed block plan

Mrs. A. White

01	First issue	May'21
REV	DESCRIPTION	DATE

All dimensions are to be site checked and confirmed prior to the commencement of works on site.
 Material, workmanship & construction are to conform with current British Standards, Codes of Practice, Agreement Certificates & Manufacturers recommended specifications and are to fully comply with the Building Regulations, related approved documents and legislation.
 All services are to be installed in accordance with statutory authority regulations and by-laws.
SAFETY :
 All builder practices are to comply with :
 • The Health & Safety at Work Act (1974)
 • The Management of Health and Safety at Work (1999)
 • The Construction (Health & Safety Welfare) regs. (1996)
 • The Construction (Lifting Operations) regs. (1961)
 • The Construction (Head Protection) regs. (1989)
 • The Construction (Design & Management) regs. (2007)
 • COSHH regs
 • PUWER regs
 • PPE regs
 • Manual Handling regs
 Go to www.hse.gov.uk for further information.