


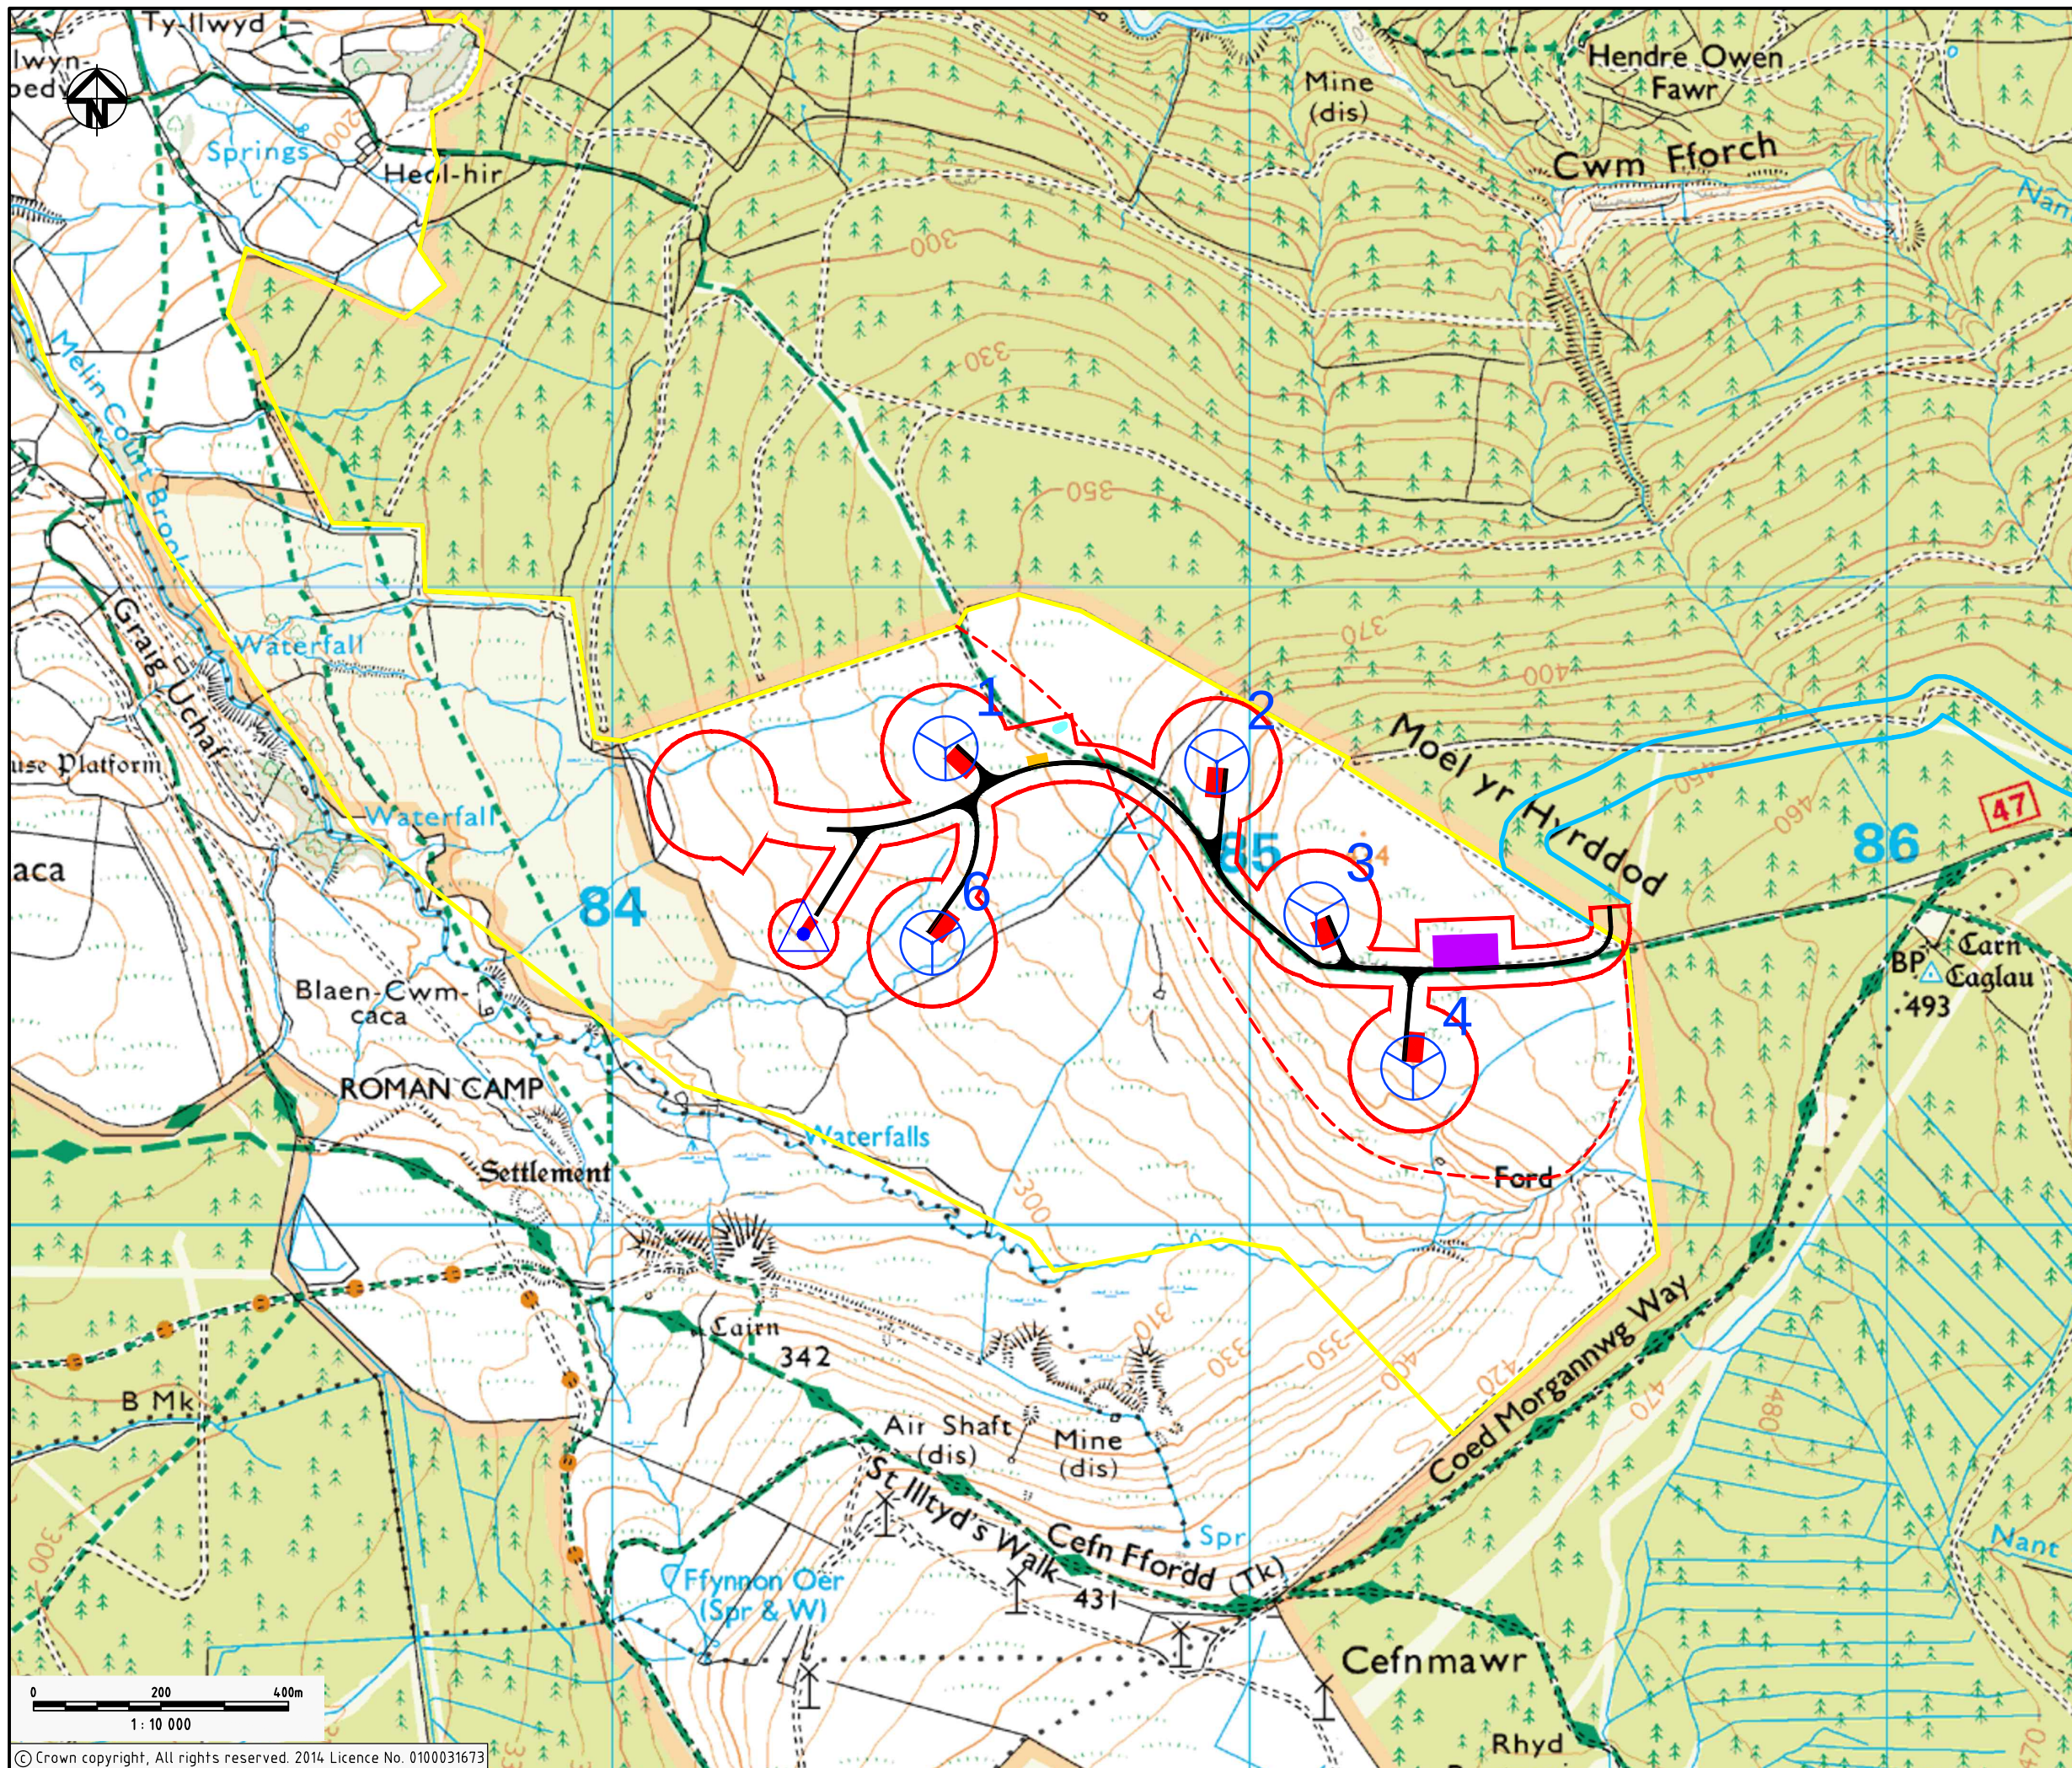

KEY:

- PLANNING APPLICATION BOUNDARY
- SITE BOUNDARY
- OTHER INVOLVED LAND - ACCESS ROUTE
- WIND TURBINE
- MET MAST
- SITE TRACKS
- PERMISSIVE ALTERNATIVE PROW
- HARDSTANDING
- CONSTRUCTION COMPOUND
- SUBSTATION
- POND

TURBINE No.	EASTING	NORTHING
1	284521	200748
2	284947	200727
3	285103	200488
4	285255	200247
6	284500	200443
MET MAST	284298	200457

03 ACCESS ROUTE BOUNDARY UPDATE 20 NOV 15

02 T5 REMOVED 07 OCT 15

01 FIRST ISSUE 24 MAR 14

Issue	Description	Date
03	ACCESS ROUTE BOUNDARY UPDATE	20 NOV 15
02	T5 REMOVED	07 OCT 15
01	FIRST ISSUE	24 MAR 14

Status
DRAFT
NOT TO BE USED FOR CONSTRUCTION

Scales	1:10000	Current Issue Signatures
Original Size	A3	Author P.SHEPARD
Height Datum	O.S	Checker SA. DAVIES
Grid	O.S	Approver SA. DAVIES

Filename: 4001-UA005026-WXD-02_SITE_LAYOUT.DWG

Client

HYDER CONSULTING (UK) Limited
HCL House
St Mellons Business Park
St Mellons, Cardiff
CF3 0EY
Tel: +44 (0)290 2092 6700
Fax: +44 (0)290 2079 9275

Project
MELIN COURT WIND FARM

Title
DEVELOPMENT SITE LAYOUT

Drawing No.	Project No.	Issue
FIG 4.1	UA005026	03

© Crown copyright, All rights reserved. 2014. Licence No. 0100031673

Plot Date: 20/Nov/2015 11:42:05 AM File Location: K:\UAPROJECTS\UA005026-INFINIS-MELINC\E-OURDRAWINGS\CURRENT\4001-UA005026-WXD-02_SITE_LAYOUT.DWG V1