


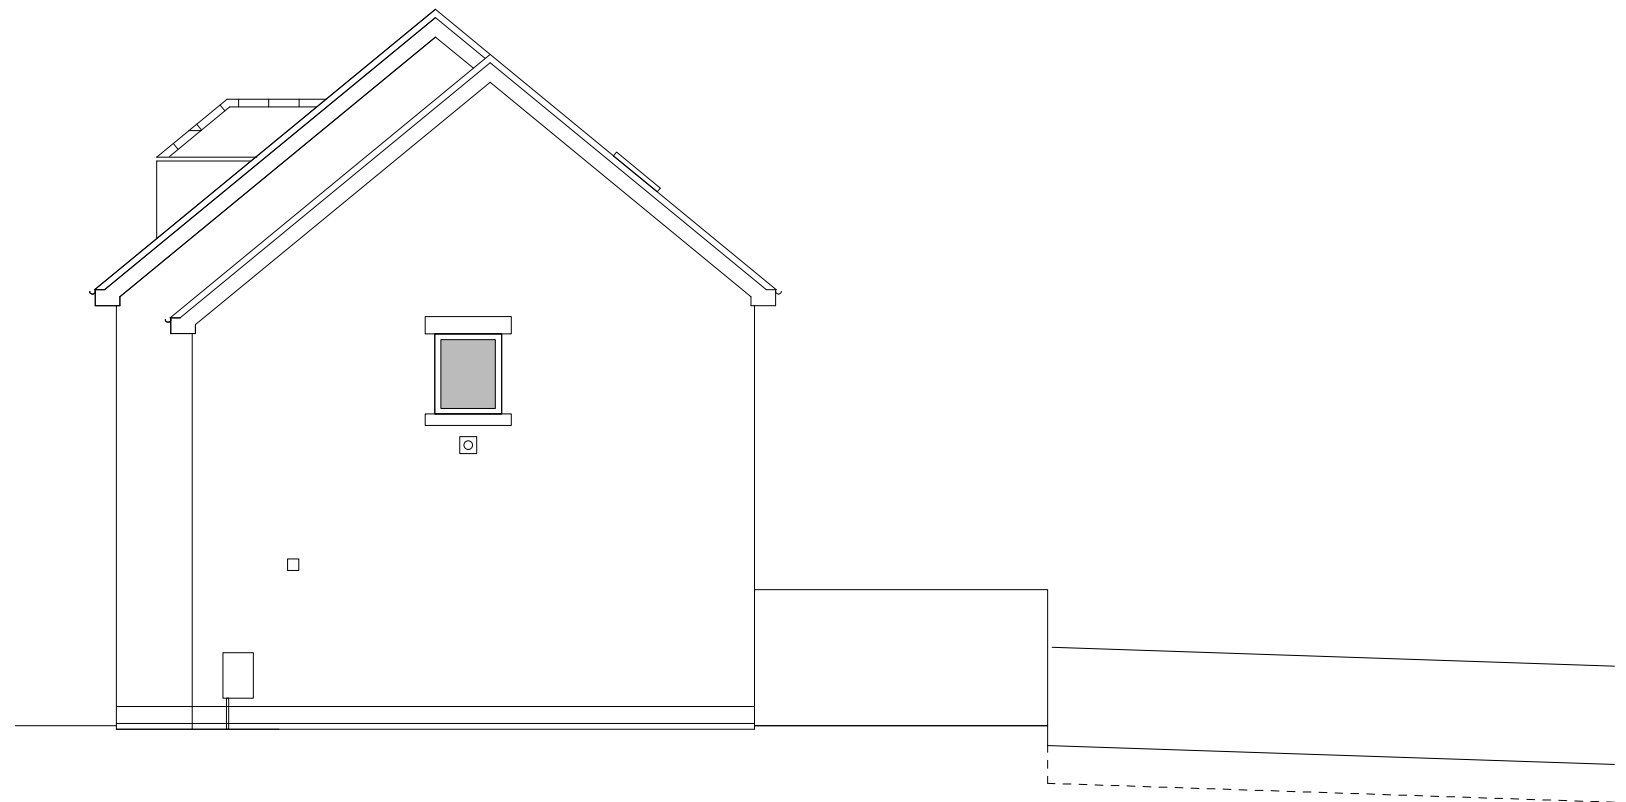


Proposed Elevation A-A



Proposed Elevation B-B



Proposed Elevation C-C

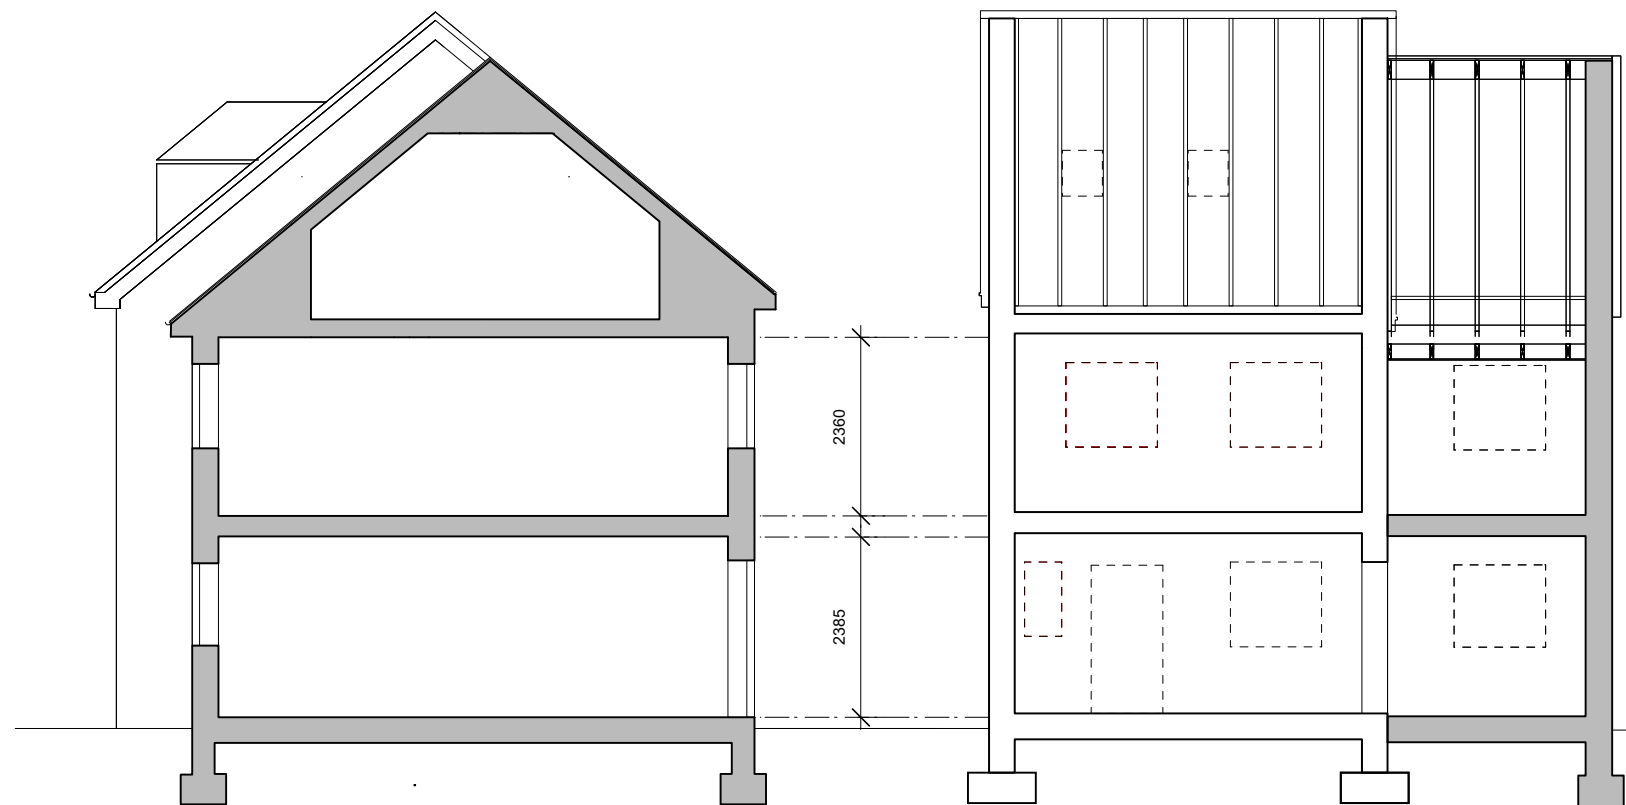

Proposed Section D-D

Proposed Section E-E

© LEWIS GRANAIOLA LTD. DRAWING AND DESIGN REMAIN COPYRIGHT OF THE AUTHOR, THIS DRAWING MAY NOT BE COPIED WITHOUT PRIOR WRITTEN PERMISSION FROM LEWIS GRANAIOLA LTD.
DO NOT SCALE. DRAWING INFORMATION FOR DESIGN INTENT ONLY.

37 Derwen Road, Alltwn Swansea SA8 3AU 01792 865651
info@lewisgraniola.com www.lewisgraniola.com

project: 11 Parc Gilbertson, Pontardawe
title: Proposed Elevations & Sections
dwg no: 796 - P 20A

status: Planning
date: Jan 2022
scale: 1:100 @ A3

LEWIS + GRANAIOLA
ARCHITECTURE.DESIGN.CONSTRUCTION.