






Existing South East Facing Elevation

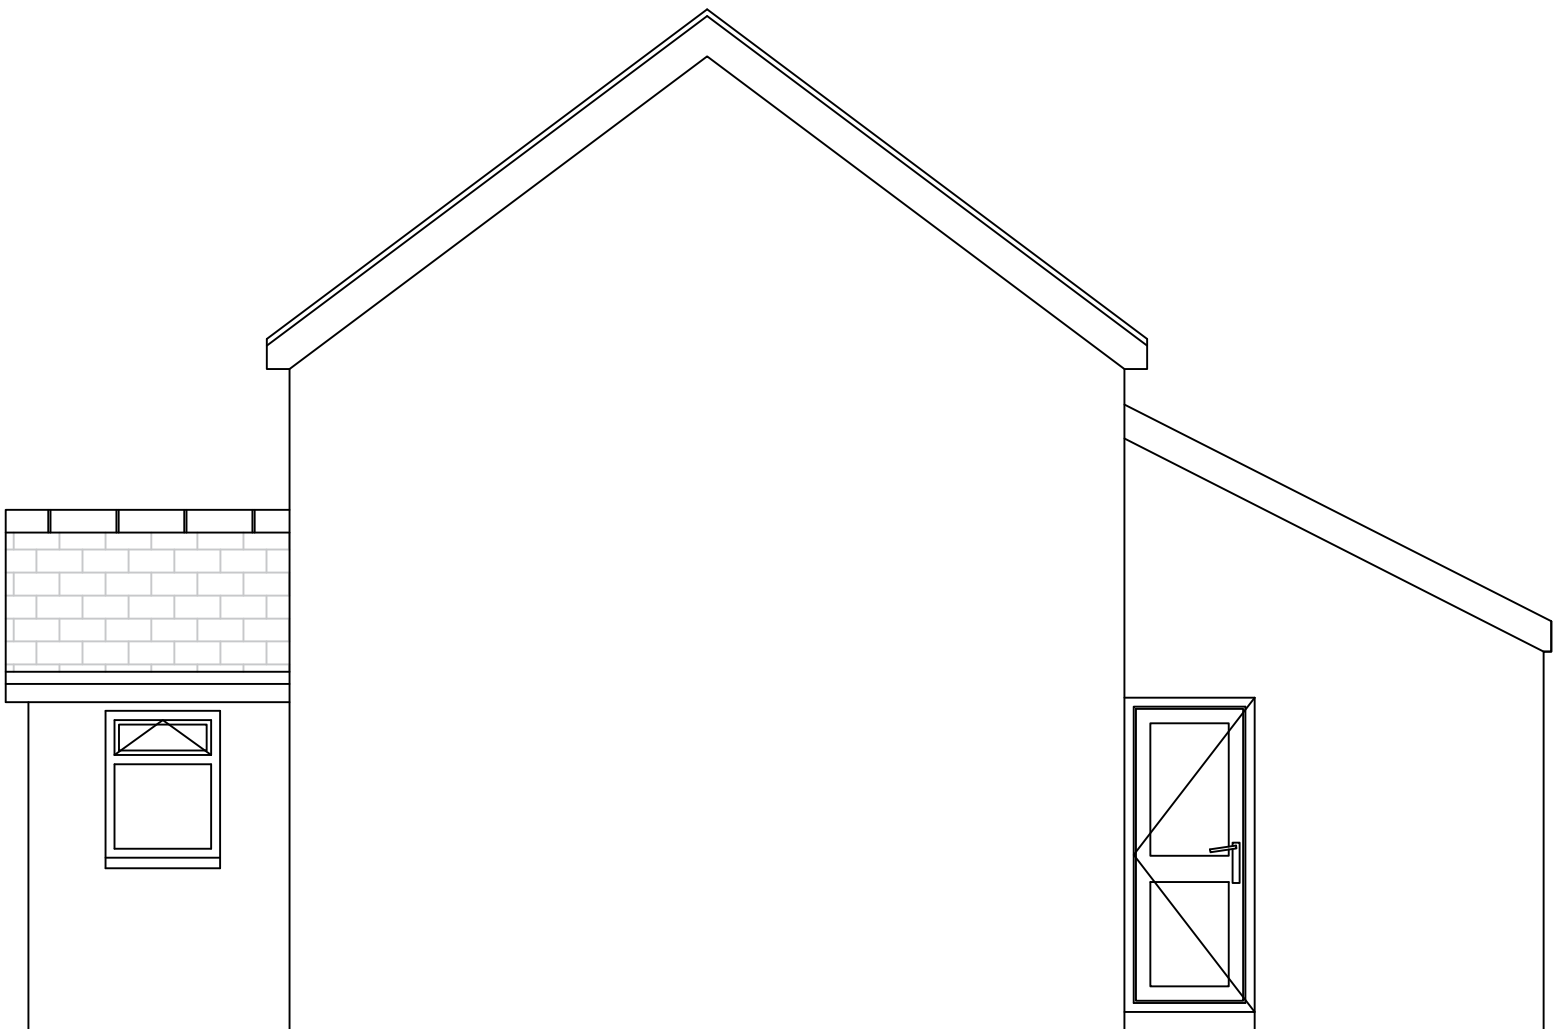

Existing South West Facing Elevation

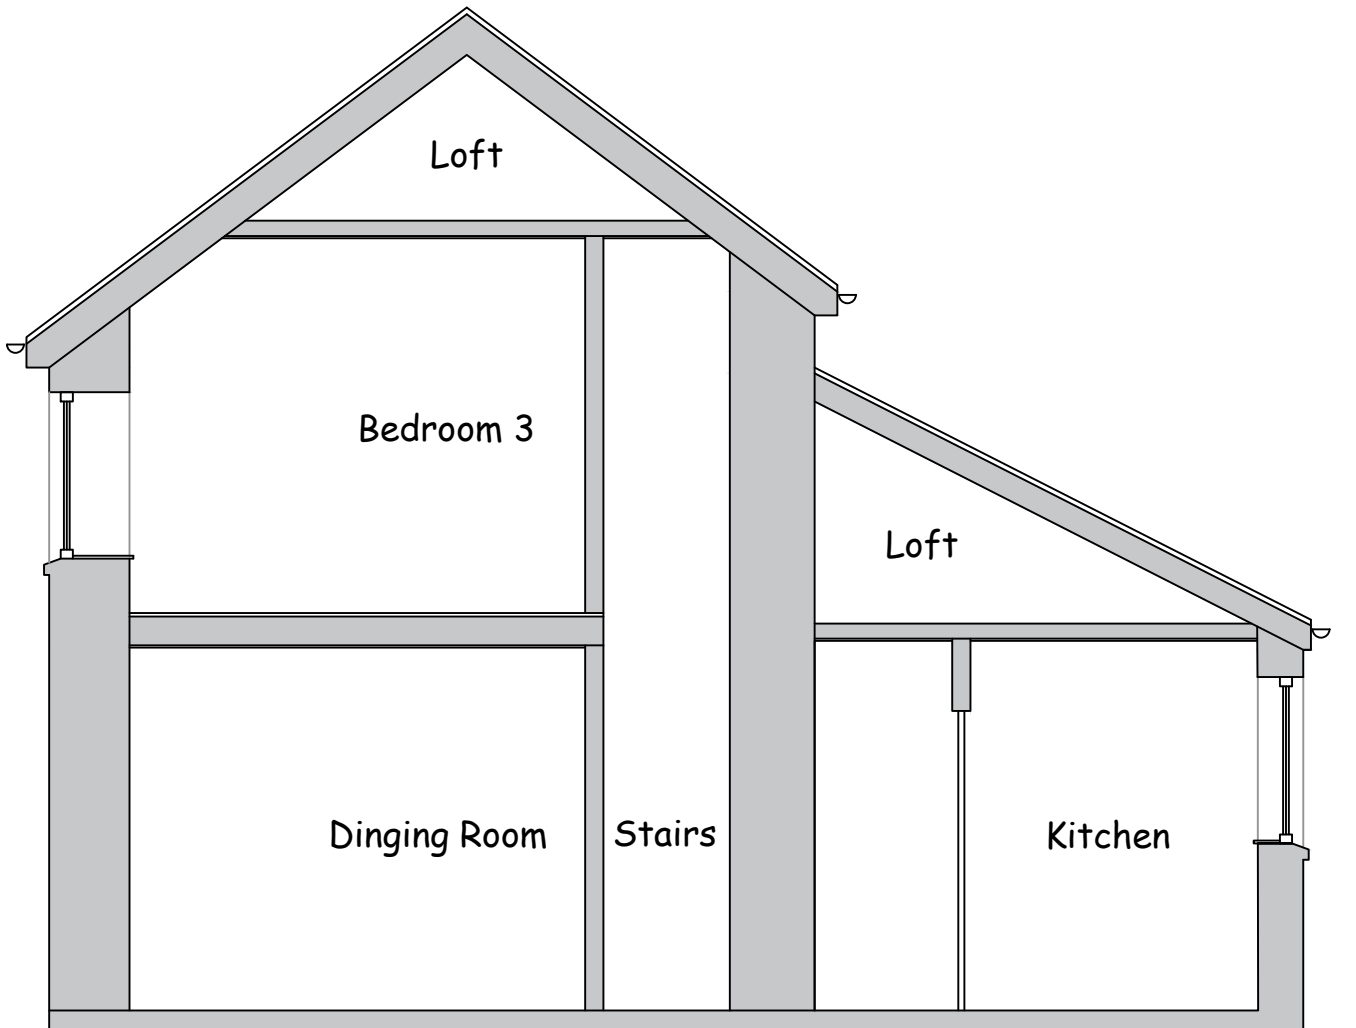

Existing Section AA

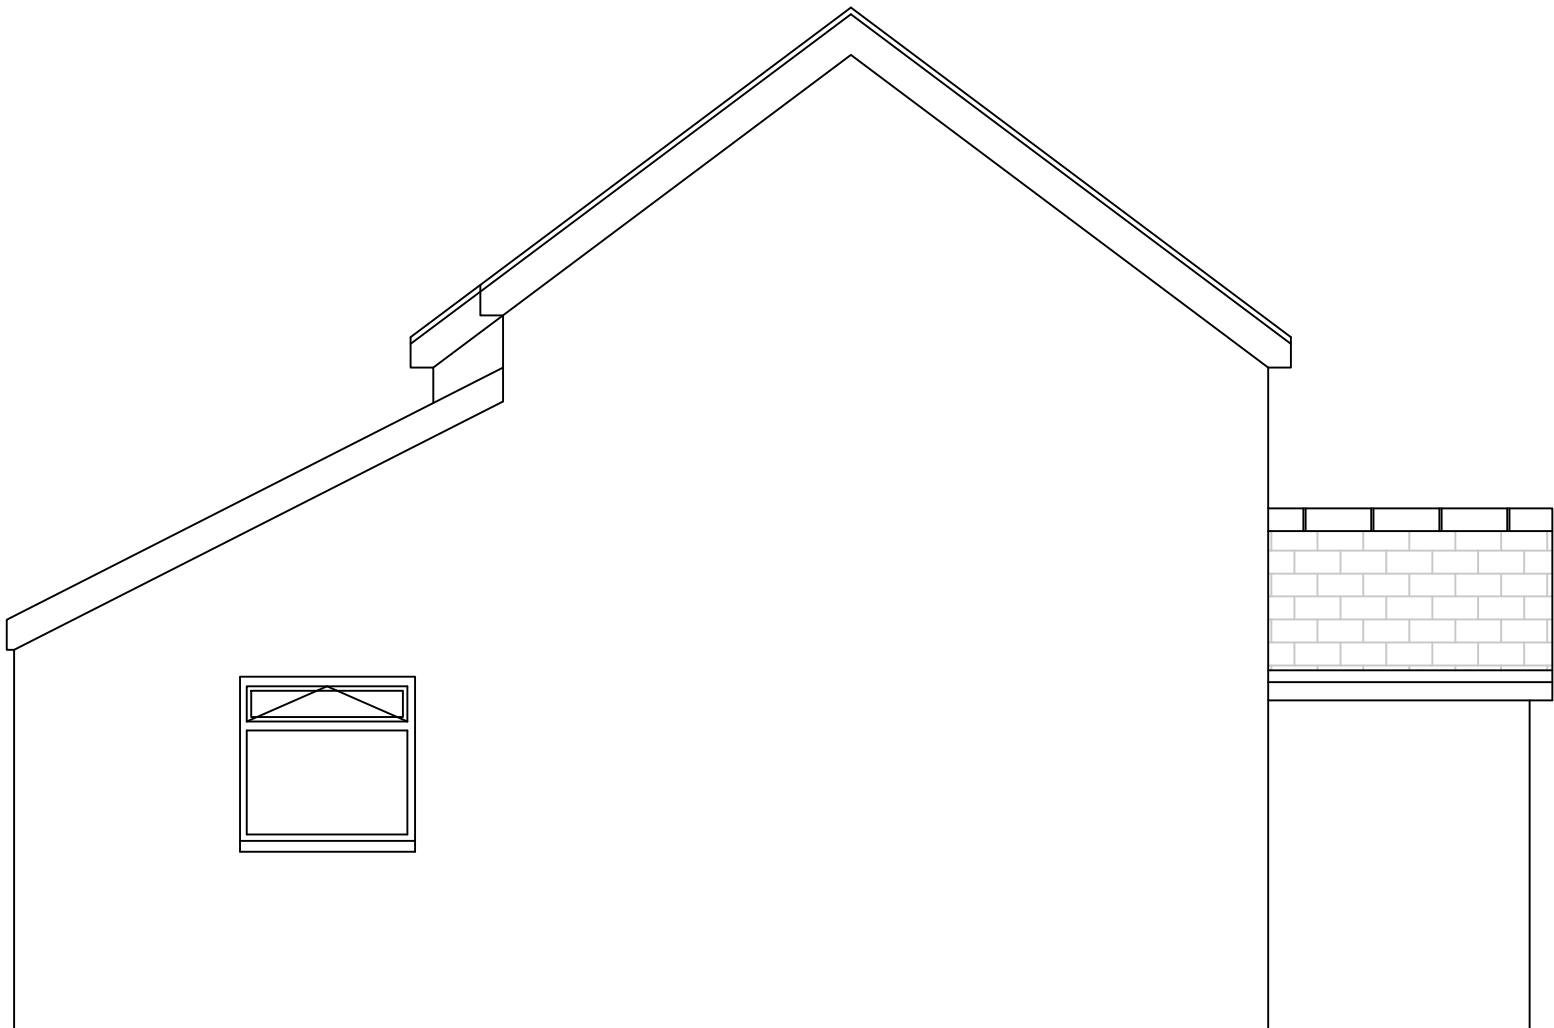

Existing North East Facing Elevation



Project Title: 75 Dyffryn Road, Alltwen, SA8 3BY	Drawing Title: Existing Elevations and Section AA	Client: Ryan Williams	Date: March 2022	Drawn By: SLM	Revision:
		Drawing Number: 0268 - 04	Scale: 1:50 @ A2	Issue:	Revision Date: