


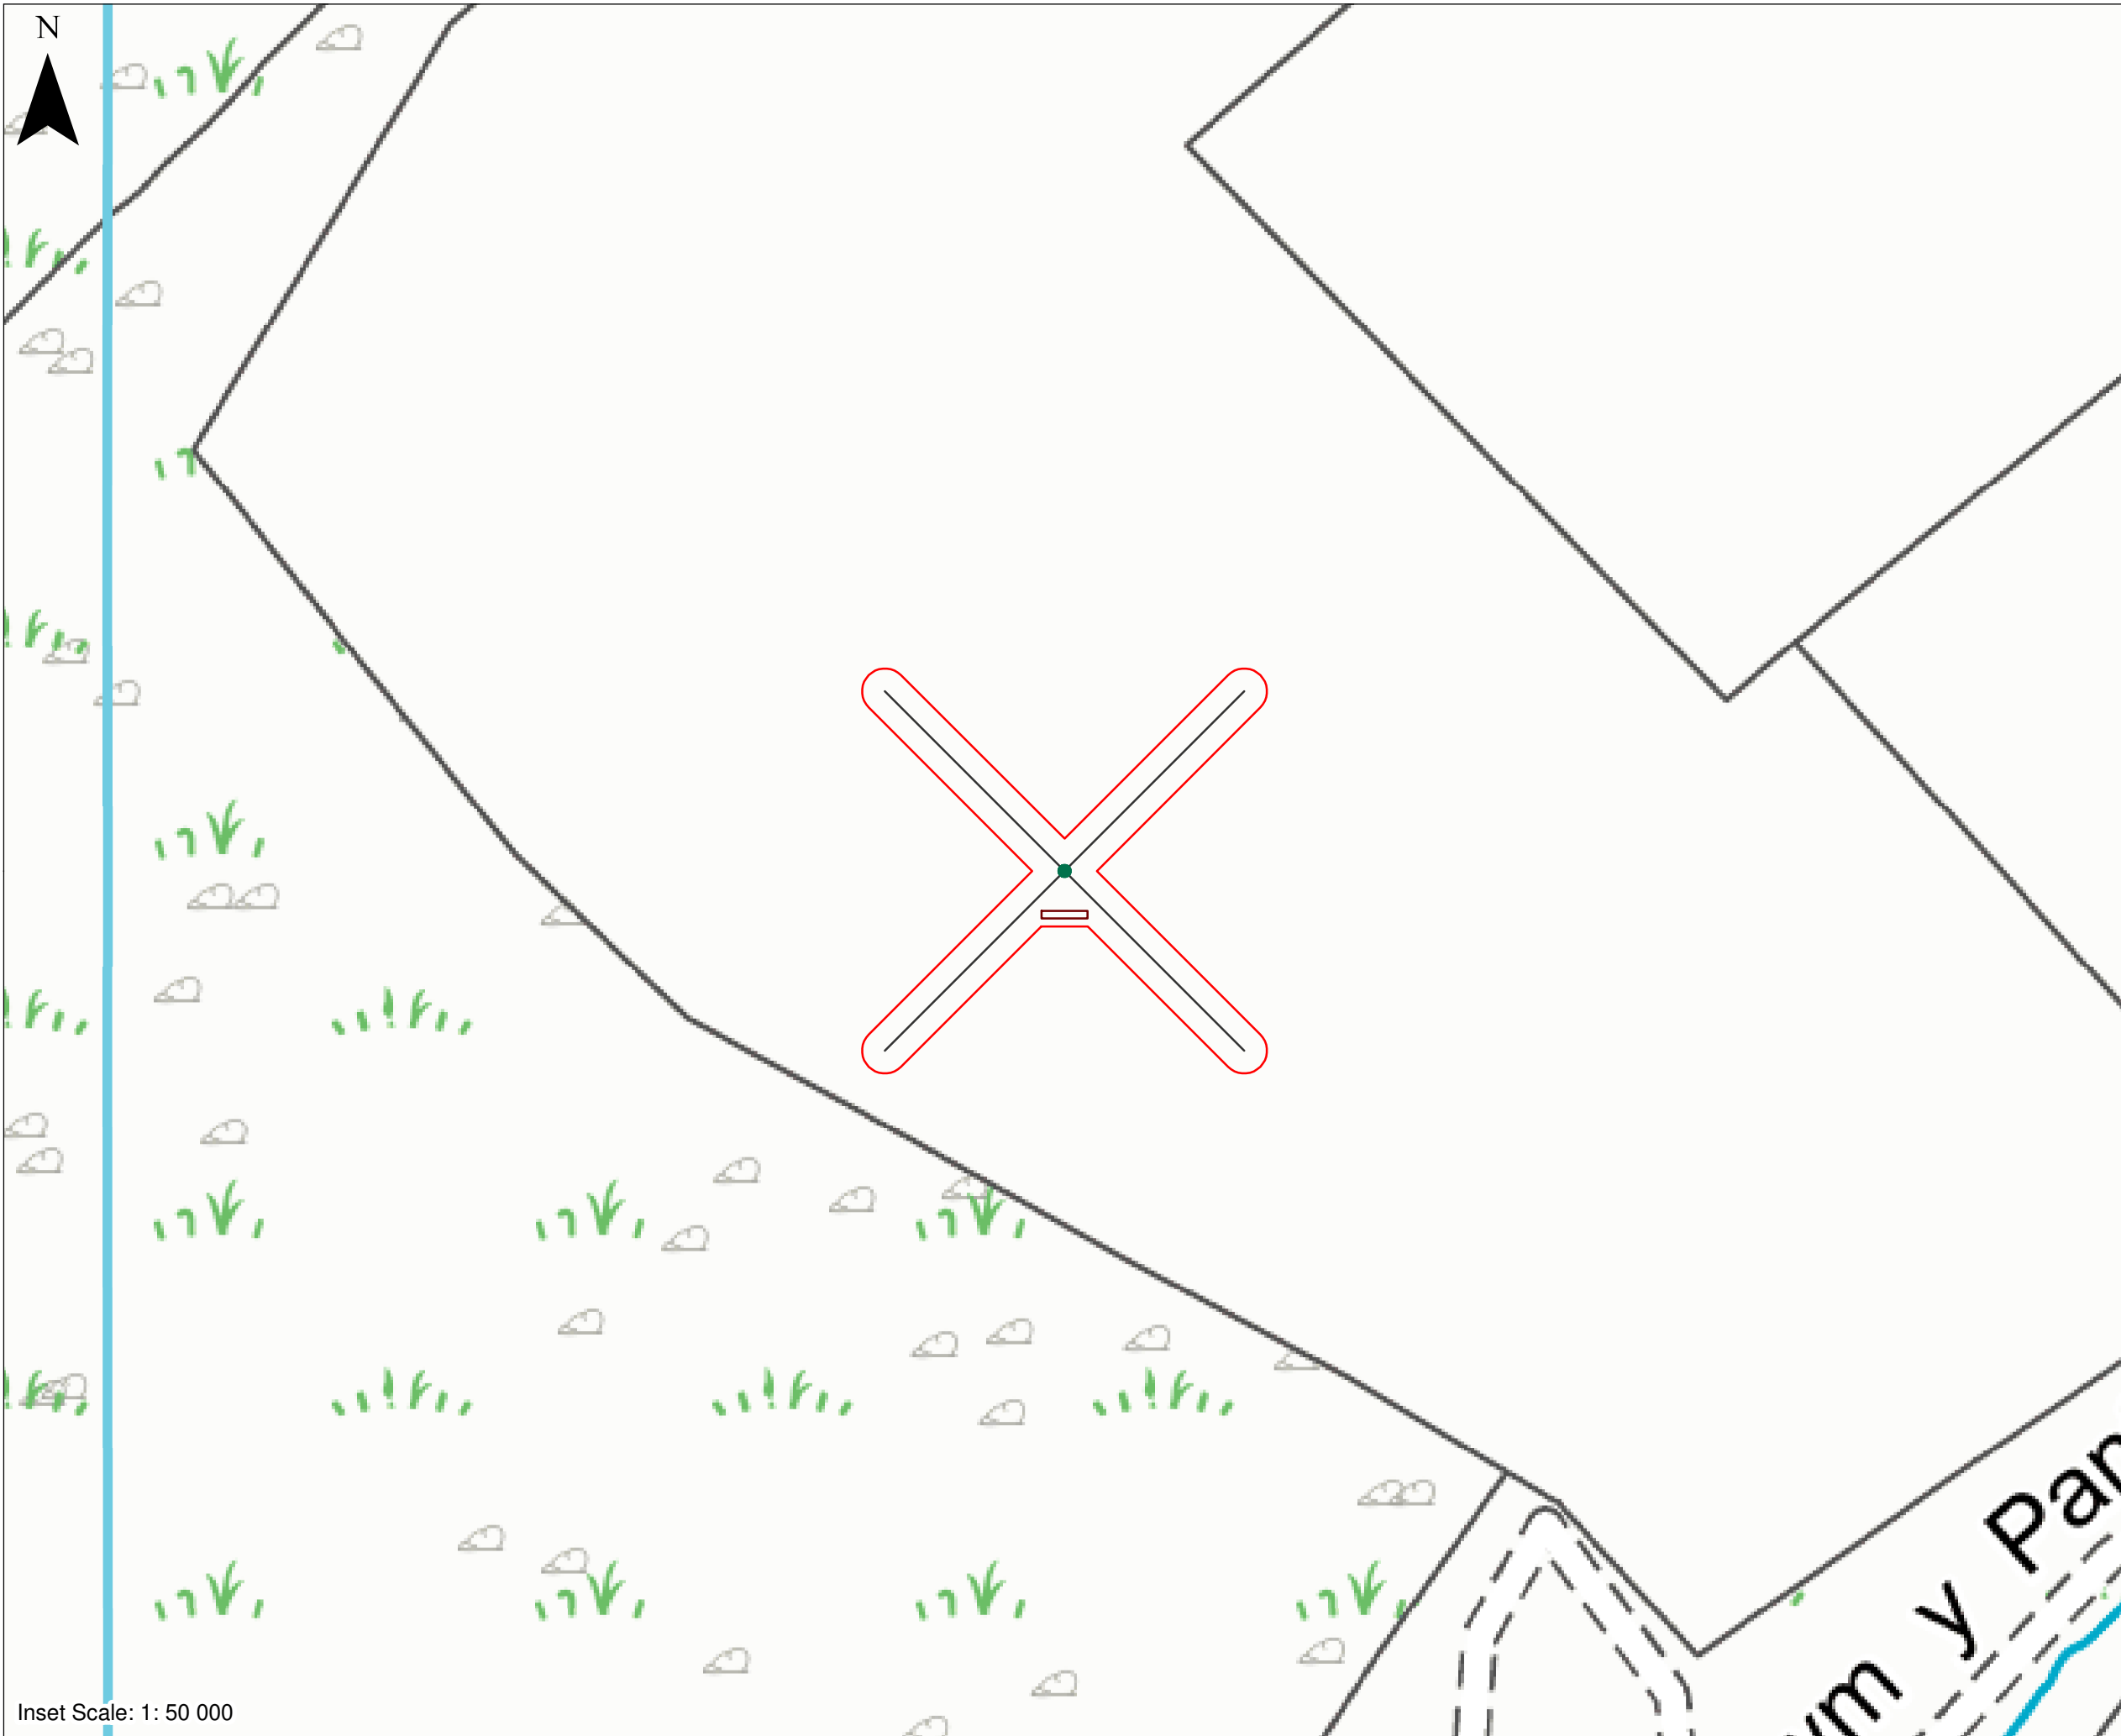

Inset Scale: 1: 50 000

COPYRIGHT DULAS LTD

This drawing is the property of Dulas Ltd and shall not be copied, reproduced, retained, disclosed to any unauthorised person, in whole or in part, without written consent of Dulas Ltd.

© 2022

FOR CONSENTS ONLY
NOT FOR CONSTRUCTION

Legend

Planning Application Boundary

Landownership Boundary

Met mast

Indicative PV Array

Guy Wires

02550

Meters

© CROWN COPYRIGHT & DATABASE RIGHTS 2022

ORDNANCE SURVEY LICENCE 0100031673

A	15/03/22	LR	MP	FOR CONSENT
REV	DATE	NAME	CHKD	DESCRIPTION

dulas

DULAS LTD, UNIT 1 DYFI ECO PARK, MACHYNLLETH

POWYS.SY20 8AX, UNITED KINGDOM

TEL: +44 (0)1654 705000 FAX: +44(0)1654 703000

www.dulas.org.uk

CLIENT

Naturalis Energy Developments Ltd

PROJECT

Mynydd Fforch Dwm Met Mast

LOCATION

Neath Port Talbot

PROJECT No.

SCALE

1:1,250 (A3)

DRAWING TITLE

SITE LAYOUT

DRAWING No.

FIGURE 2

SHEET

0

REVISION

A