


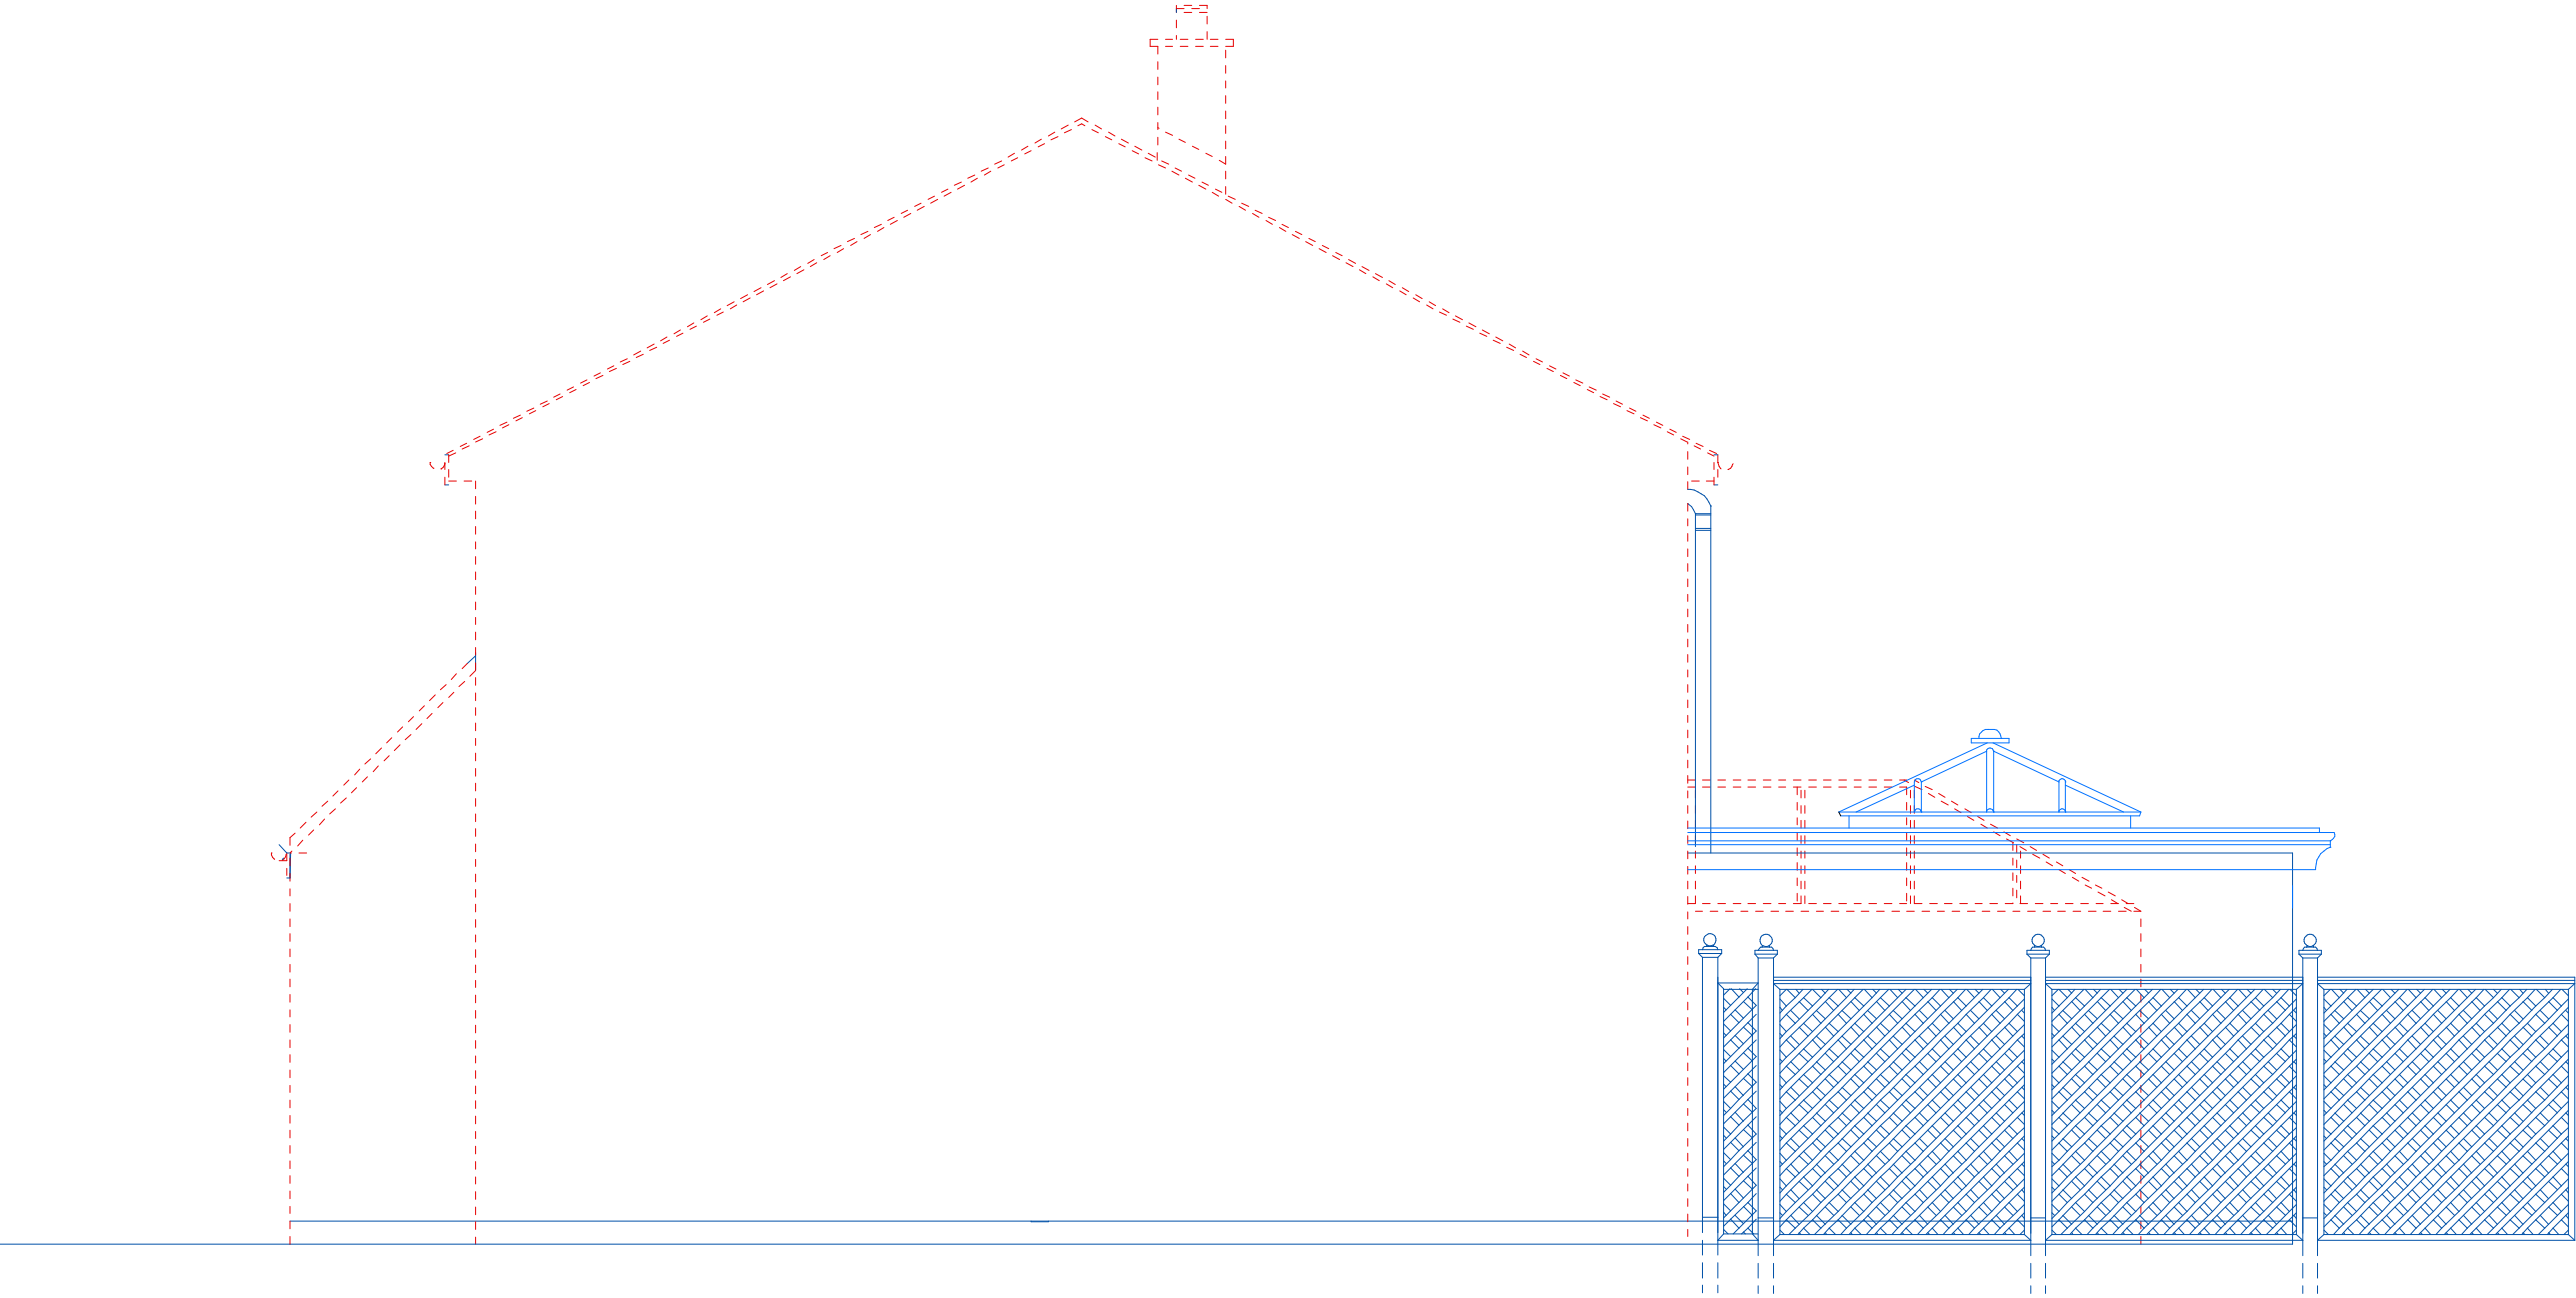

SIDE ELEVATION VIEWED FROM NEIGHBOURING PROPERTY  
POSITION OF RETAINED CONSERVATORY SHOWN

|   |   |
|---|---|
| PROPOSED EXTENSION TO HOUSE SHOWER ROOM,<br>STUDY AND UTILITY ROOM. PROVIDE KITCHEN/DINER<br>TO REAR AND PORCH TO FRONT                                |   |
| PROJECT<br><br>PROPOSED SINGLE STOREY EXTENSION TO<br>51 HEOL Y NANT BAGLAN FORT TALBOT SA128ER<br>FOR CHRISTIAN LLOYD                                 |   |
| DRAWING<br><br>PROPOSED SIDE ELEVATION FROM<br>NEIGHBOURING ADJOINING PROPERTY<br>to be read in conjunction with drgs<br>IL20-200-01e and IL20-200-02e |   |
| DRG. No<br>IL20-200-03a<br>DRAWING 3 OF 3   | REVISION<br><br><small>See s. 1 attachment to this spec pitched roof and<br/>provide flat roof with glazed roof window 11/01/21</small> |
| SCALE<br><br>= 1:50   | DATE<br><br>05/02/21   |