



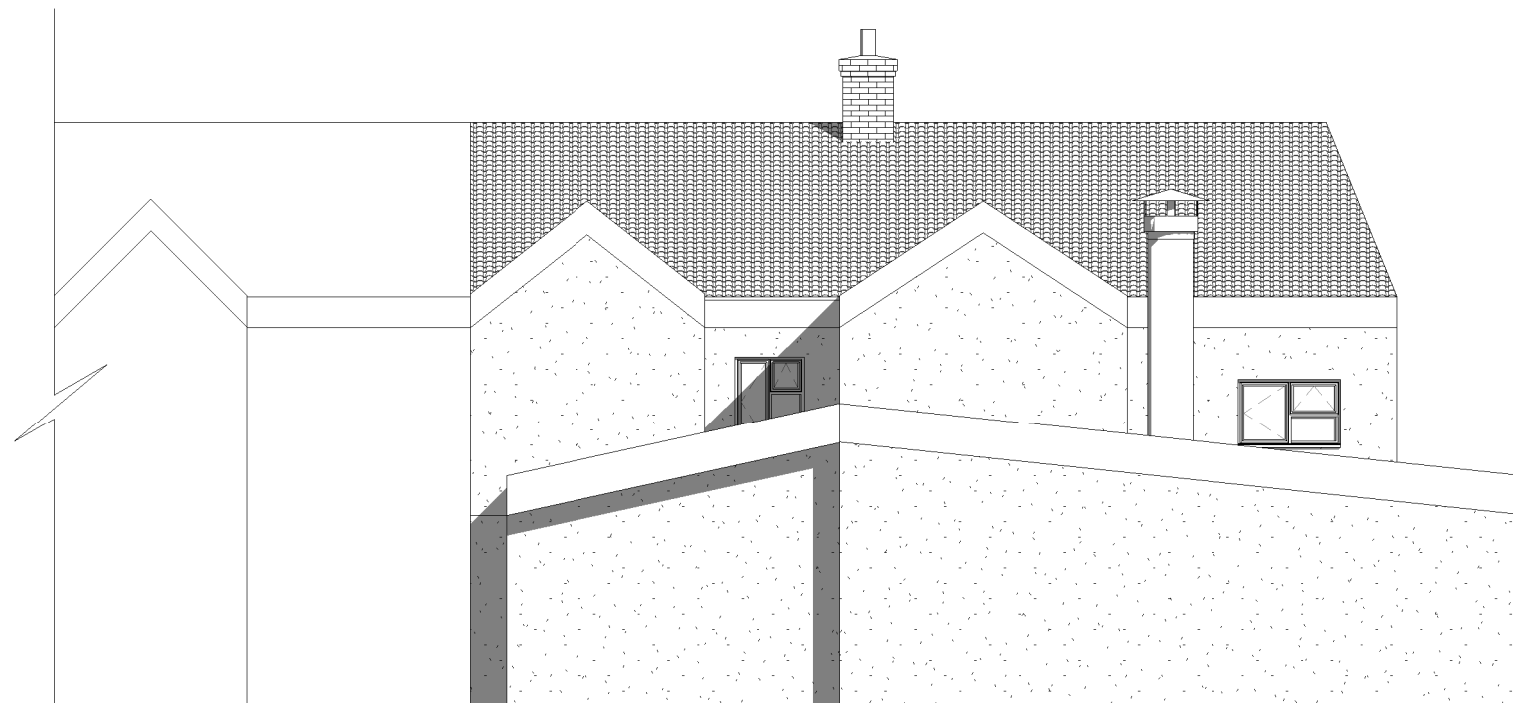

Existing South

1 : 100

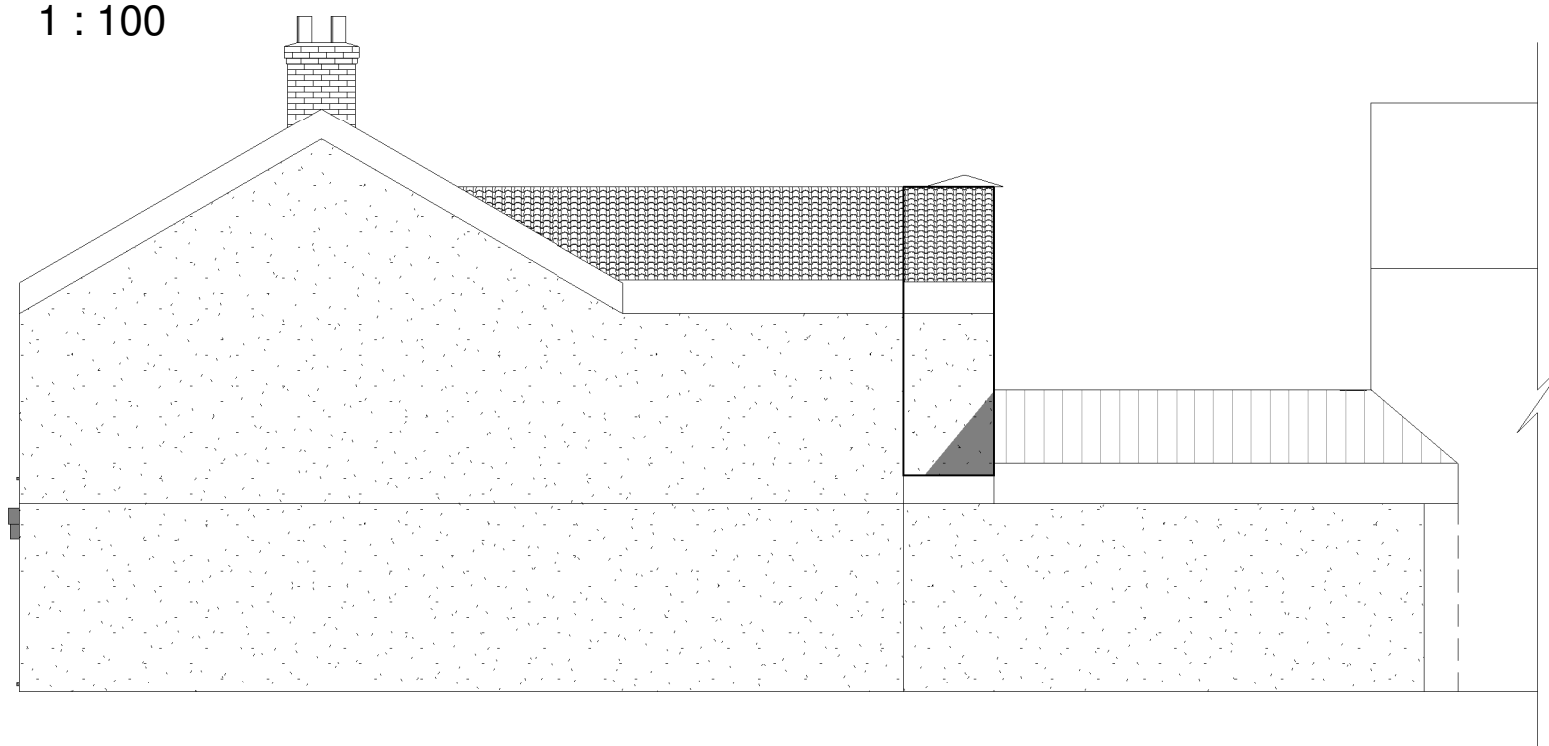

Existing West

1 : 100

	No.	Description	Date	 www.ccs-solutions.co.uk				PROJECT		CLIENT																						
								First Floor Rear Extension		Mr Johal Singh																						
				<table><tr><td>CODE</td><td>STATUS</td><td>SUITABILITY DESCRIPTION</td><td>PURPOSE OF ISSUE</td></tr><tr><td></td><td></td><td></td><td></td></tr><tr><td></td><td></td><td></td><td></td></tr><tr><td></td><td></td><td></td><td></td></tr><tr><td></td><td></td><td></td><td></td></tr><tr><td></td><td></td><td></td><td></td></tr></table>	CODE	STATUS	SUITABILITY DESCRIPTION	PURPOSE OF ISSUE																					Date 15/03/2022	Project number 15032022	Scale (@ A3) 1 : 100	
	CODE	STATUS	SUITABILITY DESCRIPTION		PURPOSE OF ISSUE																											
			SHEET	Existing Elevations 2	Drawn by CCS	DRWAING NUMBER		REV																								
			Checked by Client		A304																											