


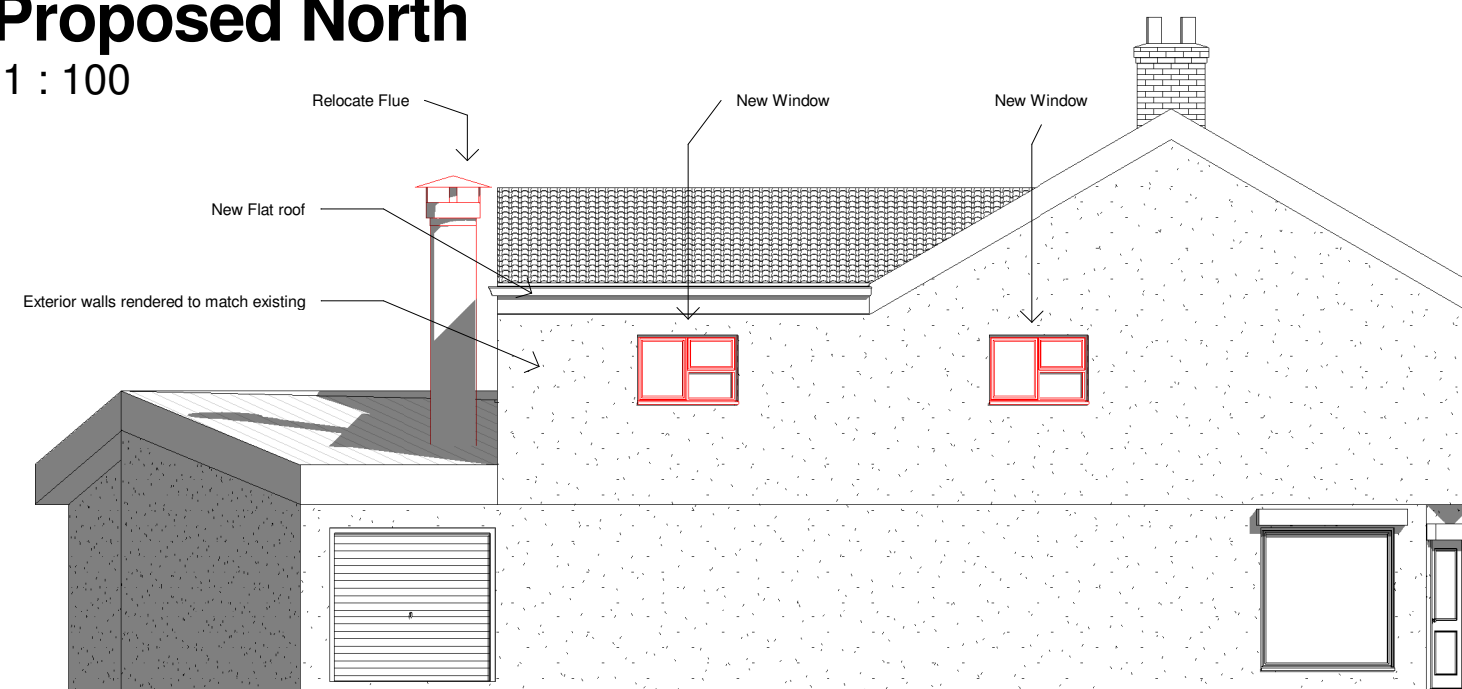

Proposed North

1 : 100



Proposed East

1 : 100

	No.	Description	Date	 www.ccs-solutions.co.uk				PROJECT First Floor Rear Extension		CLIENT Mr Johal Singh		
								SHEET Proposed Elevations 1		Date 15/03/2022	Project number 15032022	Scale (@ A3) 1 : 100
				CODE	STATUS	SUITABILITY DESCRIPTION	PURPOSE OF ISSUE	Drawn by CCS	DRWAING NUMBER A307		REV	
								Checked by Client				