

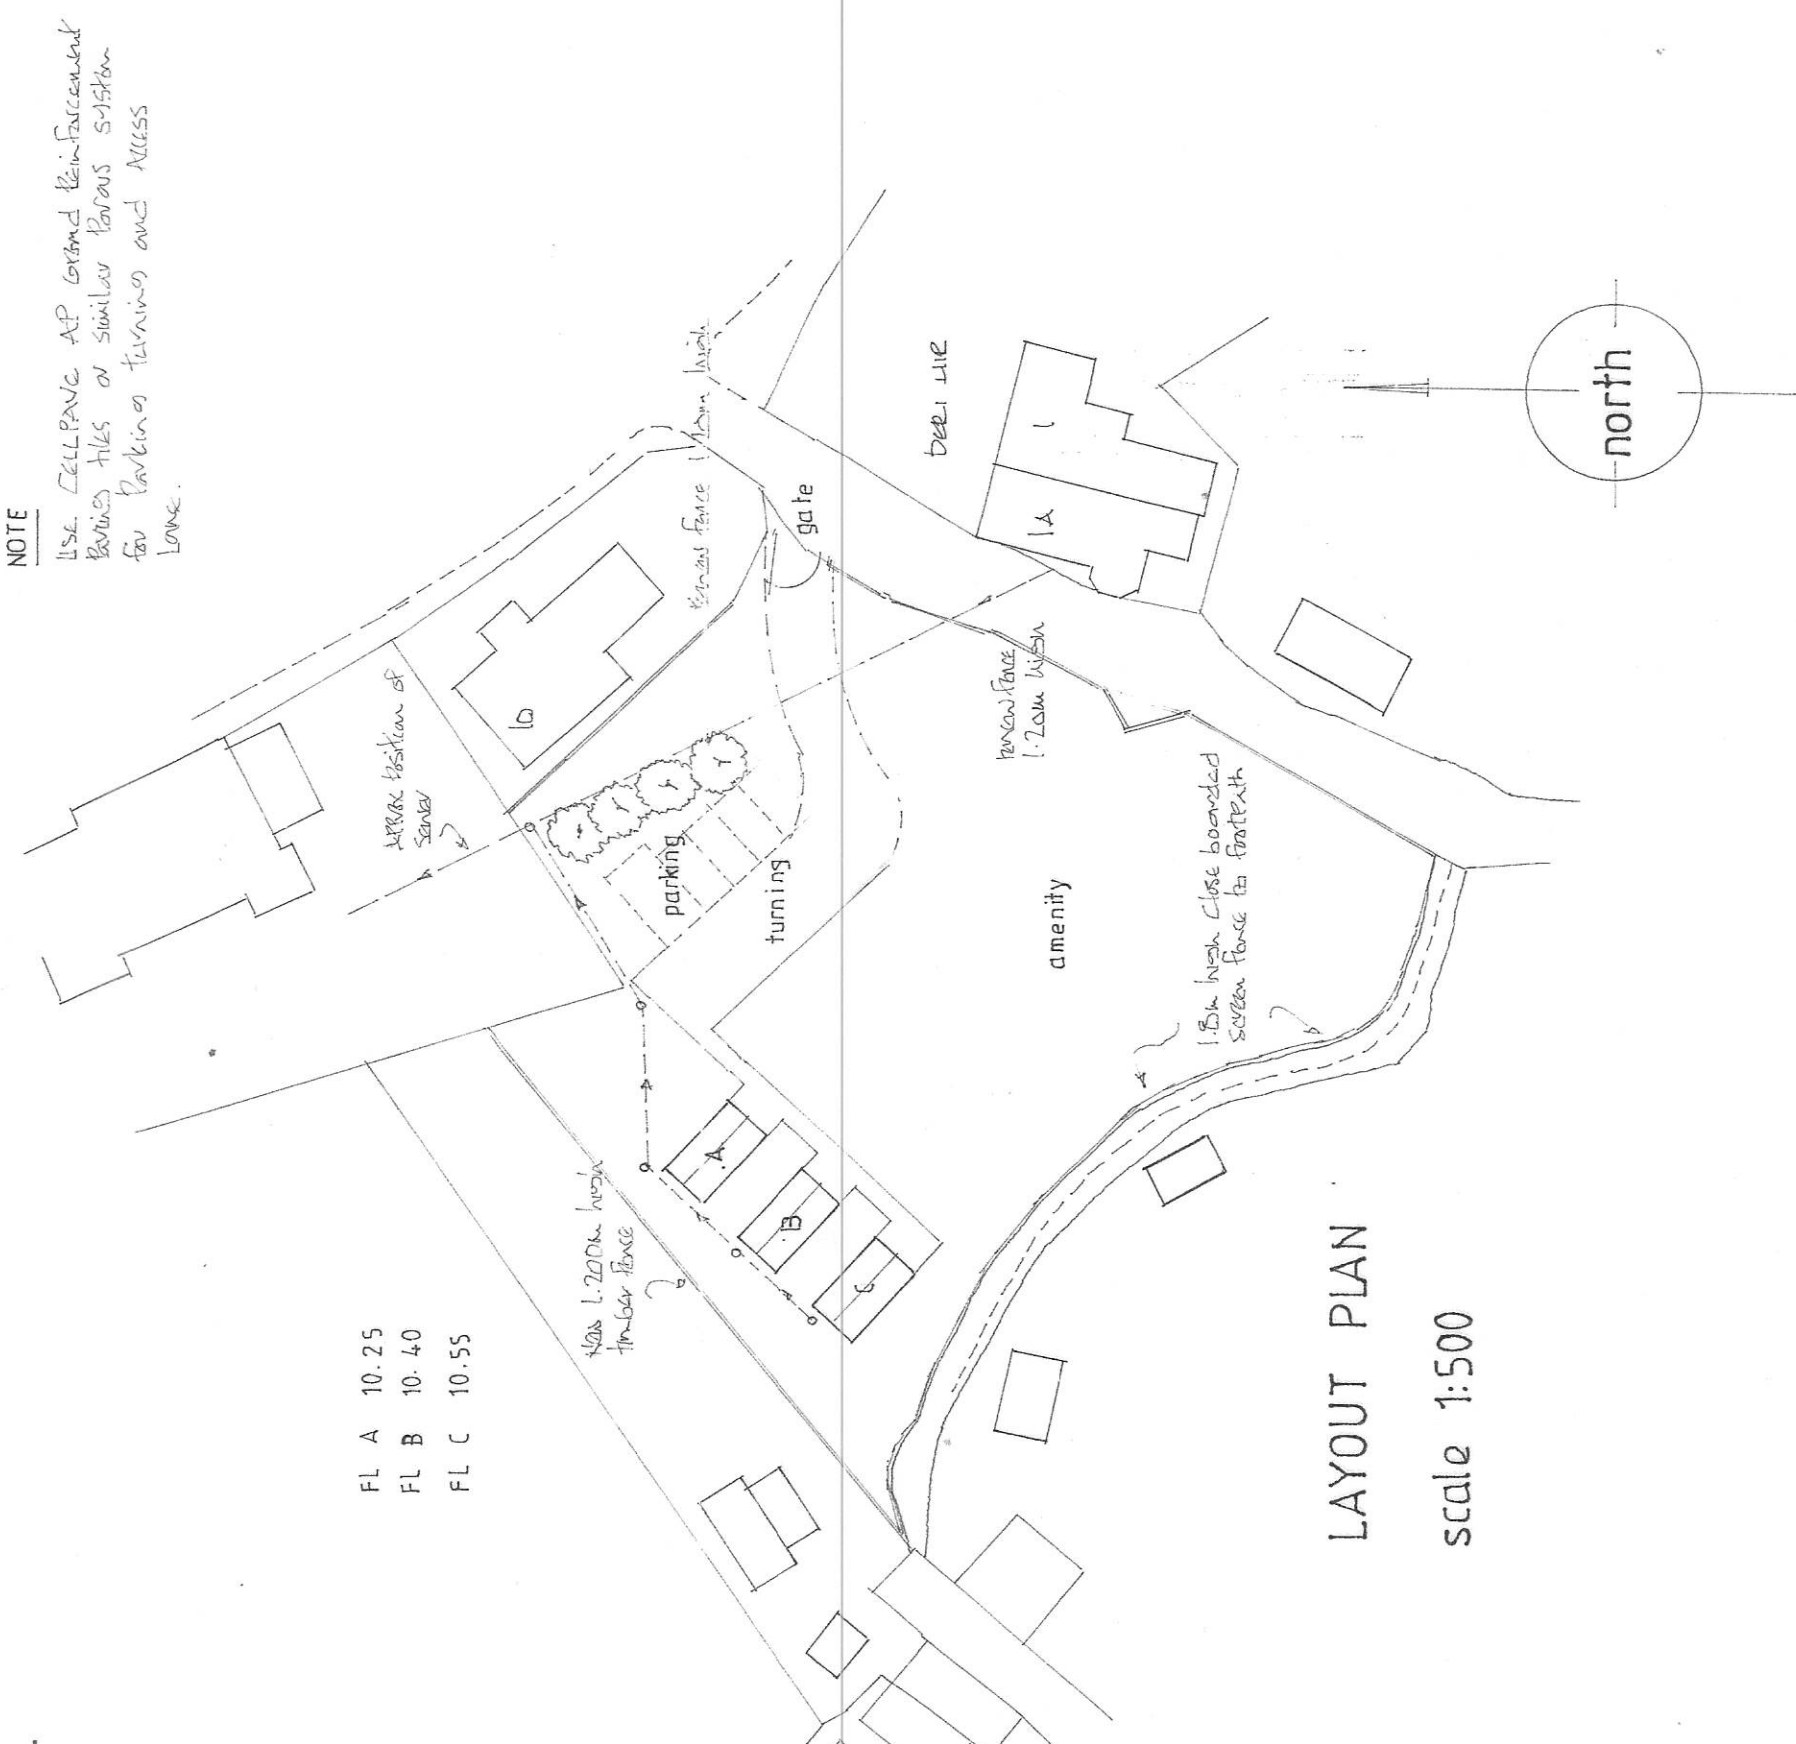
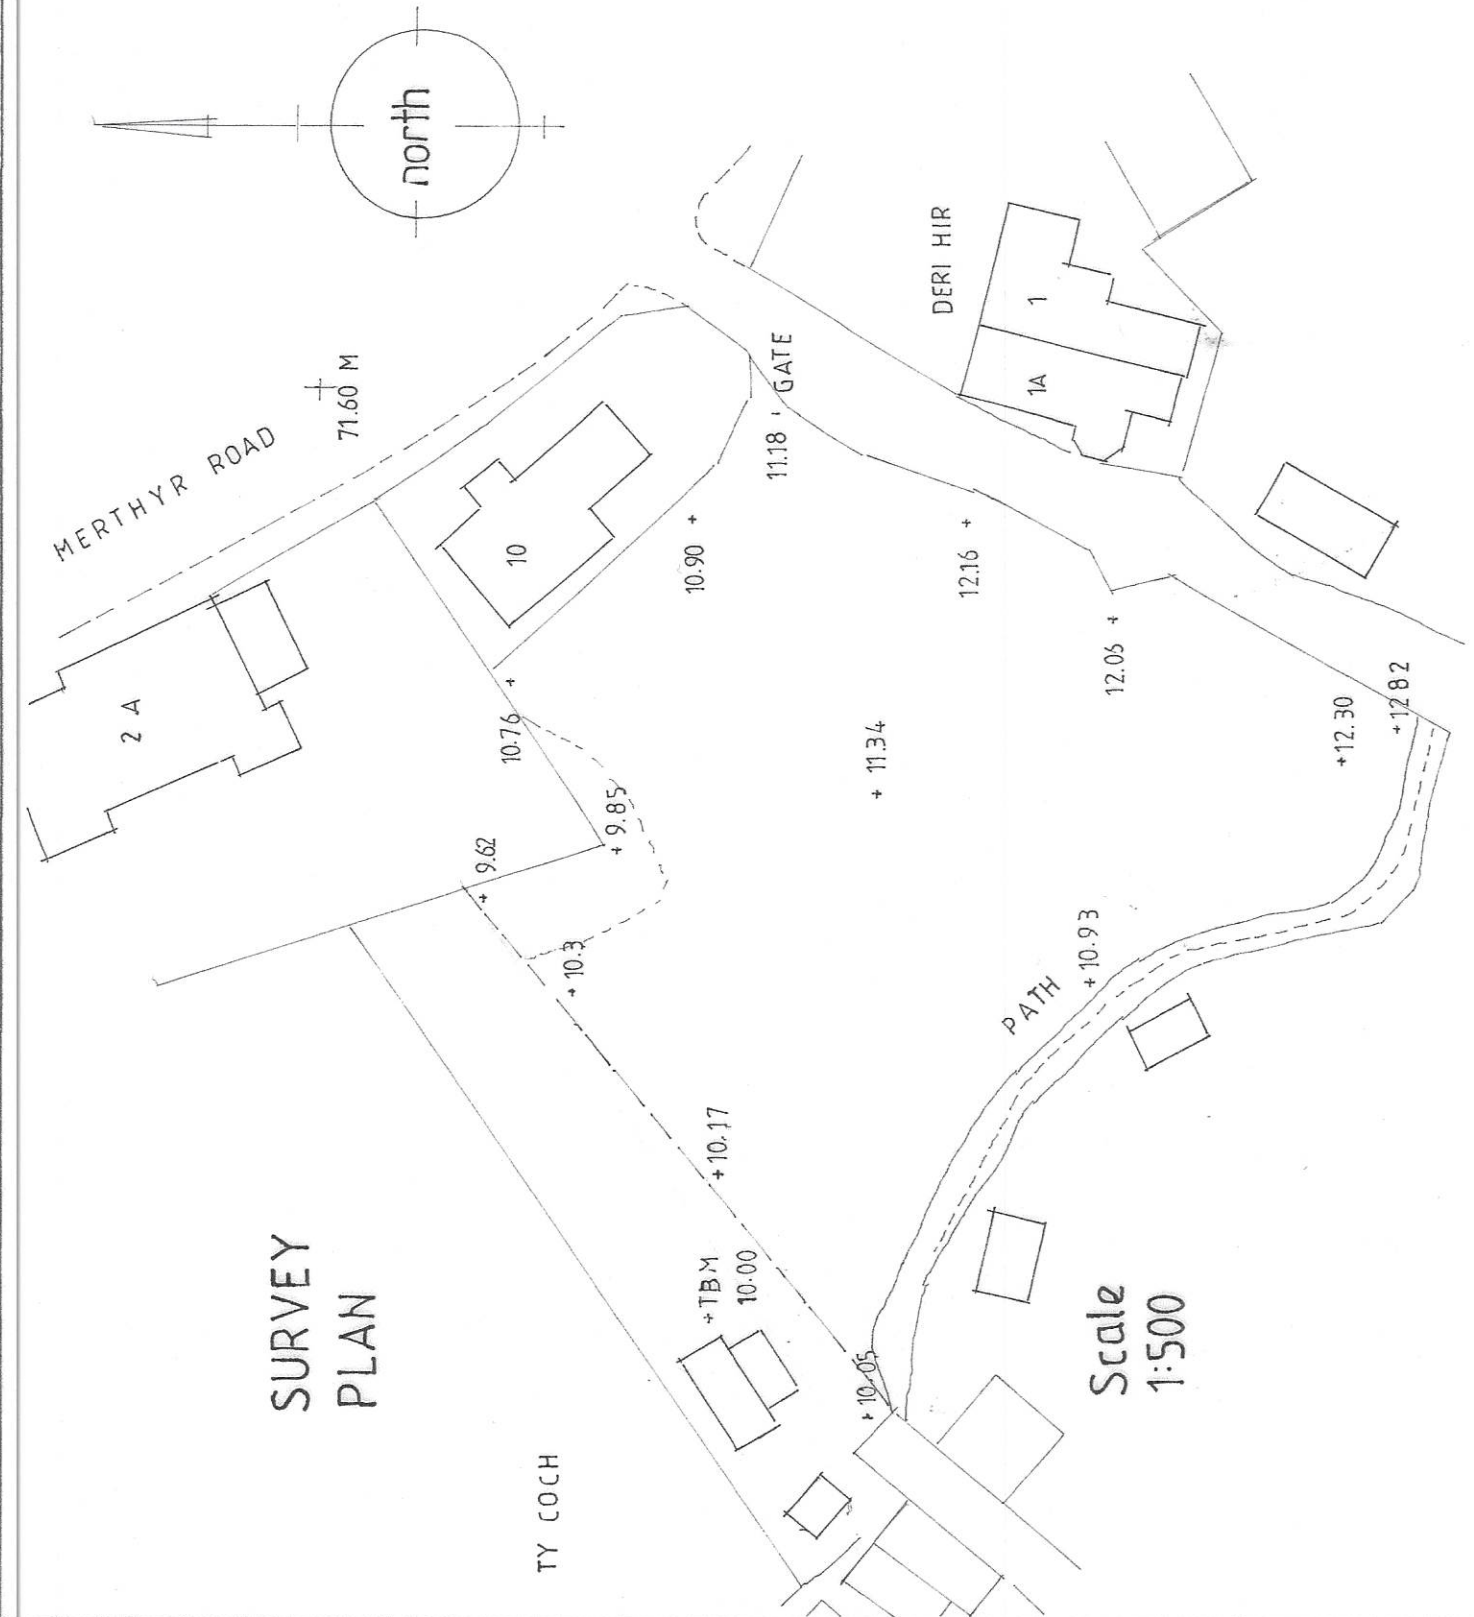


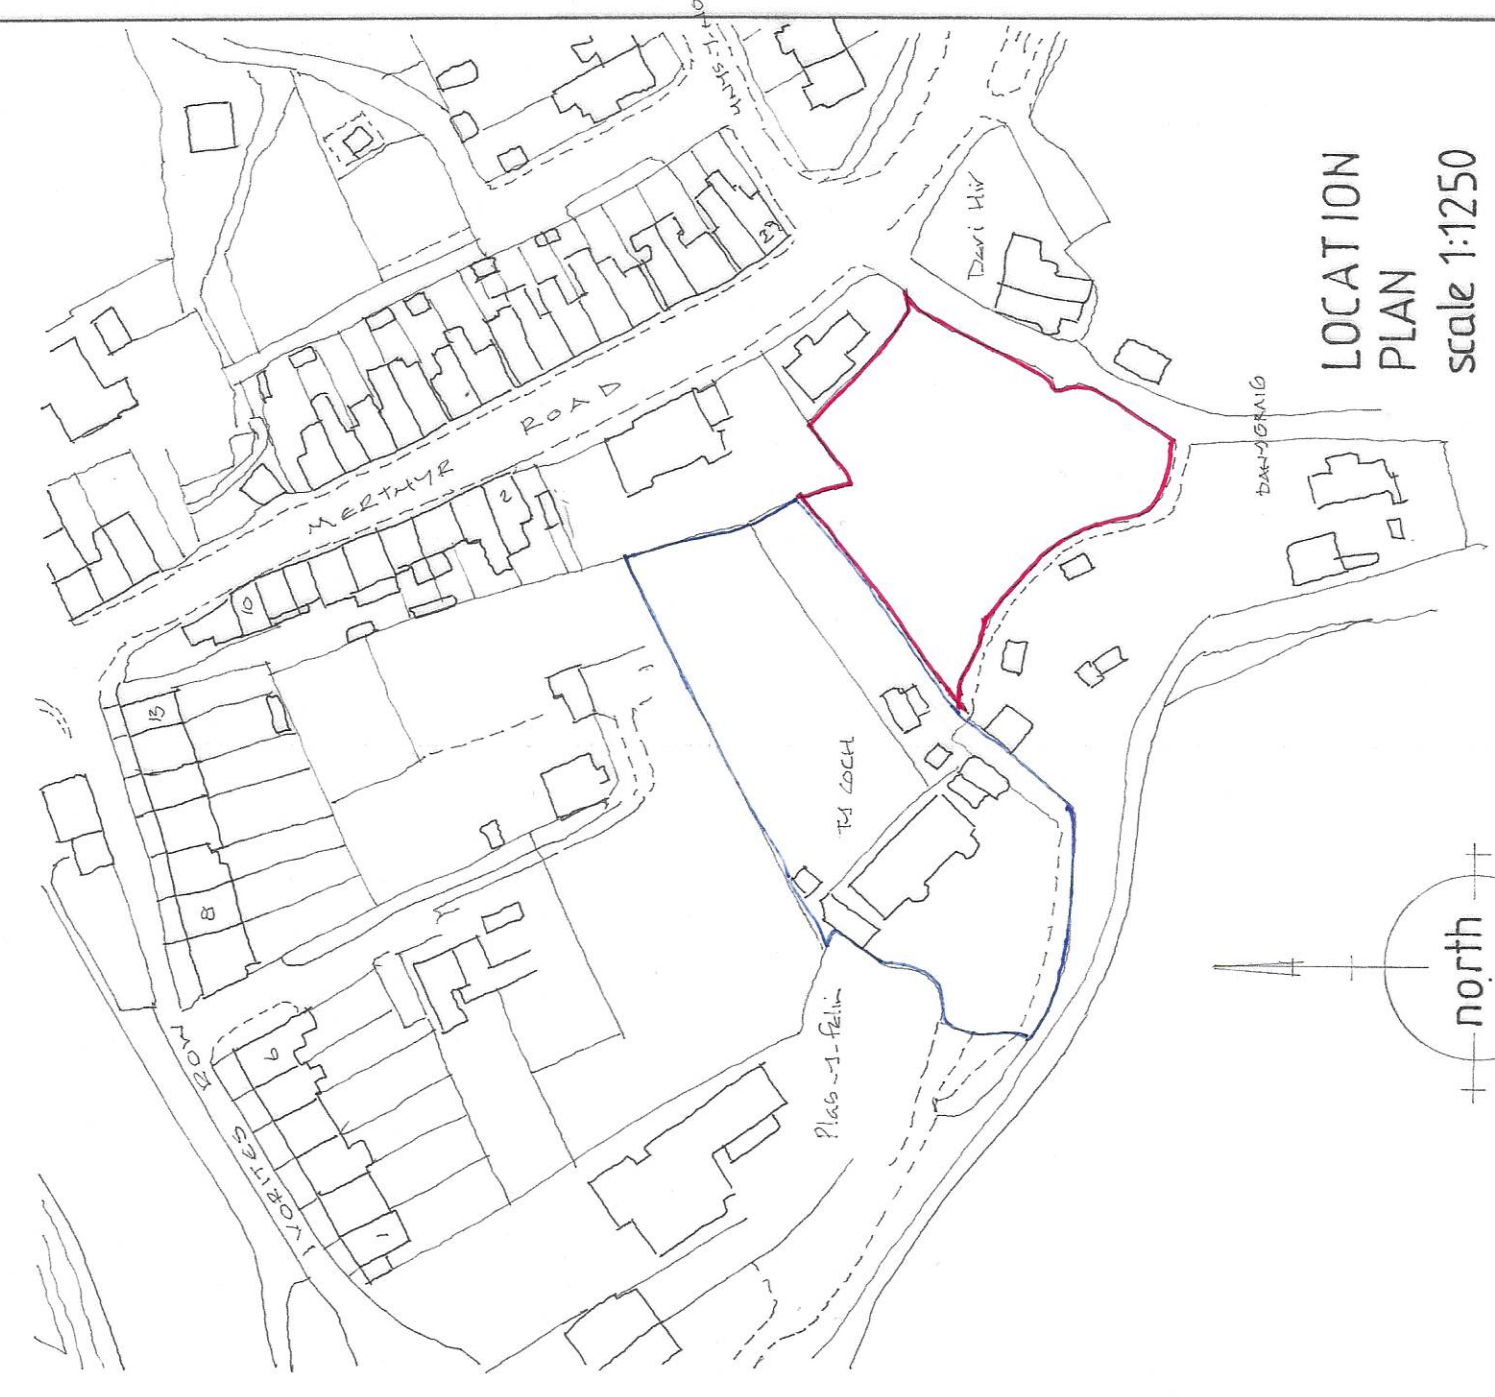

NOTE
DERI COLLAPSE AP Ground Reinforcement
Below this or similar forms solution
for parking turning and access
lines.

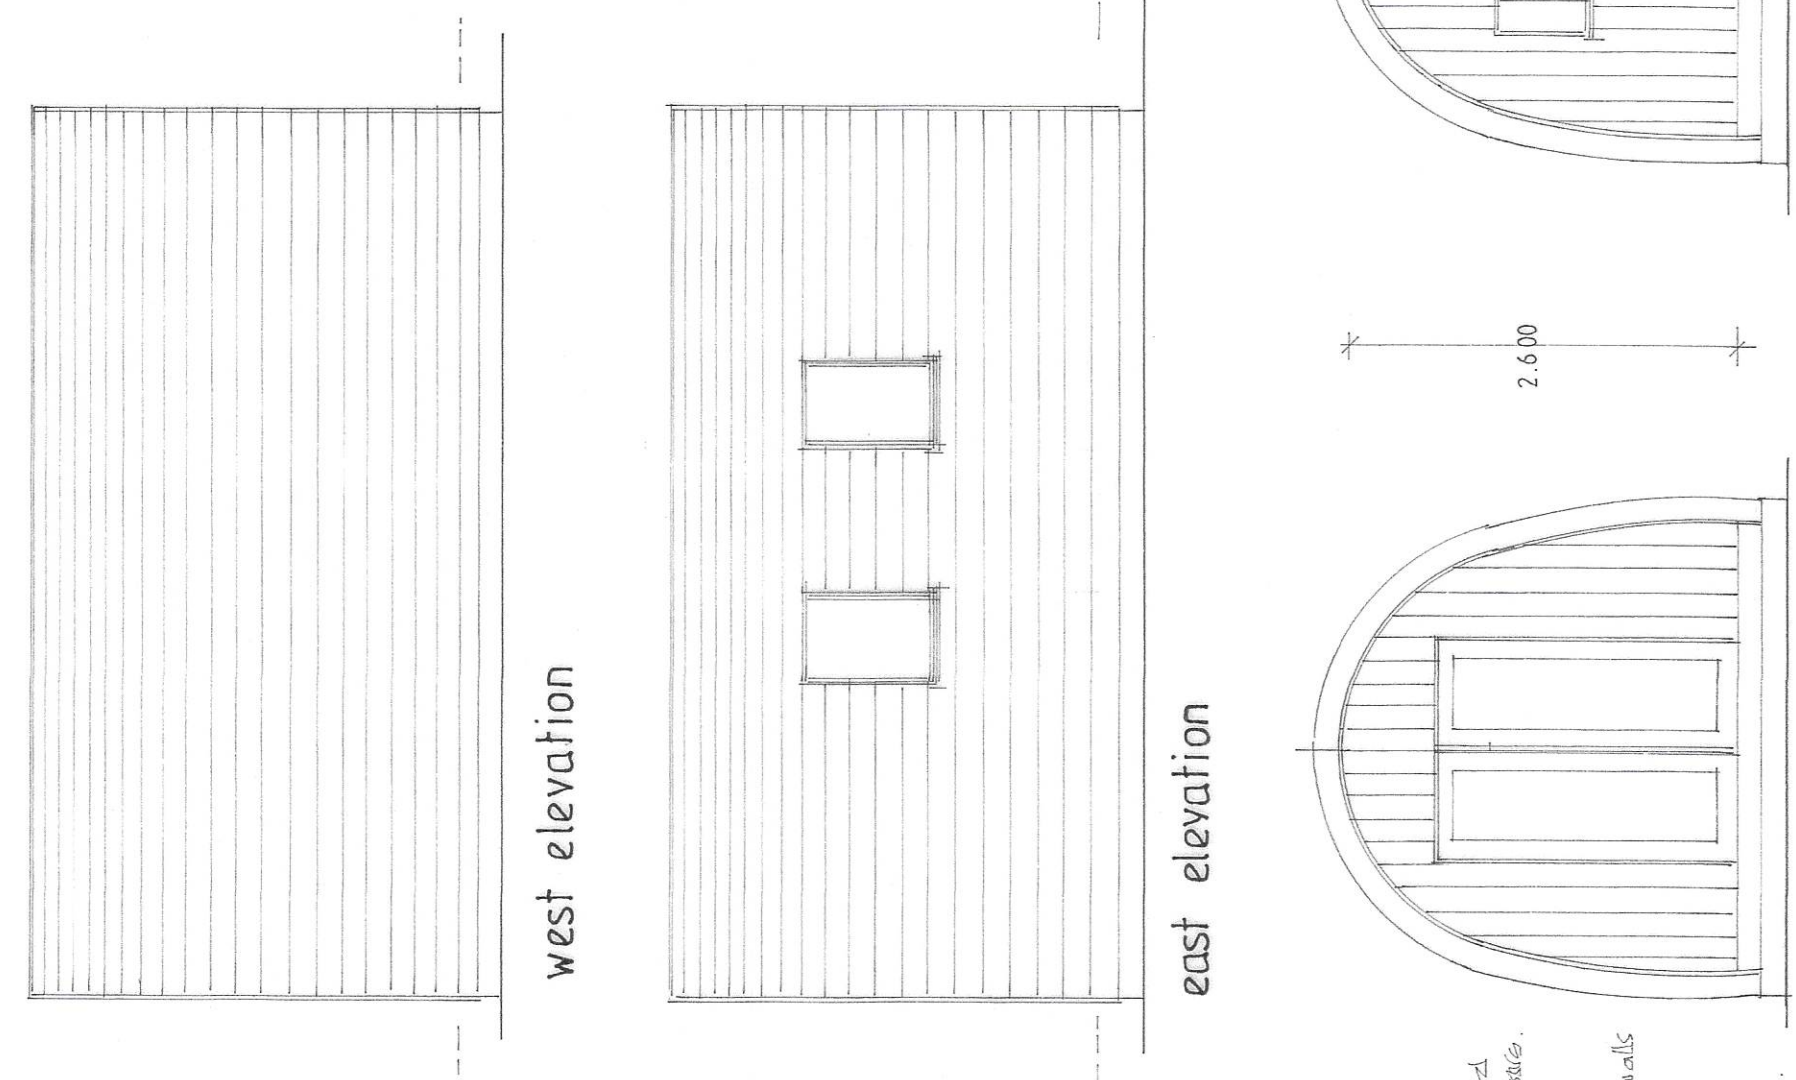

NOTES:
All dimensions must be checked on site and not scaled from this drawing.
This plan has been prepared for Planning and /or Building Regulation purposes only.
Some forms of building works may require action by the adjoining owners to be informed of the proposals at least one month before commencement of works and their written approvals obtained.

A		Date	Revisions
© copyright			
D. Vivian Jones AssocRICS Building Design Services 114, Brecon Road, HIRWAUN, Rhonda Cynon Taff, CF44 9NS Tel. 01685 812089 Mobile 07702 380869 Email: vivjonesdesign@yahoo.co.uk			
Client		Mr. Steven Denty	
Job Title		Proposed Development of 3 No. Camping Pods.	
Drawing Title Ty Coch, Ivorites Row, Pontwalby, Glynneath, NEATH. SA11 5LG.			
Scale		1:50 1:500 1:1250	
Date		18.03.2022	
Drawn by			
Drg. No.		2860 C	
Rev.			