




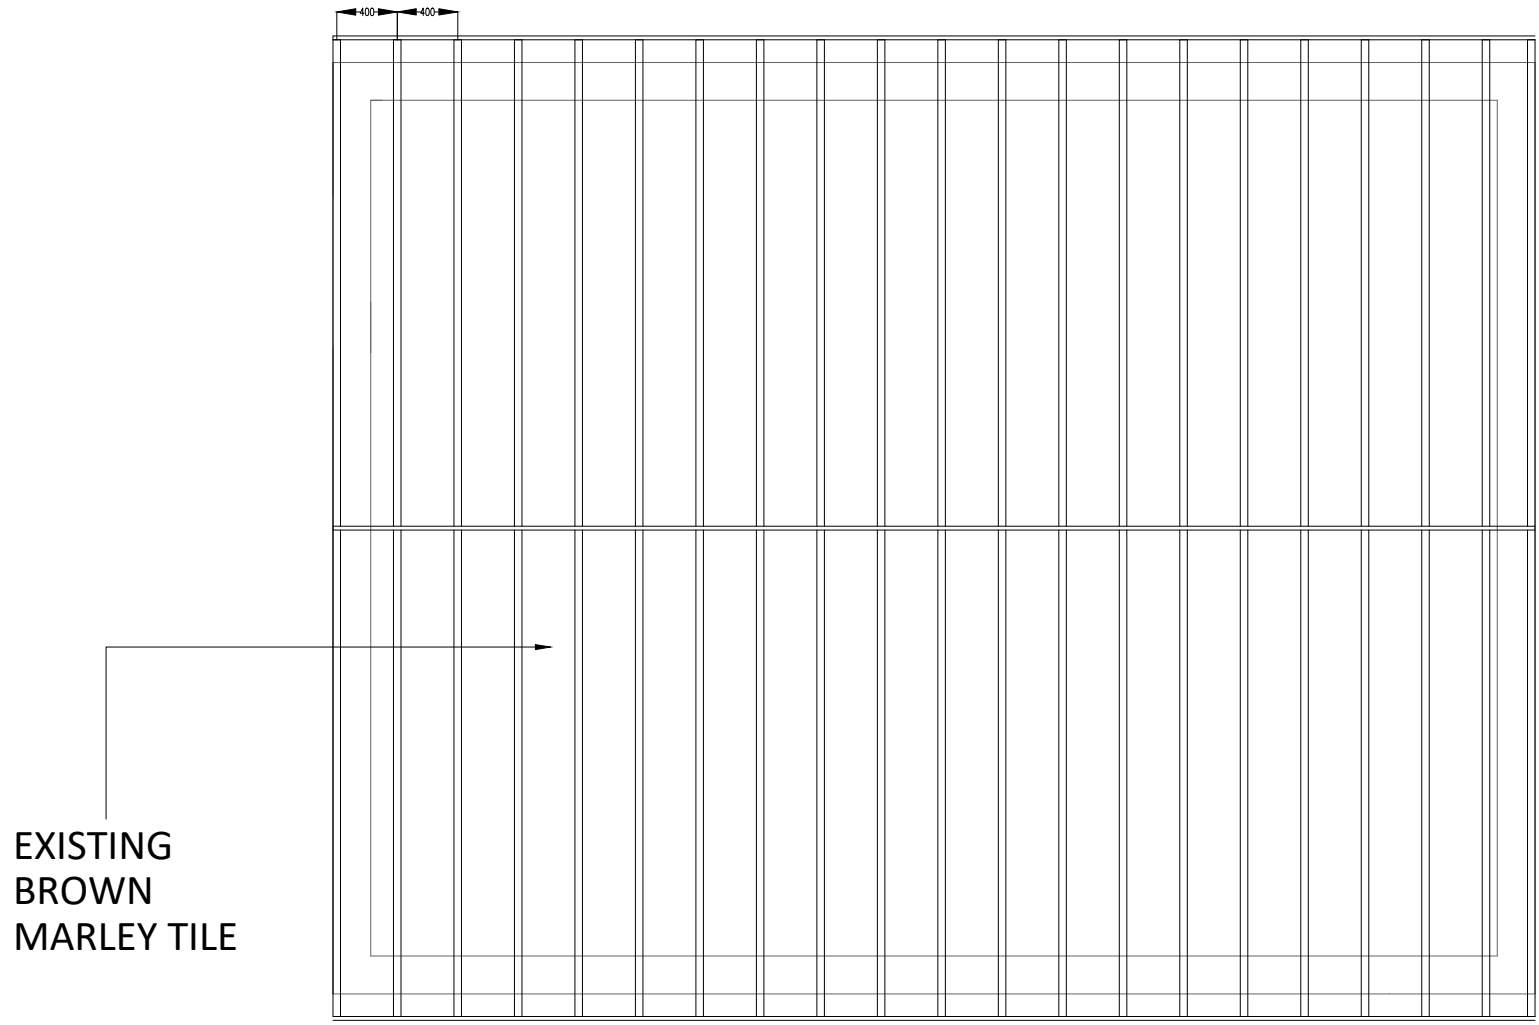

Existing Roof Truss Plan
1:50 @ A1

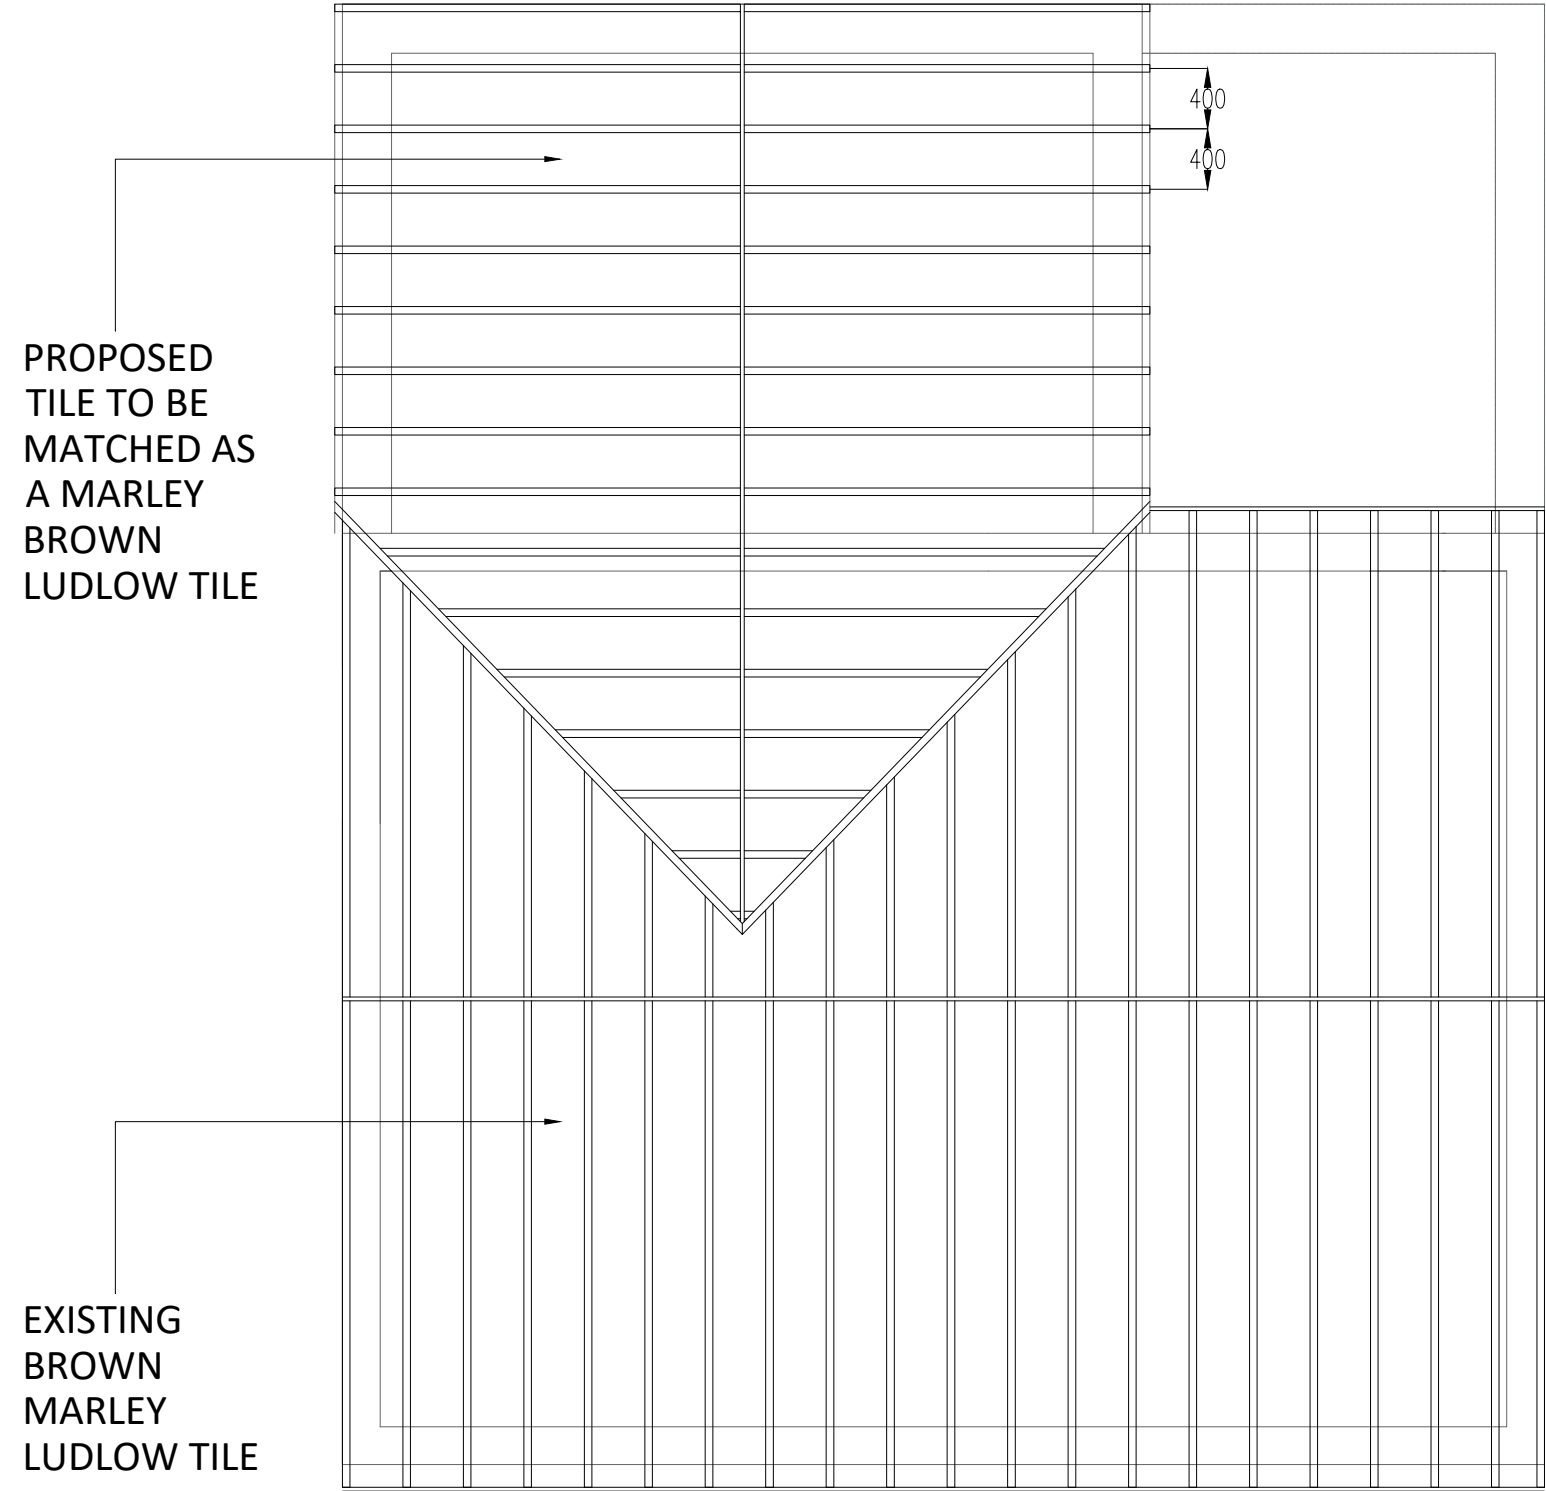

Proposed First Floor Roof Truss Plan
1:50 @ A1

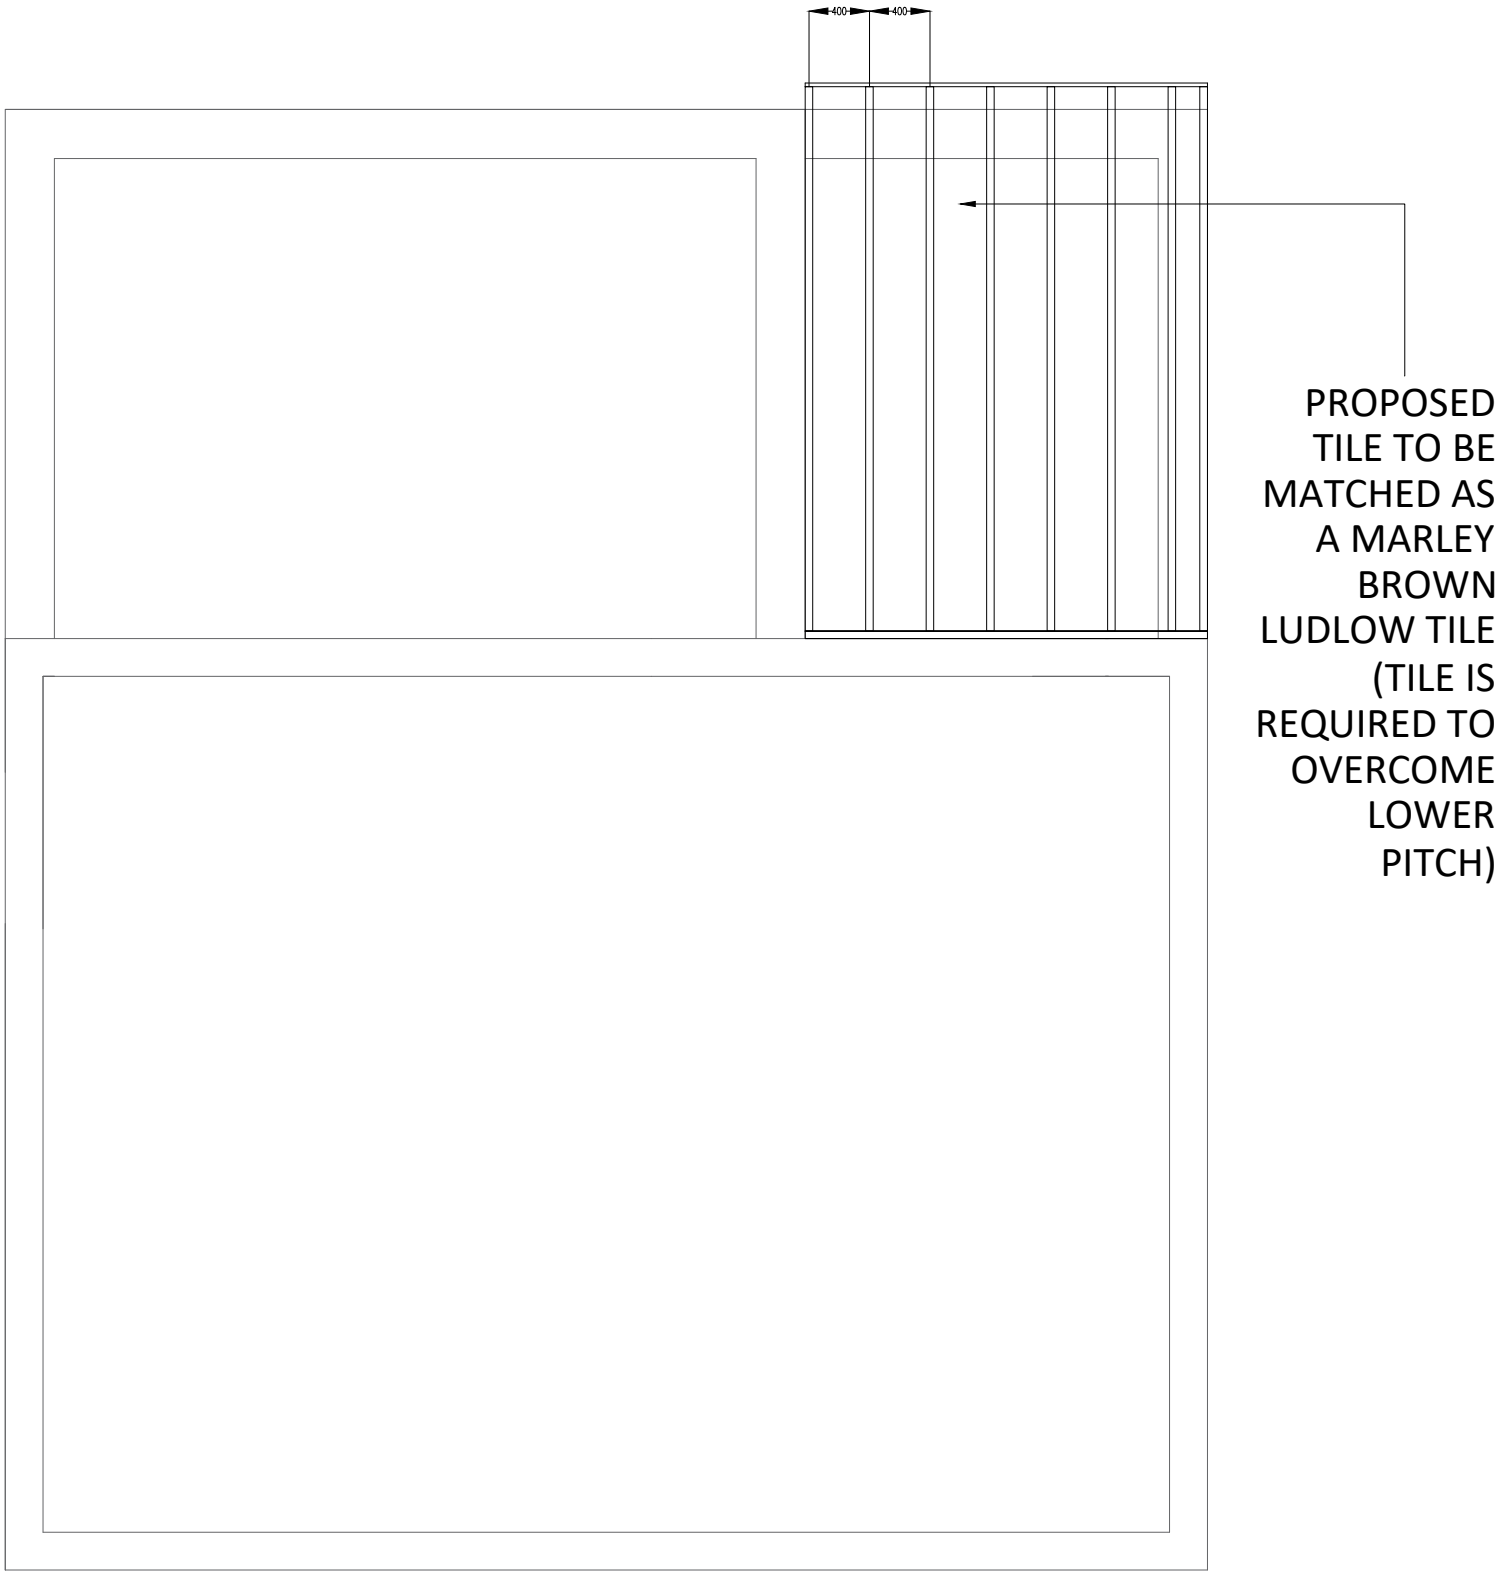

Proposed Ground Floor Roof Truss Plan
1:50 @ A1

CLIENT: Mr Matthew Aston		
DRAWING: Existing & Proposed Rood Plan		
PROJECT ADDRESS: 45 Handle Avenue Sandfields Port Talbot SA12 7TA		
DRAWN BY:	CHD	CHECKED BY:
SCALE:	As Stated	DATE: 21-03-22
DWG NO:	45Handle-001-003	REVISION: C