

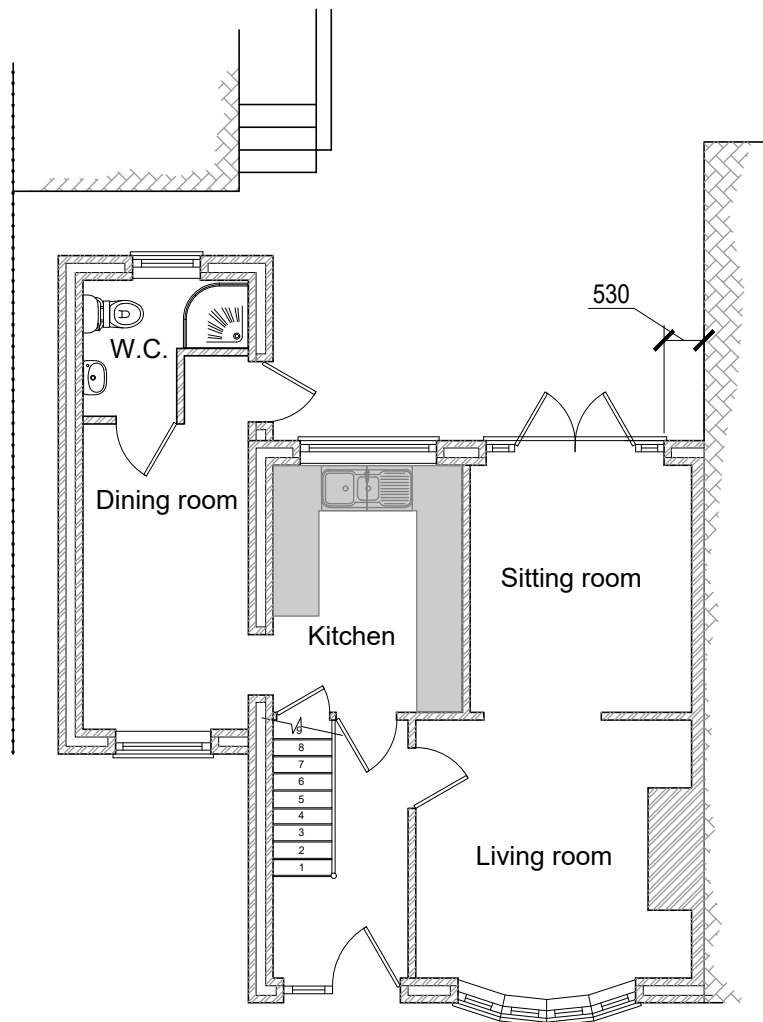
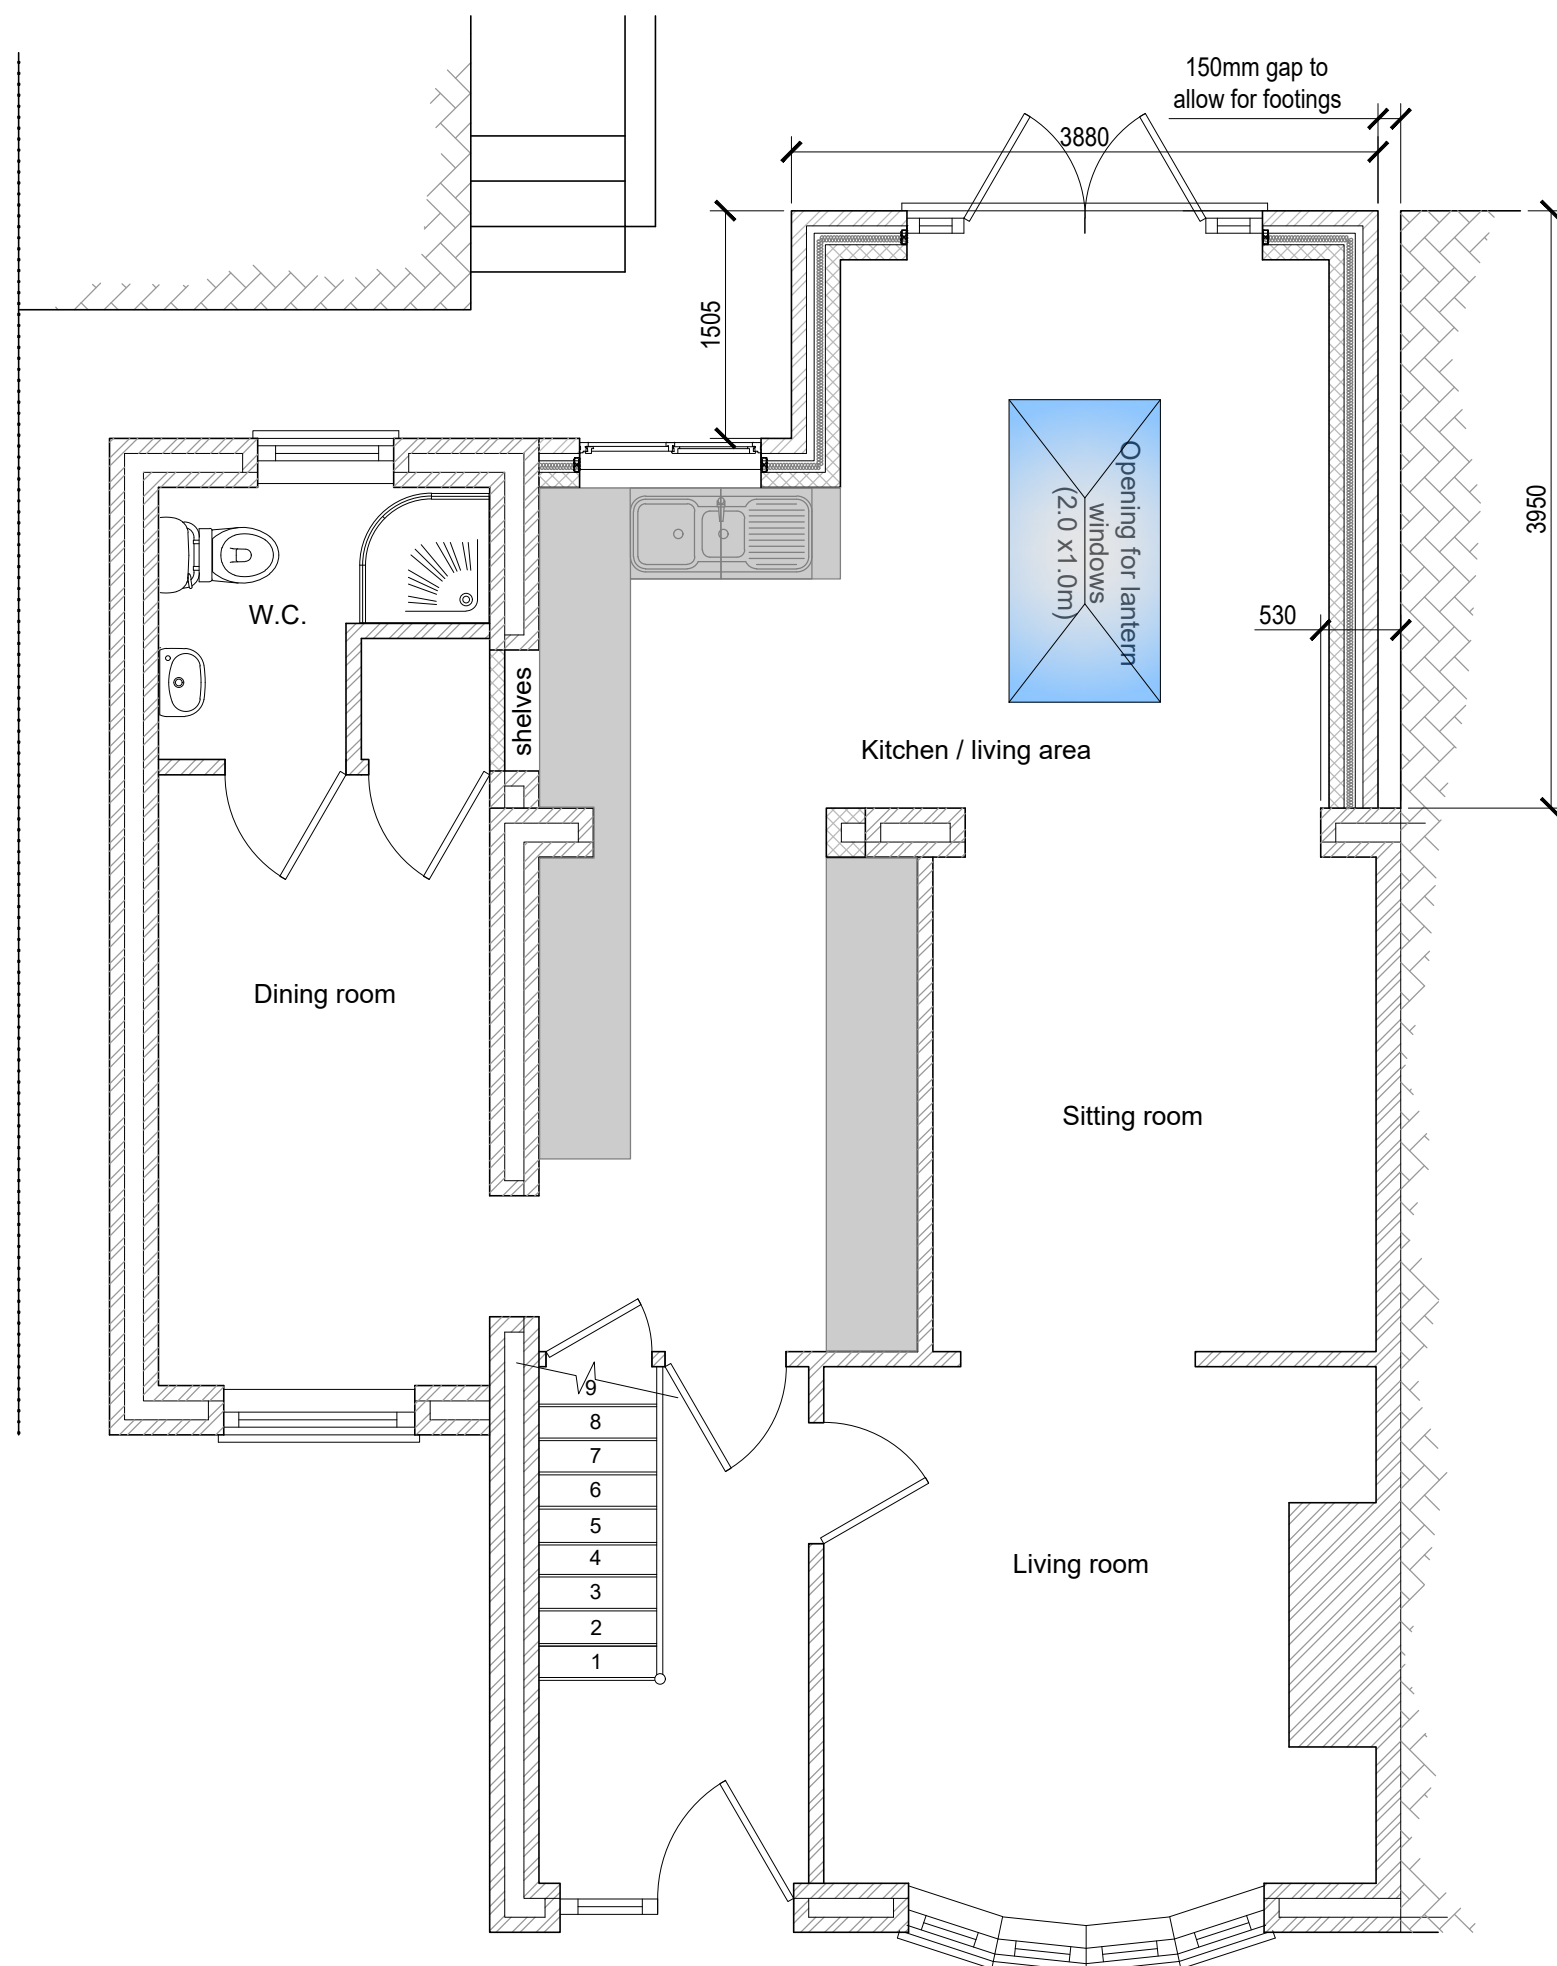


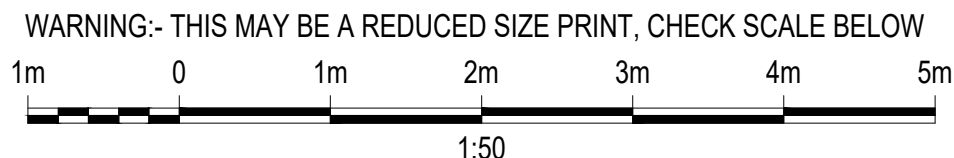

Existing ground floor layout
Scale - 1:100

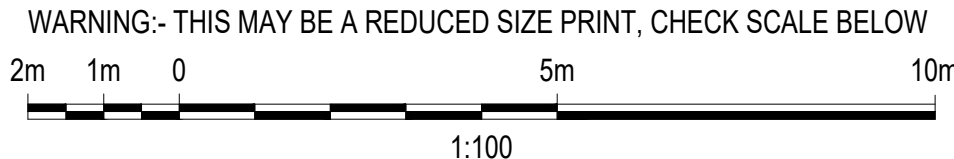

Proposed ground floor layout
Scale - 1:50

Notes :

All dimensions are to be site checked and confirmed prior to order and manufacture of components and prior to the commencement of works on site.

Material, workmanship & construction are to conform with current British Standards, Codes of Practice, Agreement Certificates & Manufacturers recommended specifications and are to fully comply with the Building Regulation, related approved documents and legislation.

All services are to be installed in accordance with statutory authority regulations and by-laws.

SAFETY :
All builder practices are to comply with :
* The Health & Safety at Work Act (1974)
* The Management of Health and Safety at Work (1999)
* The Construction (Health & Safety Welfare) regs. (1996)
* The Construction (Lifting Operations) regs. (1961)
* The Construction (Head Protection) regs. (1989)
* The Construction (Design & Management) regs. (2007)
* COSHH regs
* PUWER regs
* PPE regs
* Manual Handling regs

Go to www.hse.gov.uk for further information.

01	First issue	Feb'22
REV	DESCRIPTION	DATE
Client		
Mrs A. Cotton		
Title		
Existing and proposed ground floor layout		
Scheme		
Proposed single storey extension to the rear of No. 118 The Highlands, Neath Abbey, SA10 6PE		
Scale (A3)		
As shown	AC-003	01